
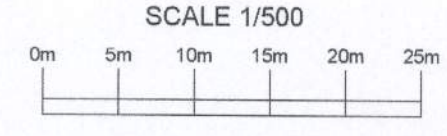


LEGEND

- 600mm x 600mm paving slabs
- 1.8m high Compound Hoarding
- Existing 1.8m high Heras Fencing
- Proposed 1.8m high Heras Fencing
- Crowd Barrier
- Scaffold Gantry
- Hardcore
- Haul Road
- TBS Water Meter Location
- Wheel Wash Area
- Direction of Build
- Separation of Build sequence

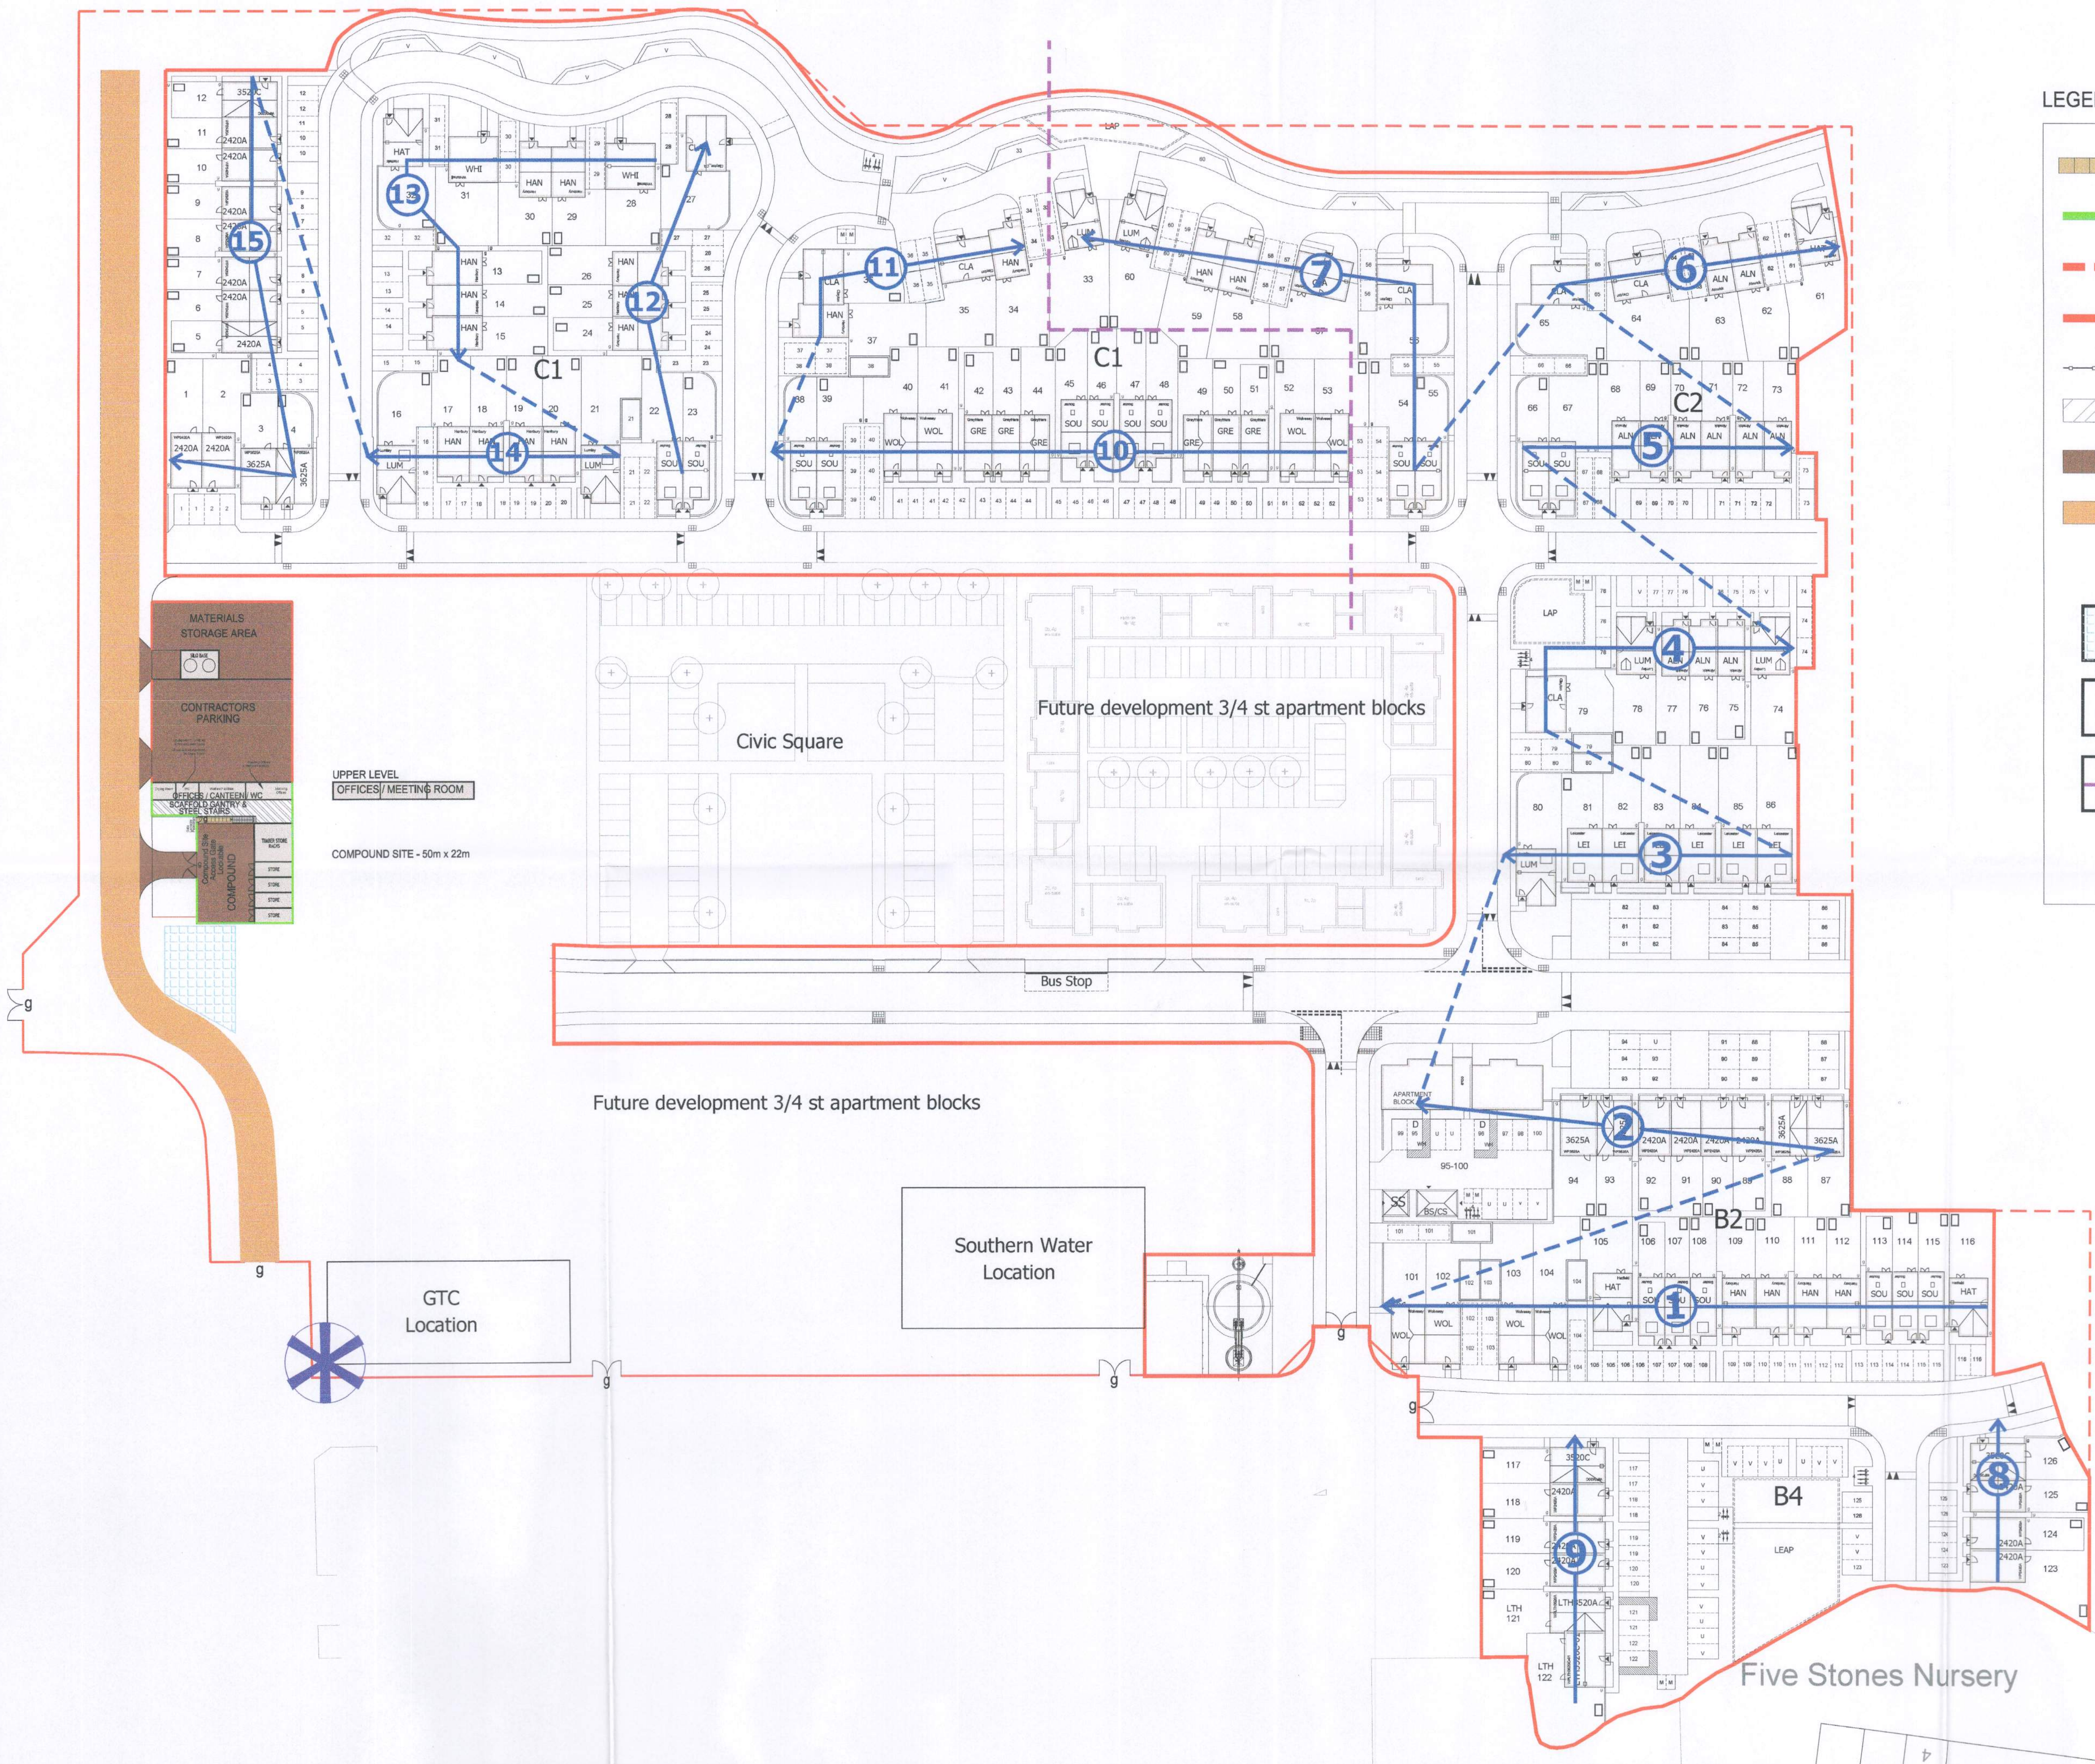

PERSIMMON
Together, we make a home

Persimmon Homes Thames Valley
Persimmon House, Knoll Road,
Camberley, Surrey GU15 3TQ
Tel: 01276 808080

Site:	Phase 2 Littlehampton 126 Units	Date:	Aug 2018
Scale:	1:500 @ A1	Drawn:	AT
Org No:	543_PL_CMP	Rev:	
Drawing Title:	Construction Management Plan		
Drawing Status:	SUBMITTED		