

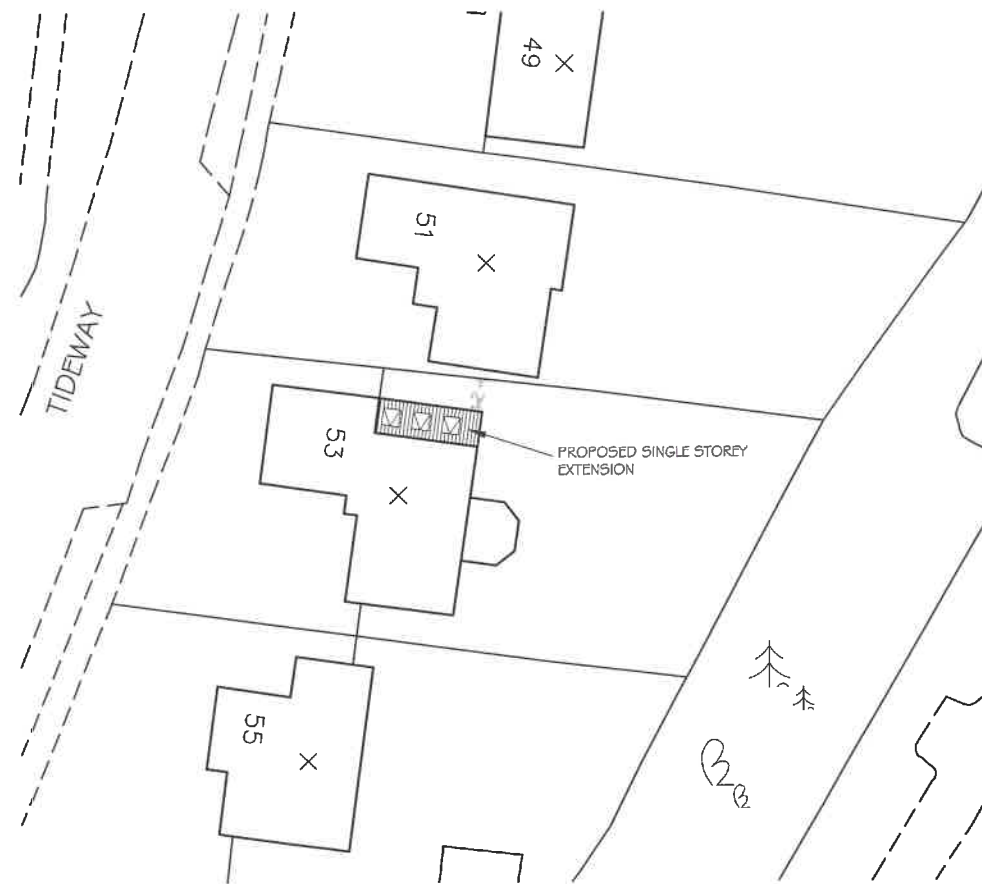


NOTES
 WRITTEN DIMENSIONS TO BE TAKEN IN PREFERENCE TO SCALE, AND
 ARE TO BE CHECKED ON SITE PRIOR TO COMMENCING WORK.
 THIS DRAWING IS TO BE READ IN CONJUNCTION WITH ALL OTHER
 DOCUMENTS RELATING TO THIS PROJECT.
 ANY DISCREPANCIES ARE TO BE REFERRED IMMEDIATELY TO THE
 PROJECT DESIGNER.
 THIS DRAWING IS COPYRIGHT, AND SHOULD NOT BE USED OR
 REPRODUCED WITHOUT PERMISSION.
 IT IS THE CONTRACTOR'S RESPONSIBILITY TO ENSURE COMPLIANCE
 WITH THE BUILDING REGULATIONS.

THIS DRAWING IS ISSUED FOR PLANNING
 APPLICATION PURPOSES ONLY AND IS NOT
 INTENDED FOR ANY OTHER USE

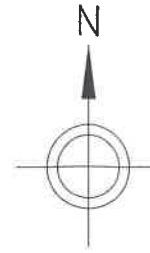

SITE LAYOUT PLAN 1:500

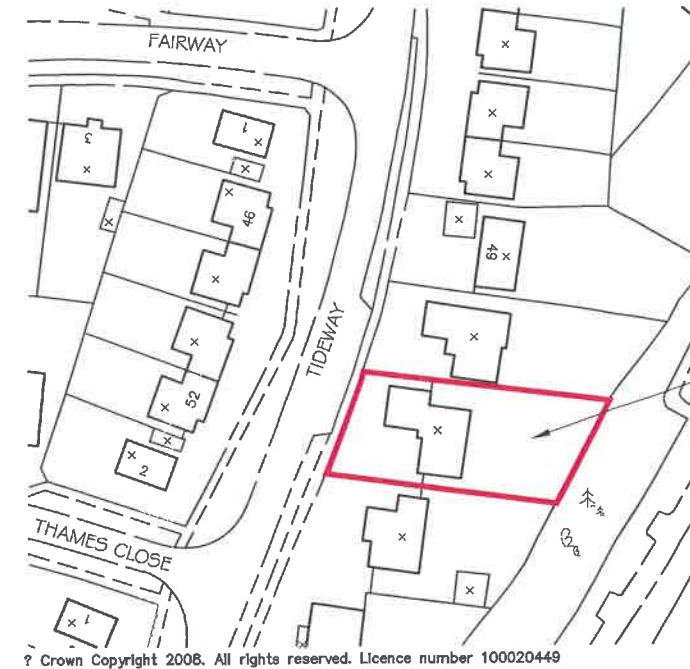

SITE LOCATION PLAN 1:1250

REV	DESCRIPTION	DATE
-----	-------------	------

PROJECT
 53 TIDEWAY
 LITTLEHAMPTON
 WEST SUSSEX

DRAWING TITLE
 SITE LOCATION AND LAYOUT PLANS

CLIENT
 MR & MRS J FROST

SCALE	DRAWN BY	DATE
1:1250/ 1:500 @A3	PLB	FEB 08

DWG NO	REV.
094/03	

PHIL BROWN
 (ARCHITECTURAL SERVICES) LTD
 10 MANTLING ROAD
 LITTLEHAMPTON
 WEST SUSSEX
 BN17 7DG
 TEL/FAX 01903 715177