



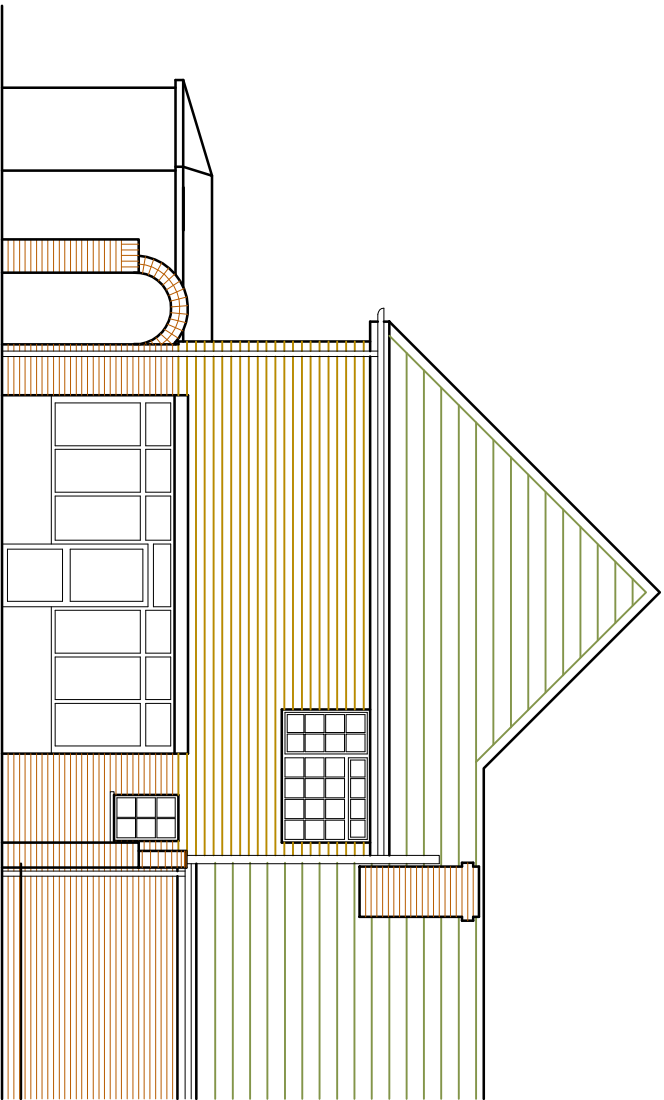


PART EXISTING SIDE
(NORTH) ELEVATION

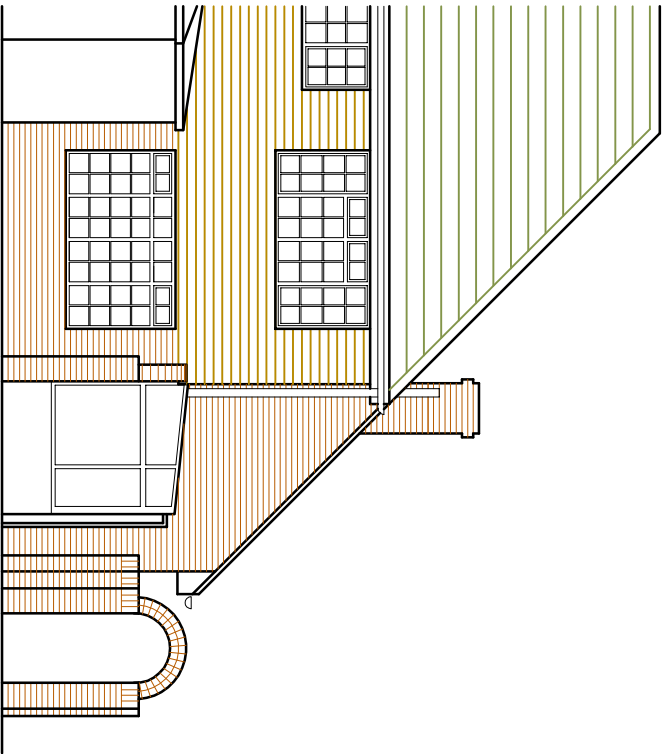

PART EXISTING REAR
(EAST) ELEVATION

NOTES
WRITTEN DIMENSIONS TO BE TAKEN IN PREFERENCE TO SCALE, AND
ARE TO BE CHECKED ON SITE PRIOR TO COMMENCING WORK.
THIS DRAWING IS TO BE READ IN CONJUNCTION WITH ALL OTHER
DOCUMENTS RELATING TO THIS PROJECT.
ANY DISCREPANCIES ARE TO BE REFERRED IMMEDIATELY TO THE
PROJECT DESIGNER.
THIS DRAWING IS COPYRIGHT, AND SHOULD NOT BE USED OR
REPRODUCED WITHOUT PERMISSION.
IT IS THE CONTRACTOR'S RESPONSIBILITY TO ENSURE COMPLIANCE
WITH THE BUILDING REGULATIONS.

THIS DRAWING IS ISSUED FOR PLANNING
APPLICATION PURPOSES ONLY AND IS NOT
INTENDED FOR ANY OTHER USE

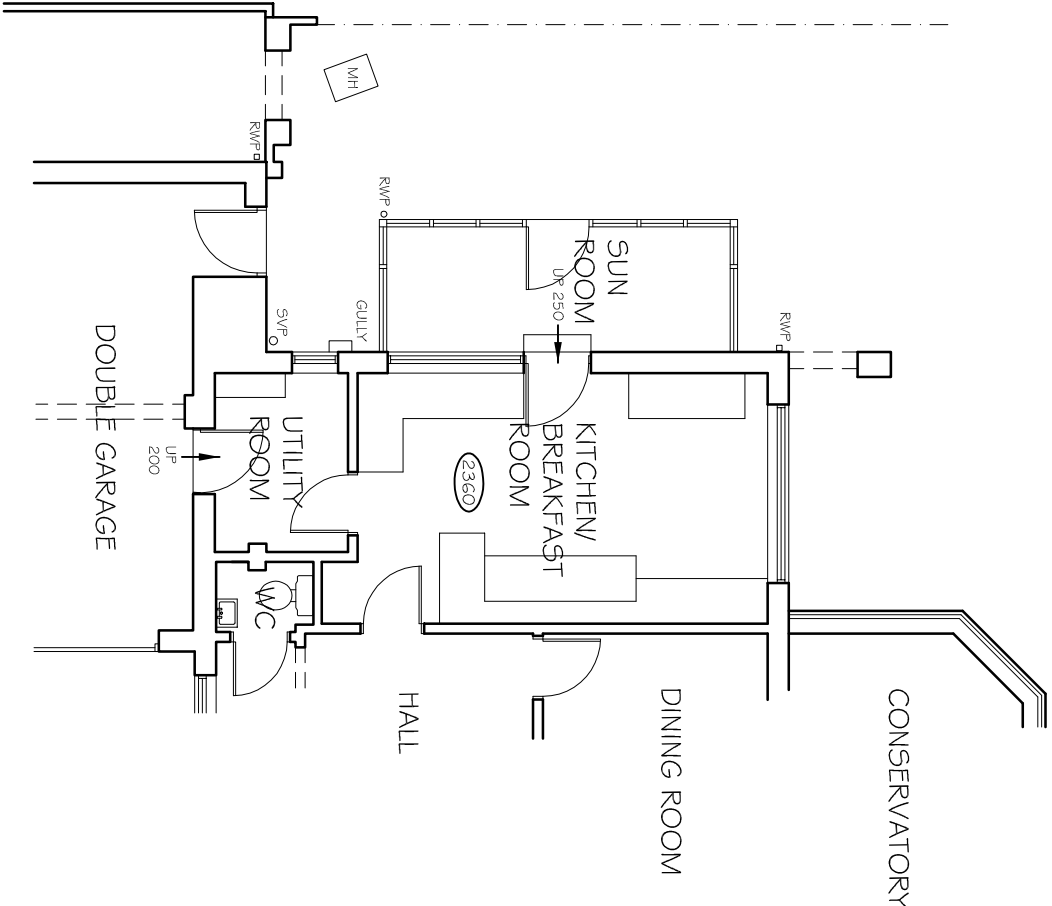

PART EXISTING
GROUND FLOOR

REV	DESCRIPTION	DATE
-----	-------------	------

PROJECT
53 TIDEWAY
LITTLEHAMPTON
WEST SUSSEX

DRAWING TITLE
EXISTING PART GROUND FLOOR
PLAN AND ELEVATIONS

CLIENT
MR & MRS J FROST

SCALE **DRAWN BY** **DATE**
1 : 100 @A3 PLB JAN 08

DWG NO 094/01 **REV.**

PHIL BROWN
(ARCHITECTURAL SERVICES) LTD

10 MANTLING ROAD
LITTLEHAMPTON
WEST SUSSEX
BN17 7DG
TEL/FAX 01903 715177