



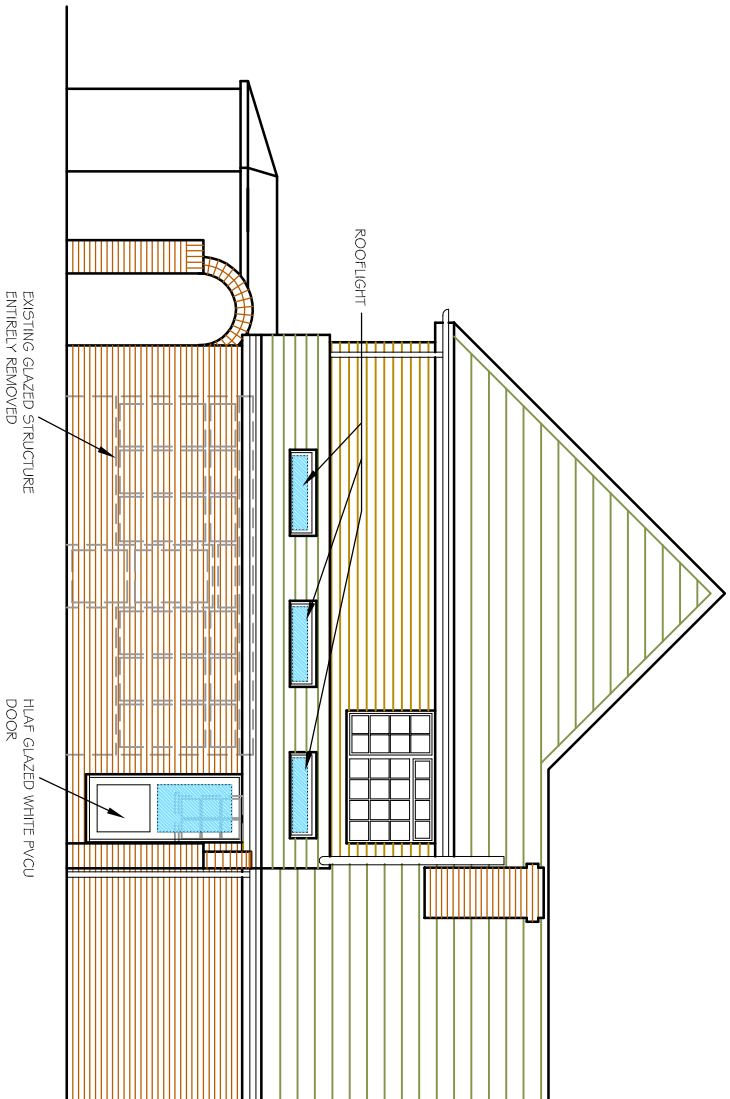


PART PROPOSED SIDE
(NORTH) ELEVATION

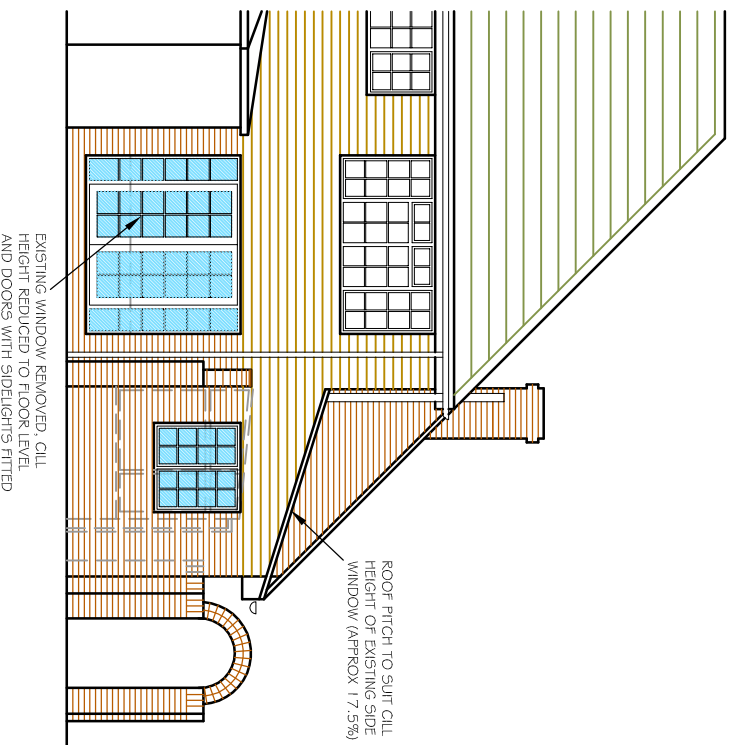

PART PROPOSED REAR
(EAST) ELEVATION

NOTES
WRITTEN DIMENSIONS TO BE TAKEN IN PREFERENCE TO SCALE, AND ARE NOT TO BE CHECKED ON SITE PRIOR TO COMMENCING WORK. THIS DRAWING IS TO BE READ IN CONJUNCTION WITH ALL OTHER DOCUMENTS RELATING TO THIS PROJECT. ANY DISCREPANCIES ARE TO BE REFERRED IMMEDIATELY TO THE PROJECT MANAGER. THIS DRAWING IS TO BE REPRODUCED WITHOUT PERMISSION. IT IS THE CONTRACTOR'S RESPONSIBILITY TO ENSURE COMPLIANCE WITH THE BUILDING REGULATIONS.

THIS DRAWING IS ISSUED FOR PLANNING APPLICATION PURPOSES ONLY AND IS NOT INTENDED FOR ANY OTHER USE

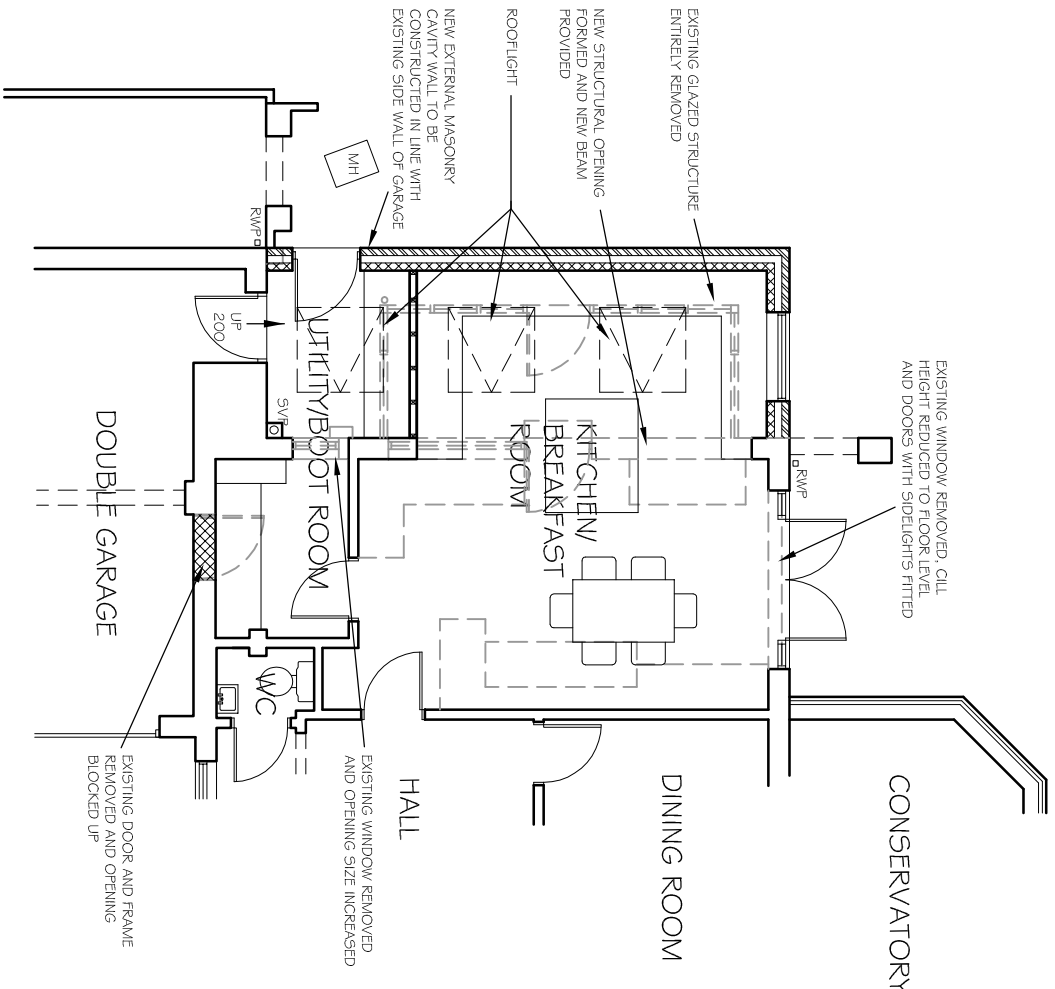

B	REAR KITCHEN WINDOW CHANGED TO PAIR OF DOORS AND SIDELIGHTS	18.01.13
A	VARIOUS NOTES ADDED	11.02.08
REV	DESCRIPTION	DATE

PROJECT
53 TIDEWAY
LITTLEHAMPTON
WEST SUSSEX

DRAWING TITLE
PROPOSED PART GROUND FLOOR
PLAN AND ELEVATIONS

CLIENT
MR & MRS J FROST

SCALE
1:100 @A3

DRAWN BY
PLB

DATE
JAN 08

DWG NO
094/02

REV. B

PHIL BROWN
(ARCHITECTURAL SERVICES) LTD

10 MANTLING ROAD
LITTLEHAMPTON
WEST SUSSEX
BN17 7DG
TEL/FAX 01903 715177

SCHEDULE OF MATERIALS:

ROOF - CONCRETE ROOF TILES TO MATCH EXISTING
WALLS - BRICKWORK AND VERTICAL TILE HANGING TO
MATCH EXISTING
RAINWATER GOODS - PVC
WINDOWS - WHITE PVCU DOUBLE GLAZED UNITS

PART PROPOSED
GROUND FLOOR