
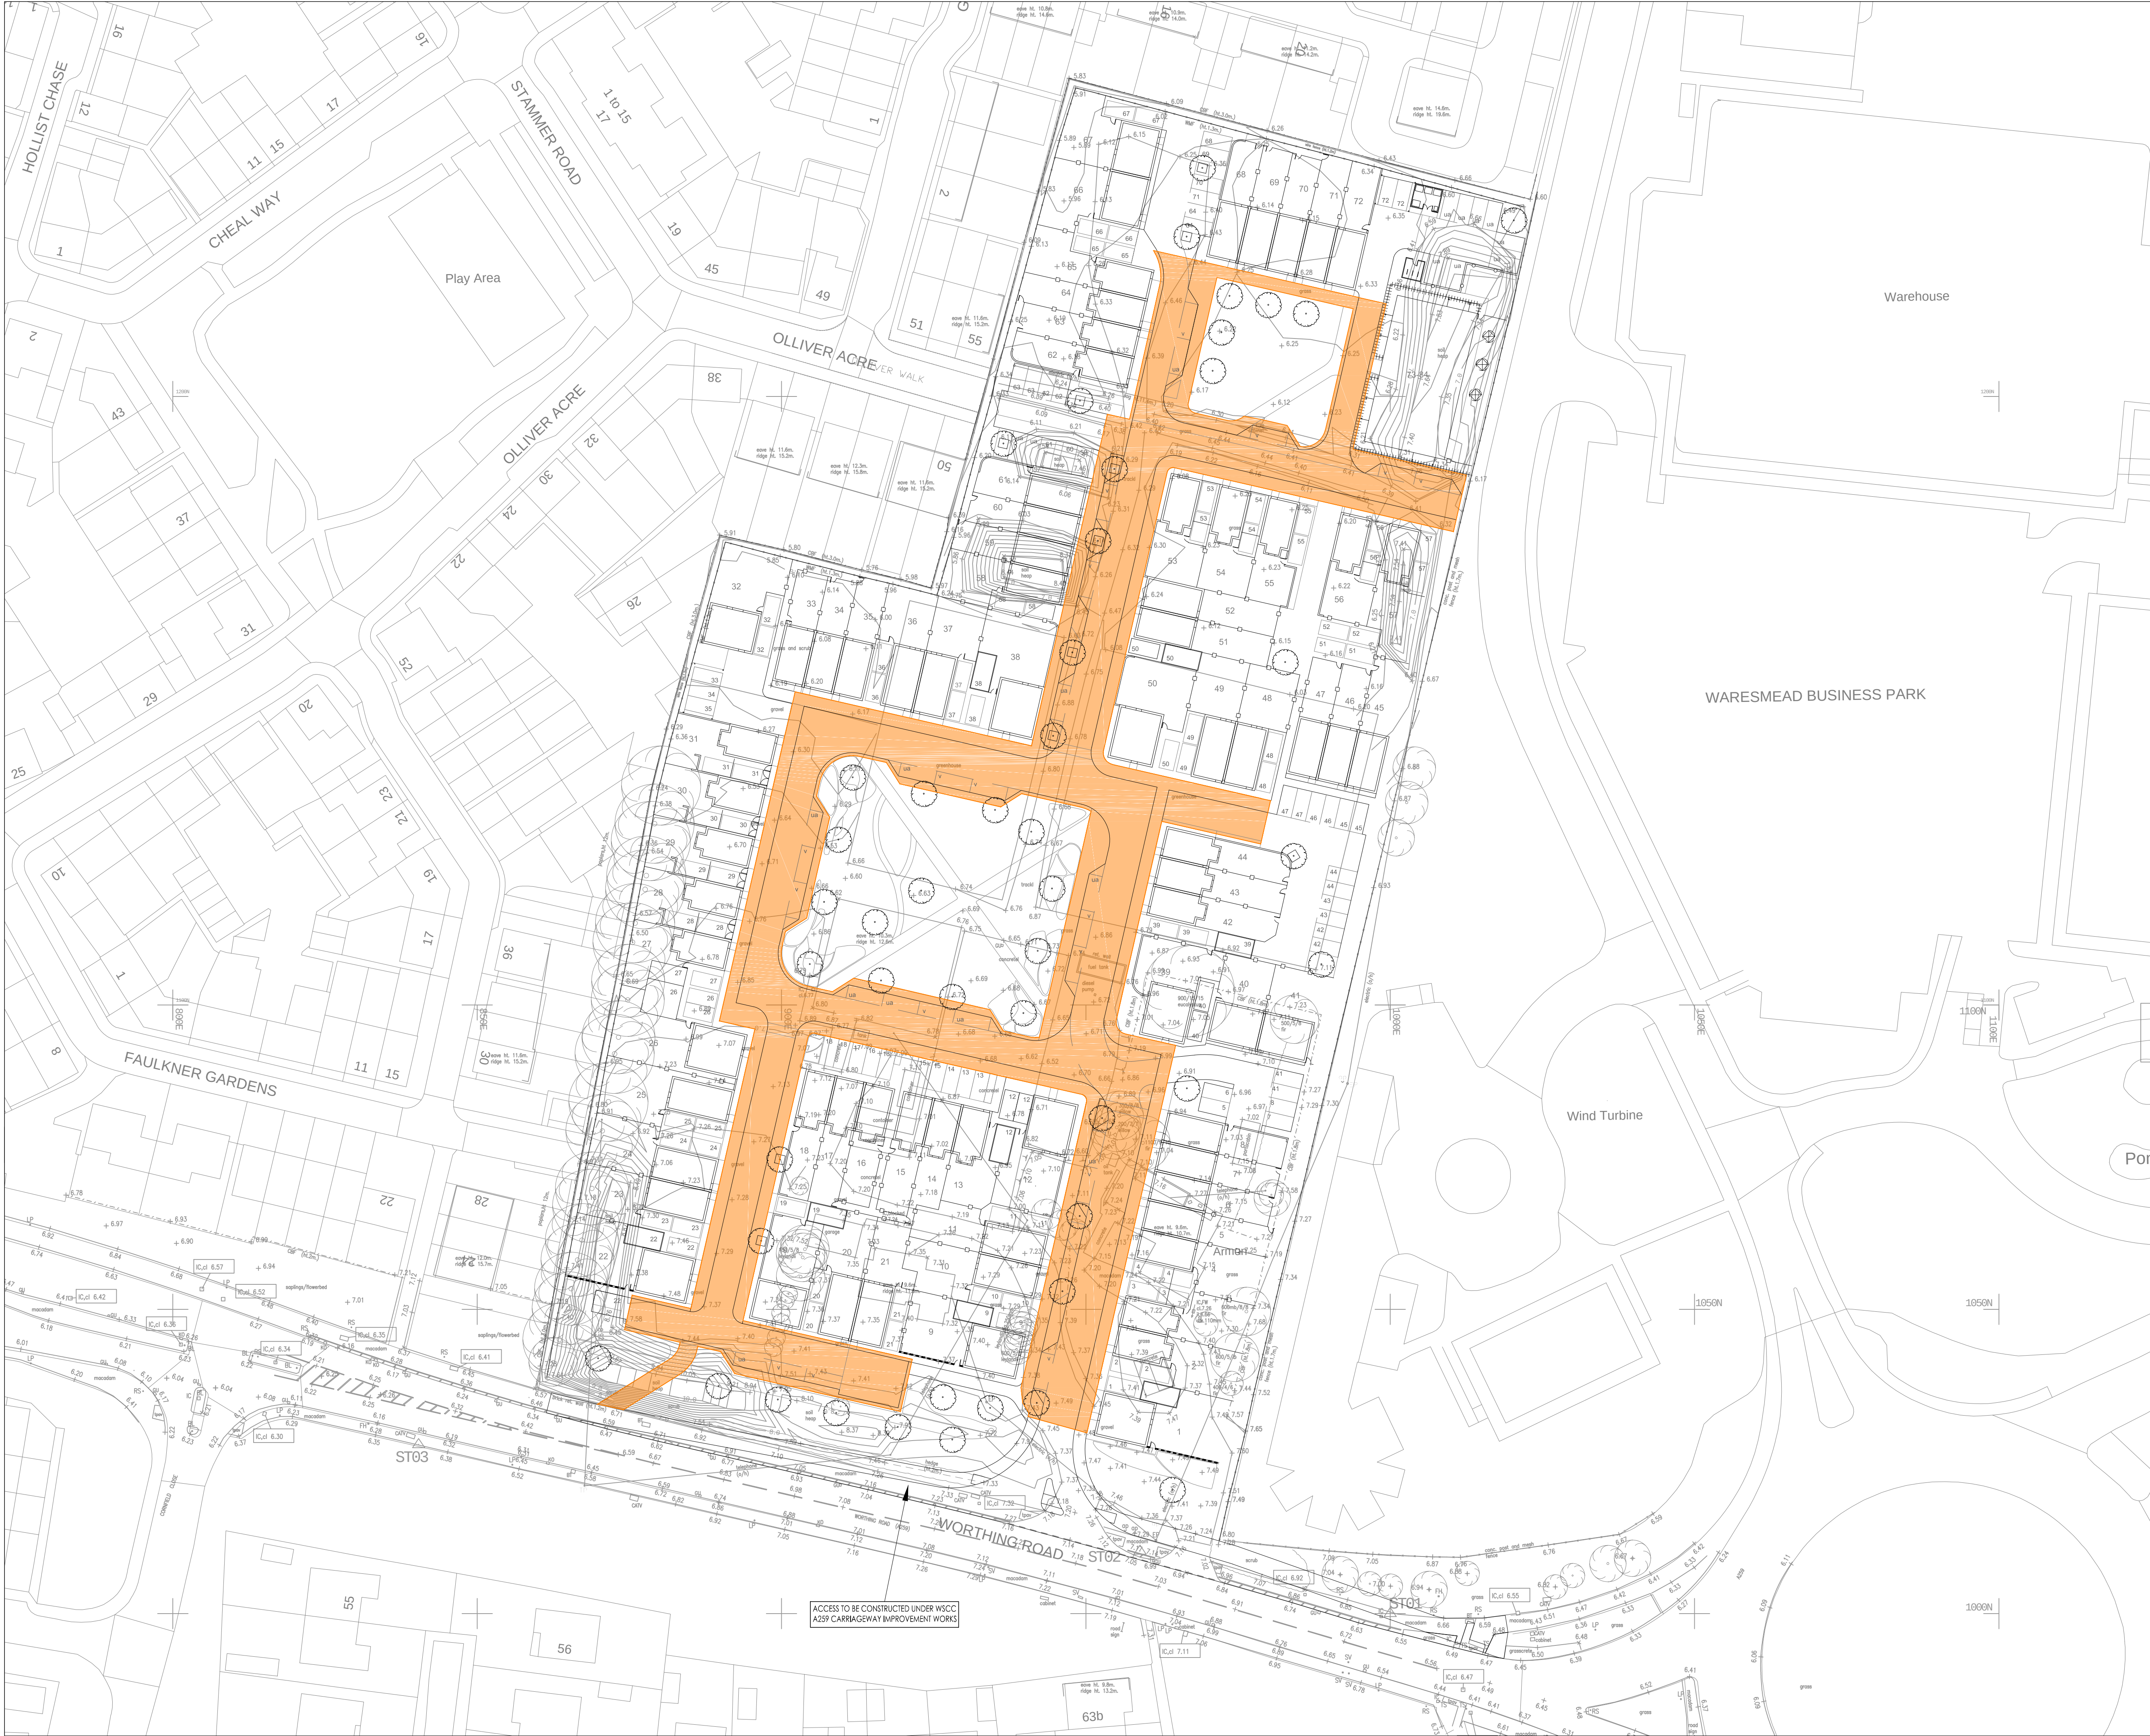


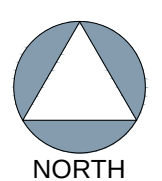

- NOTES**
1. THIS DRAWING IS INTENDED TO BE VIEWED IN COMBINATION WITH ALL RELEVANT ARCHITECTS, ENGINEERS, SERVICES AND SPECIALIST DRAWINGS AND SPECIFICATION.
 2. ANY VARIATIONS OR DISCREPANCIES BETWEEN THESE DRAWINGS IN TERMS OF DIMENSIONS OR DETAILS SHOULD BE DRAWN TO THE ATTENTION OF THE ARCHITECT AND/OR THE ENGINEER IN WRITING FOR CLARIFICATION.
 3. ALL DIMENSIONS AND LEVELS ARE IN METRES. DO NOT SCALE THIS DRAWING. PRINT, PLOT OR DISK.
 4. THIS DRAWING IS THE COPYRIGHT OF THE CONSULTANTS AND MUST NOT BE REPRODUCED/USED WITHOUT THEIR GIVEN PERMISSION.
 5. ALL MAPPING INFORMATION PROVIDED BY THIRD PARTY. PAUL BASHAM ASSOCIATES CANNOT ACCEPT RESPONSIBILITY FOR ITS ACCURACY.

KEY

INDICATIVE EXTENT OF HIGHWAY ADOPTION


NORTH

ADOPTABLE EXTENTS AMENDED		MS	B	28.03.17
UPDATED LAYOUT AND EXTENTS		BH	A	09.12.16
PRELIMINARY ISSUE		CL	P1	20.08.15
 Paul Basham Associates Ltd Lancaster Court 8 Barnes Wallis Road Fareham Hampshire PO15 5TU T +44 (0) 1489 668134 E info@paulbashamassociates.com W www.paulbashamassociates.com				
Project Name				
WINDROOS NURSERY				
Title				
INDICATIVE EXTENT OF HIGHWAY ADOPTION				
Project Phase				
PRELIMINARY				
Checked By	Checked Date	Drawn By	Drawn Date	
CL	27.08.15	BH	27.08.15	
Client Drawing No.		Scale	(AT A1 SIZE)	
-		1:500	Revision	
PBA Drawing No.		Revision		
063.5001.004		B		