


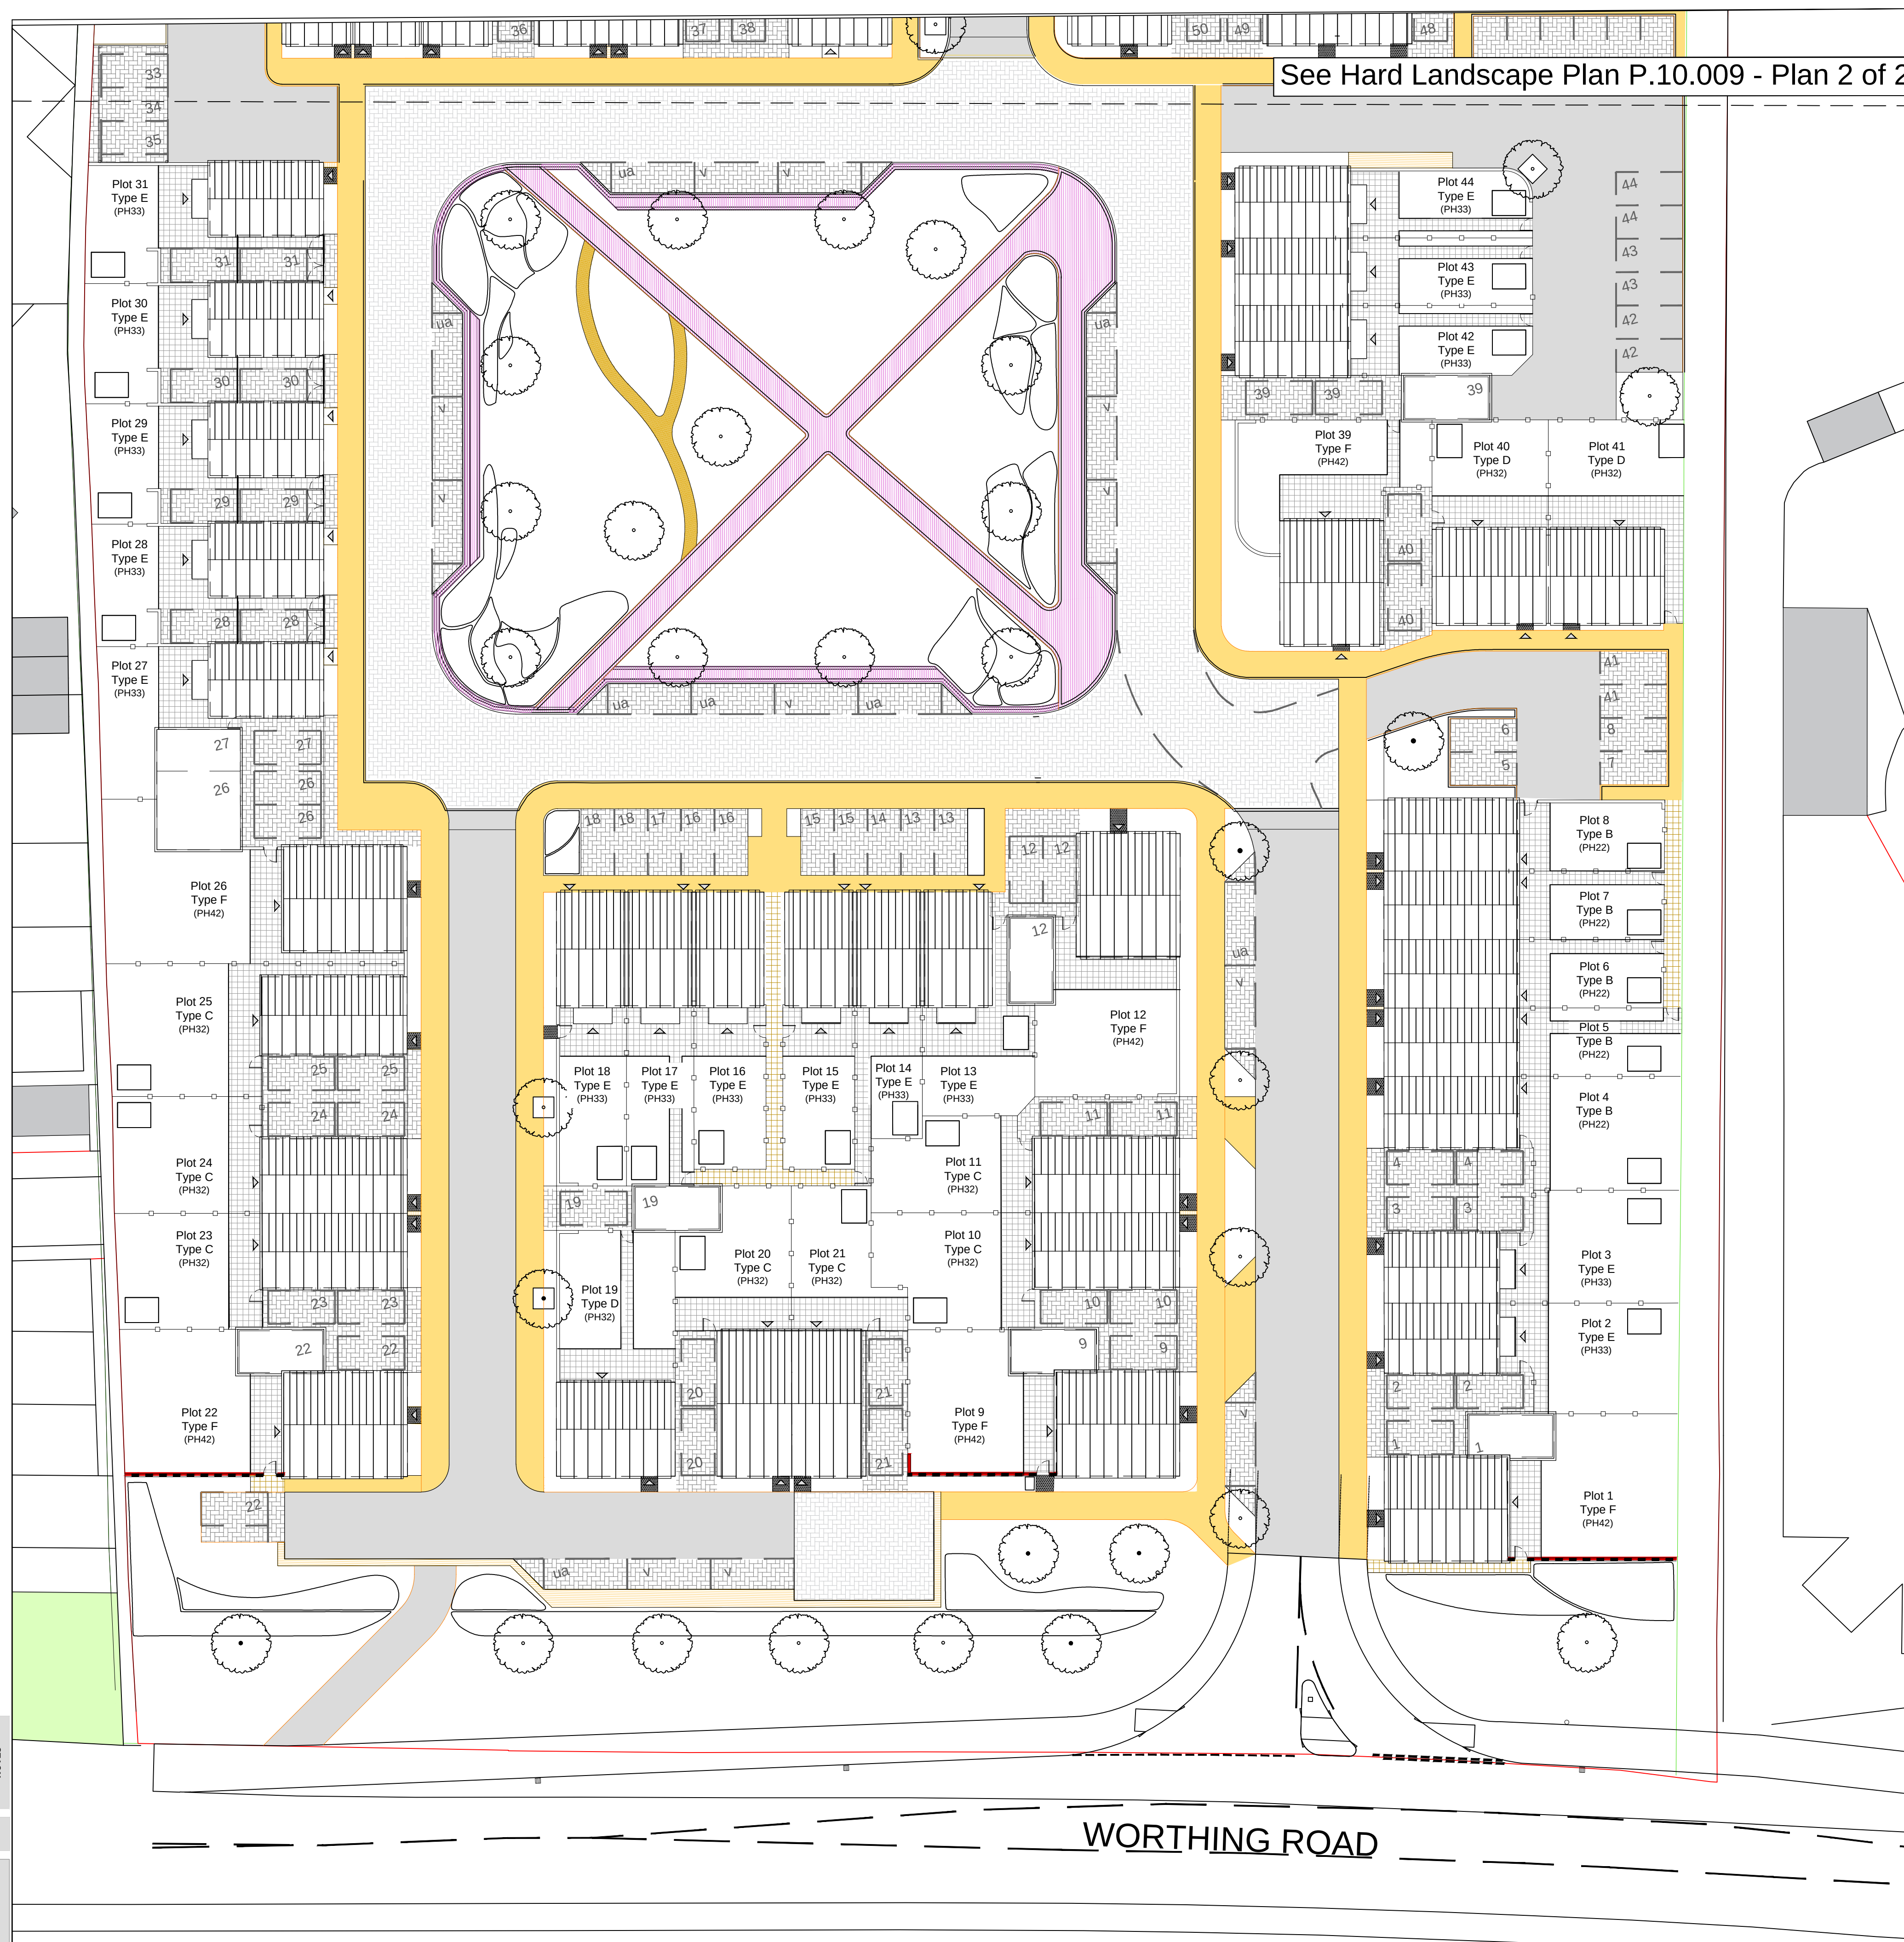
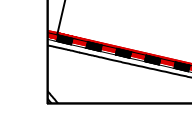
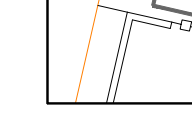
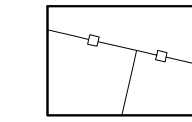
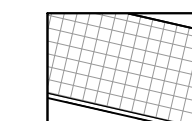
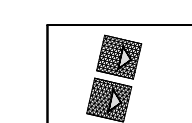
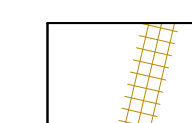
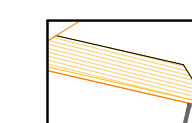
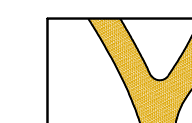
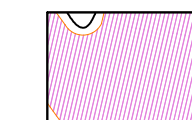
 
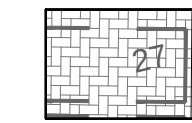


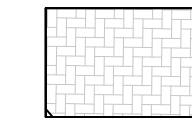


Key:

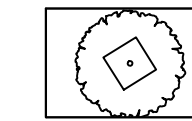

All standard kerbs to be Marshalls Charnwood concrete kerb in 'Buff'.

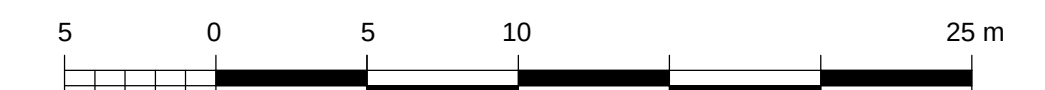

REVISION			
P2	06/12/2016	UPDATE TO LAYOUT	AH/DR
P1	20/07/2016	ISSUED FOR PLANNING	AH/DR

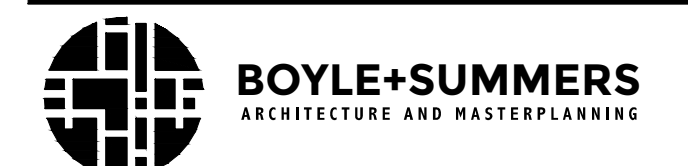

CLIENT	STUART & MARCIA LYONS
PROJECT	WINDROOS, LITTLEHAMPTON
TITLE	HARD LANDSCAPE PLAN 1 OF 2

NUMBER 13121 - P.10.008 P2

DATE	SCALE	STATUS	DRAWN / CHECKED
------	-------	--------	-----------------

July 2016 1:250 @ A1 **PLANNING** AH/DR