


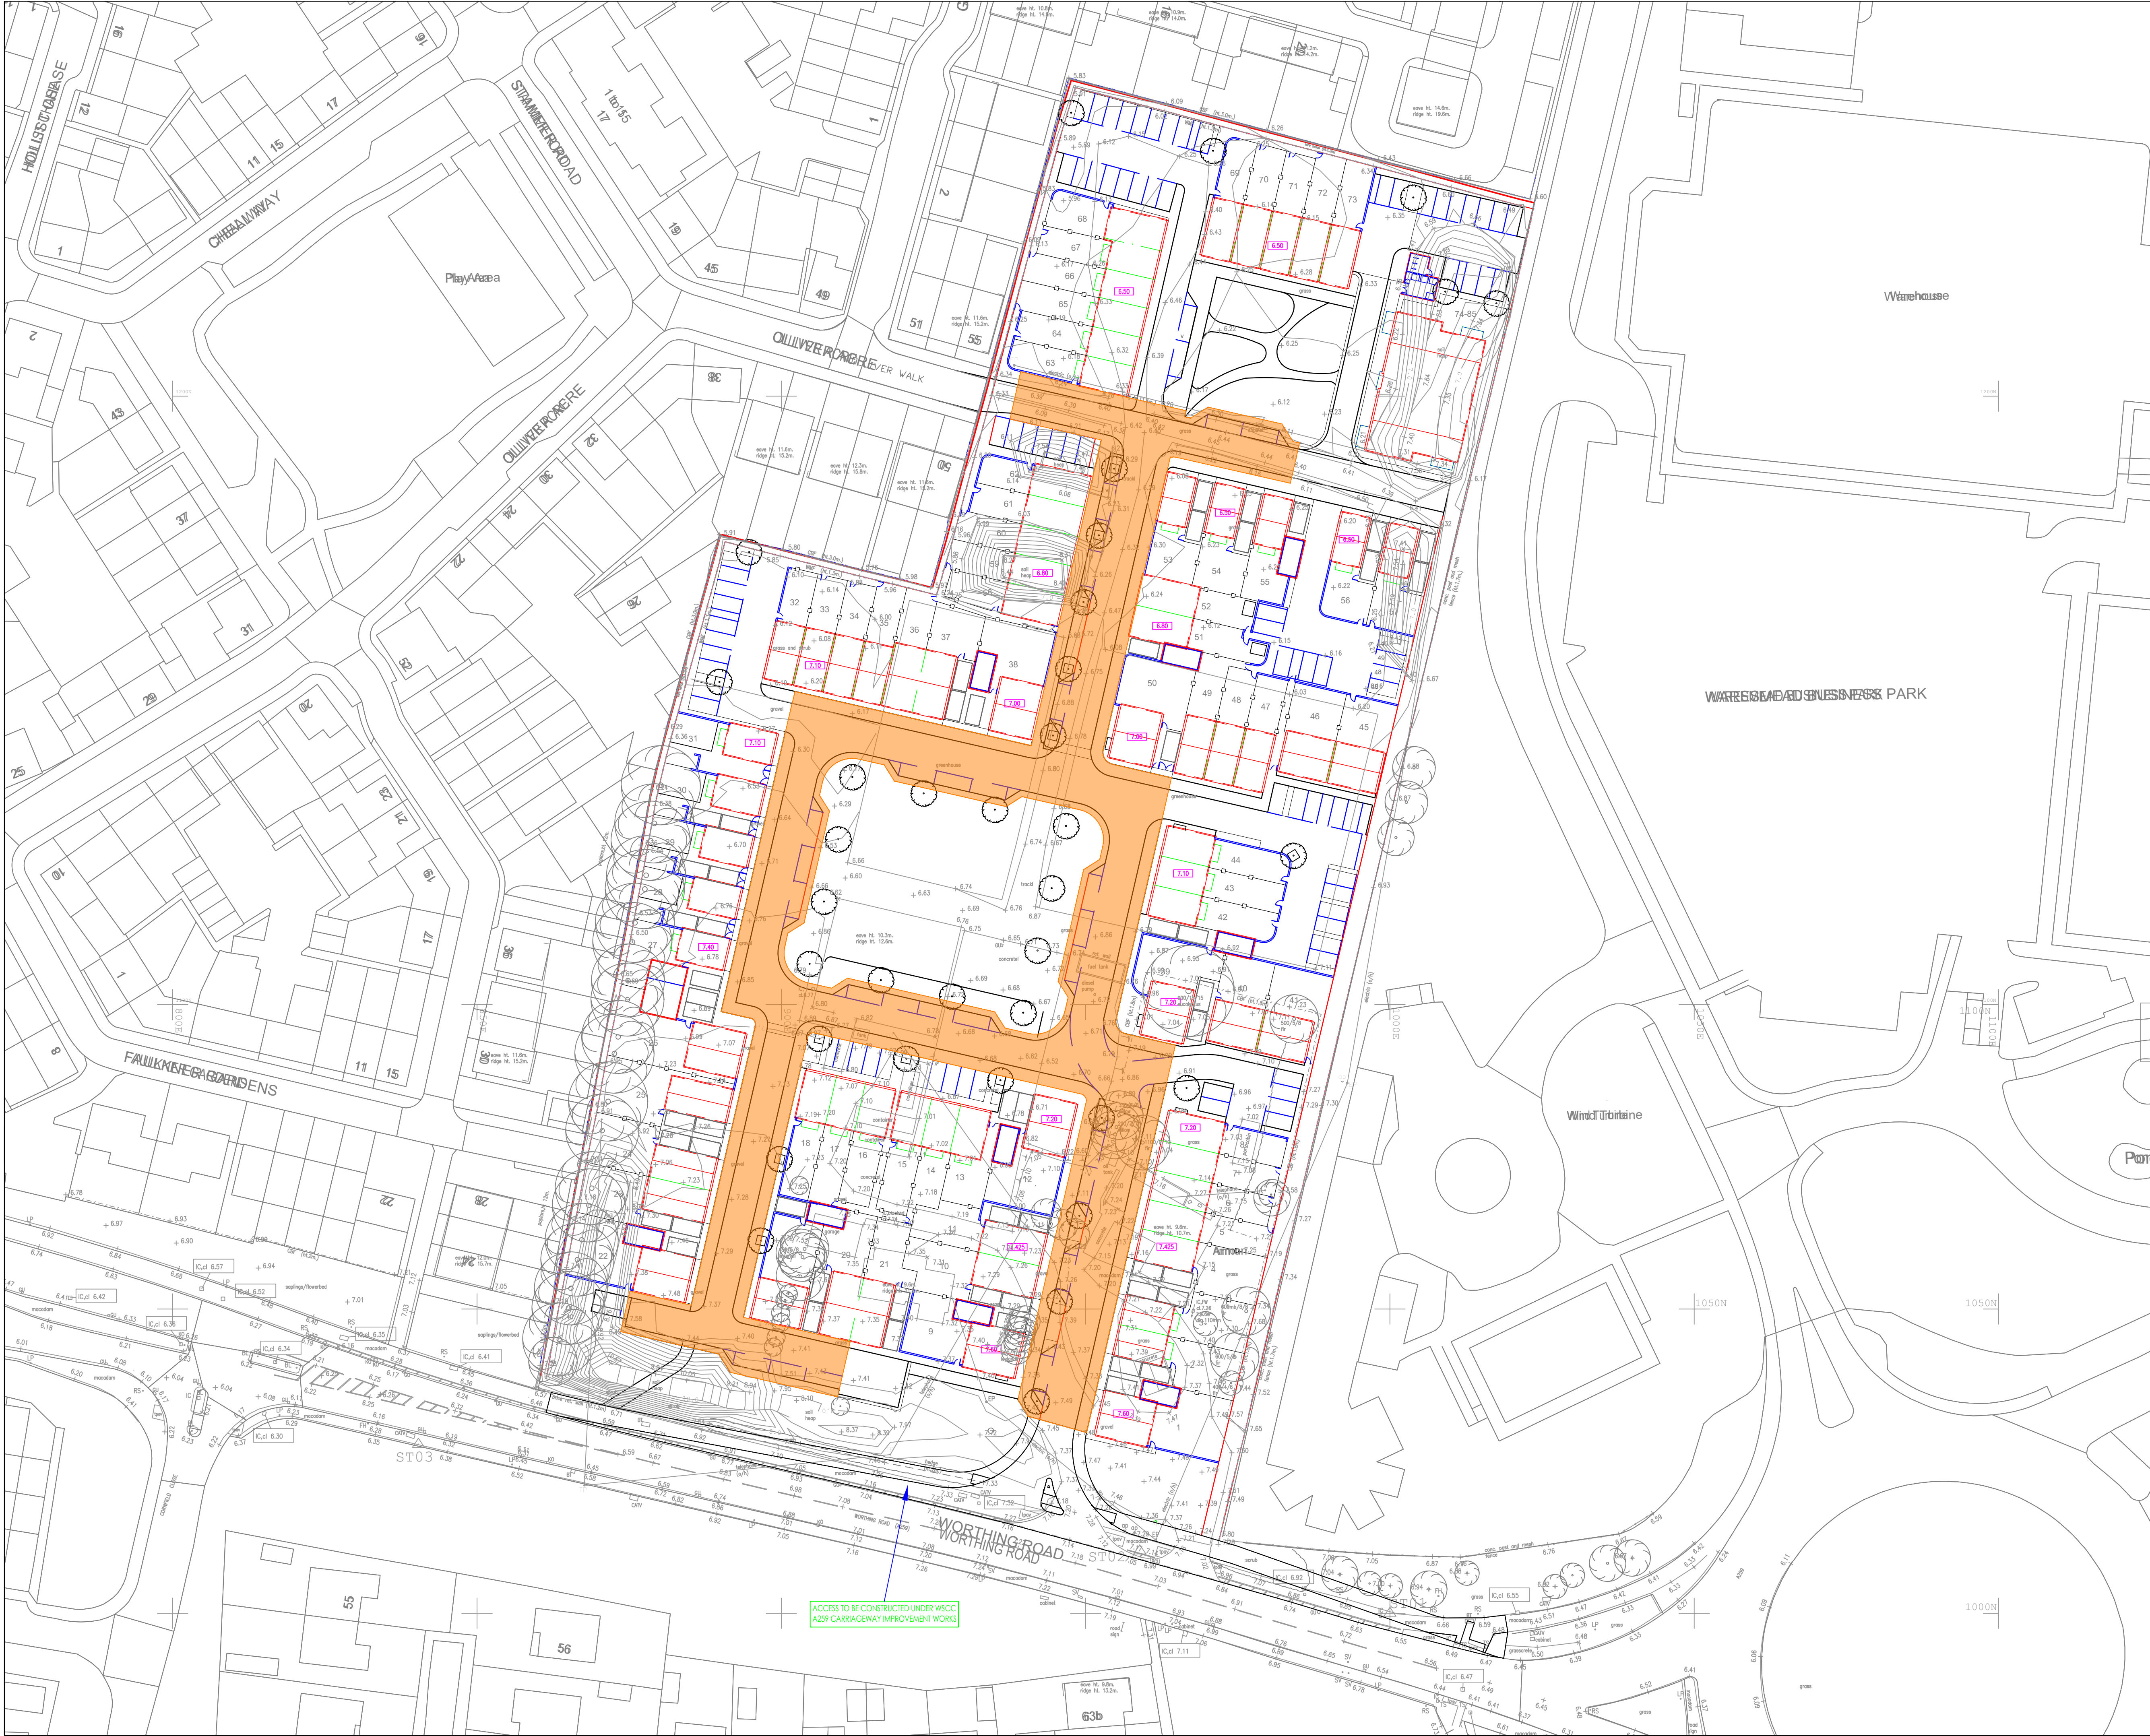

NOTES

1. THIS DRAWING IS INTENDED TO BE VIEWED IN COMBINATION WITH ALL RELEVANT ARCHITECTS, ENGINEERS, SERVICES AND SPECIALIST DRAWINGS AND SPECIFICATION.

2. ANY VARIATIONS OR DISCREPANCIES BETWEEN THESE DRAWINGS IN TERMS OF DIMENSIONS OR DETAILS SHOULD BE DRAWN TO THE ATTENTION OF THE ARCHITECT AND/OR THE ENGINEER IN WRITING FOR CLARIFICATION.

3. ALL DIMENSIONS AND LEVELS ARE IN METRES. DO NOT SCALE THIS DRAWING, PRINT, PLOT OR DISK.

4. THIS DRAWING IS THE COPYRIGHT OF THE CONSULTANTS AND MUST NOT BE REPRODUCED/USED WITHOUT THEIR GIVEN PERMISSION.

5. ALL MAPPING INFORMATION PROVIDED BY THIRD PARTY. PAUL BASHAM ASSOCIATES CANNOT ACCEPT RESPONSIBILITY FOR ITS ACCURACY.

KEY

INDICATIVE EXTENT OF HIGHWAY ADOPTION

NORTH

ADOPTABLE EXTENTS AMENDED	AS	D	21.03.19
ADOPTABLE EXTENTS AMENDED	AS	C	19.03.19
ADOPTABLE EXTENTS AMENDED	MS	B	28.03.17
UPDATED LAYOUT AND EXTENTS	BH	A	09.12.16
PRELIMINARY ISSUE	CL	P1	20.08.15

paulbasham

ASSOCIATES

Paul Basham Associates Ltd

Lancaster Court

8 Barnes Wallis Road

Fareham Hampshire

PO15 5TU

T +44 (0) 1489 668134

E info@paulbashamassociates.com

W www.paulbashamassociates.com

Project Name

WINDROOS NURSERY

Title

INDICATIVE EXTENT OF HIGHWAY ADOPTION

Project Phase

PRELIMINARY

Checked By	Checked Date	Drawn By	Drawn Date
CL	27.08.15	BH	27.08.15

Client Drawing No.	Scale	(AT A1 SIZE)
-	1:500	

PBA Drawing No.	Revision
063.5001.004	D

ACCESS TO BE CONSTRUCTED UNDER W50C
A259 CARRIAGEWAY IMPROVEMENT WORKS

ARUN DISTRICT COUNCIL LUDSBOURNE