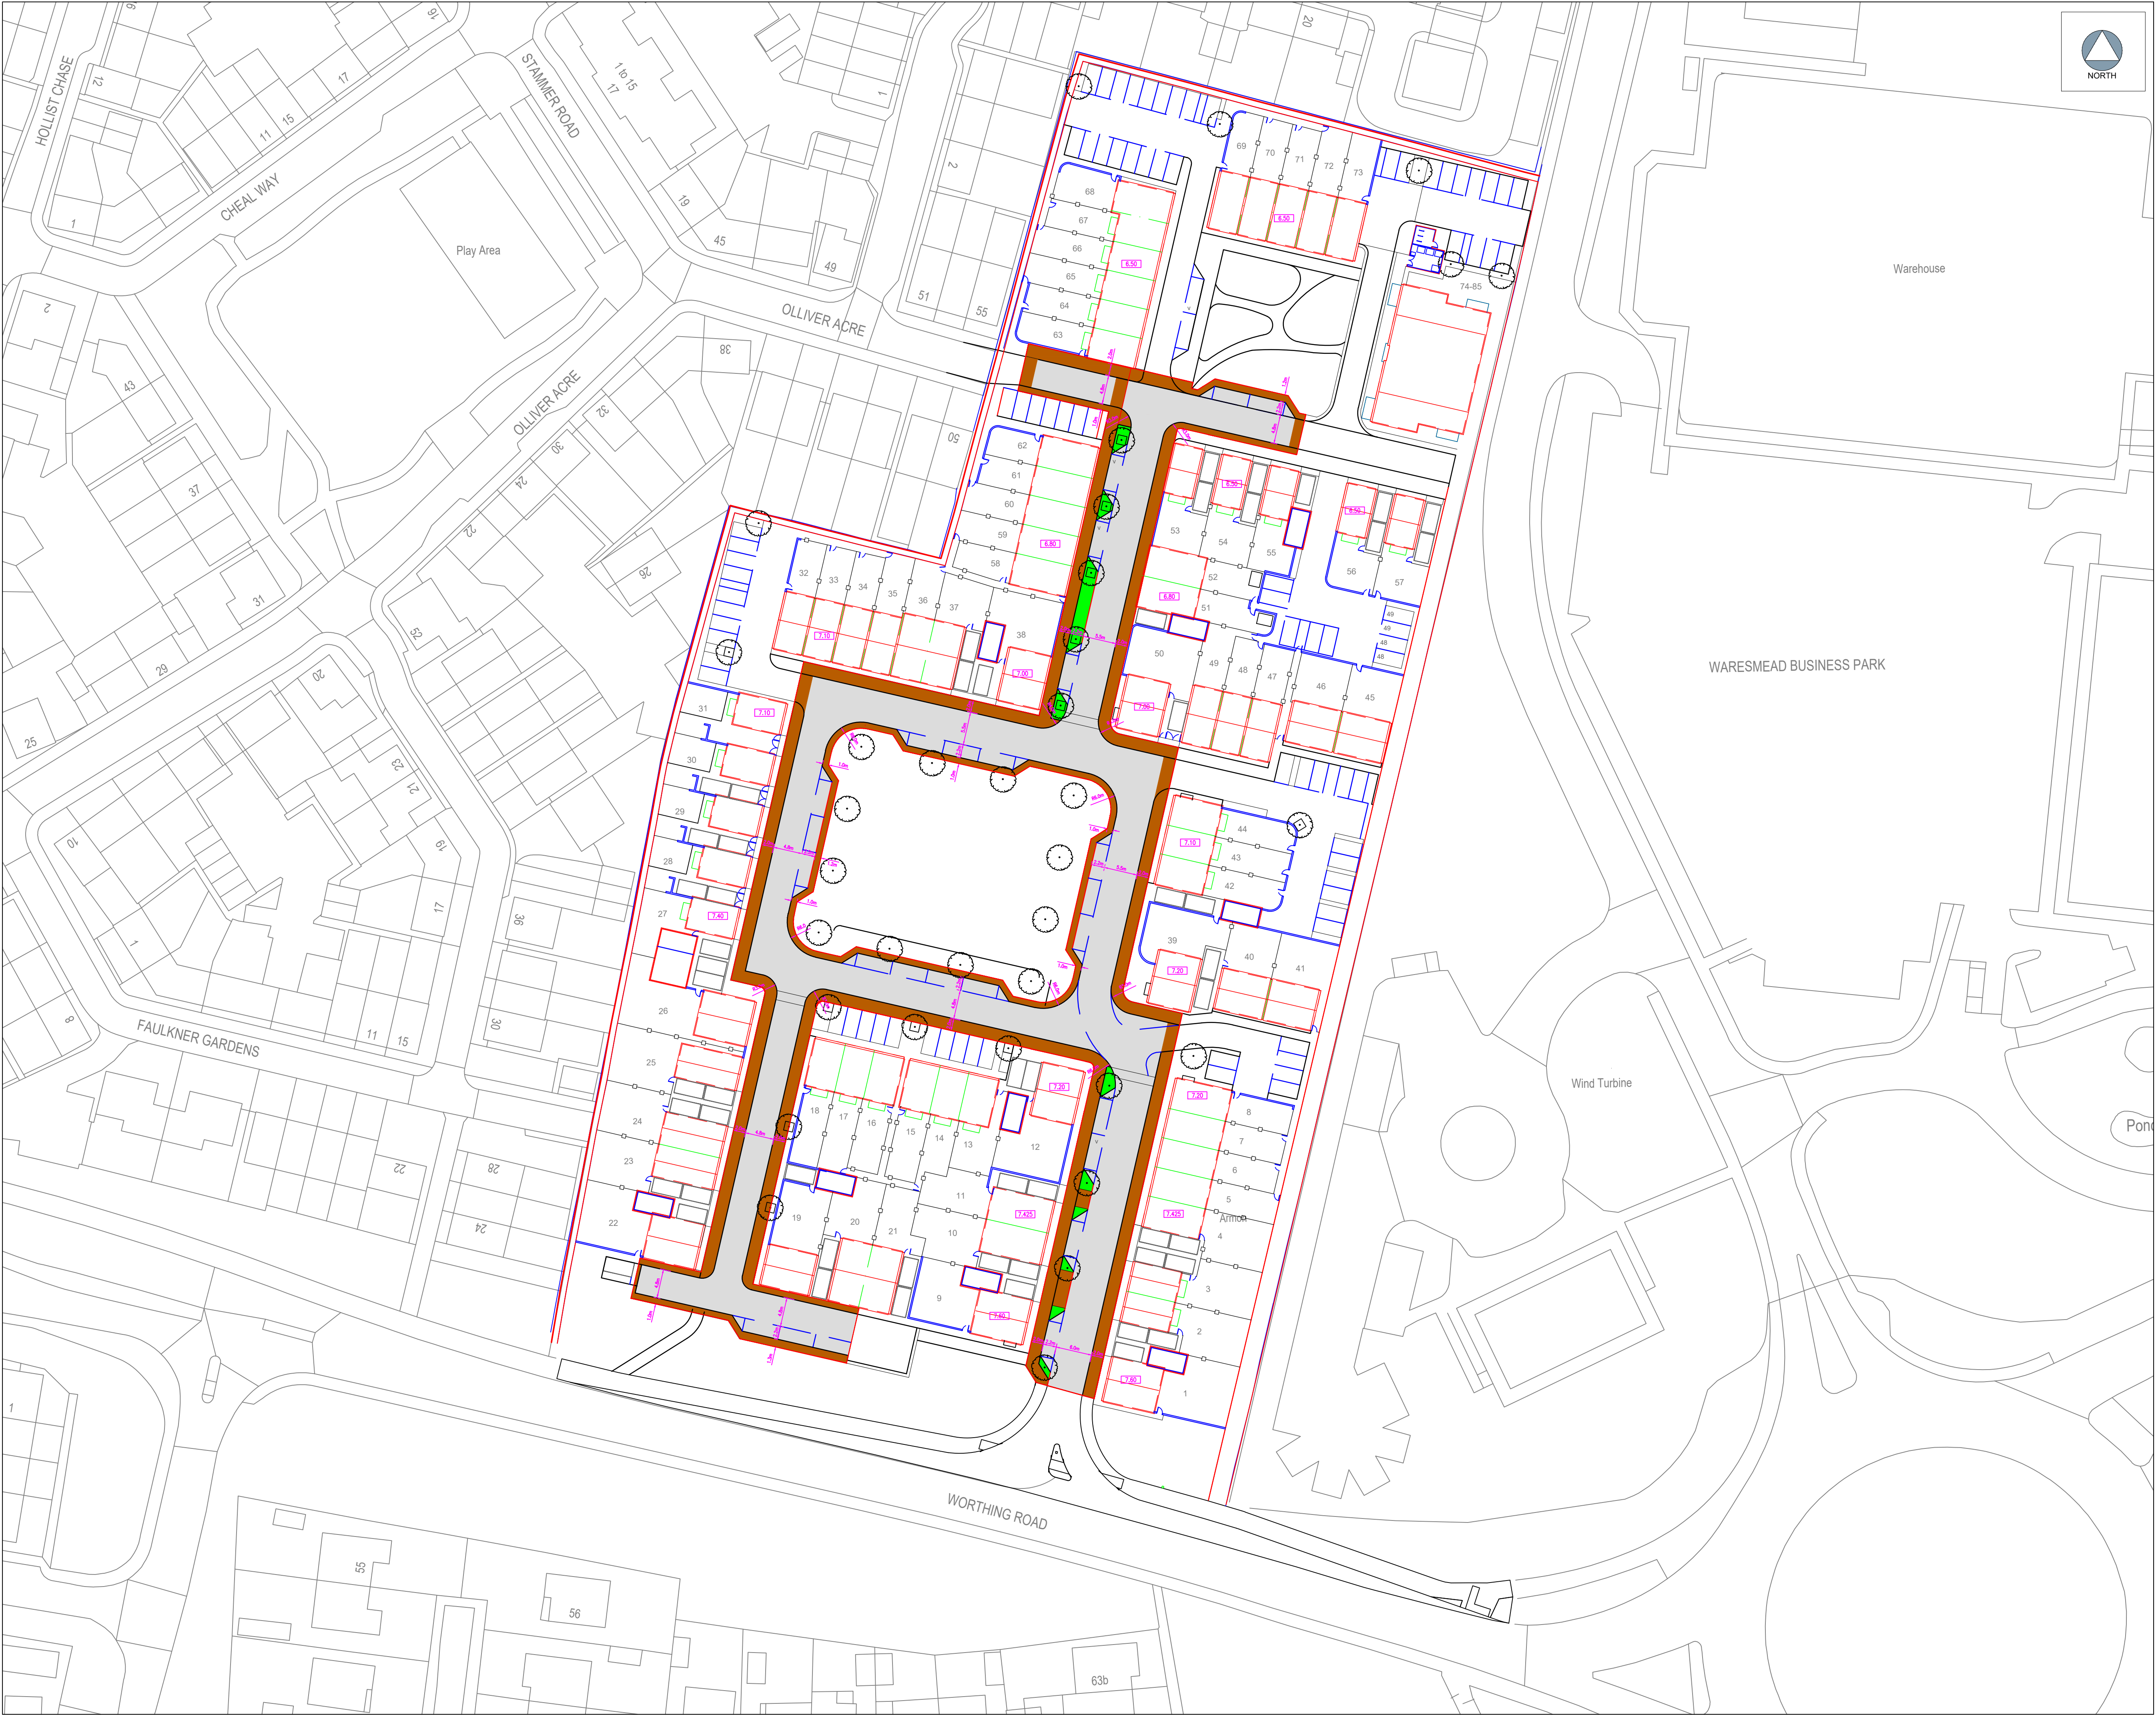


The drawings, information and data recorded in this document ("the information") is the property of Paul Basham Associates. This document and the information are solely for the use of the authorized recipient and this document may not be used, copied or reproduced in whole or part for any purposes other than which it was supplied by Paul Basham Associates. Paul Basham Associates makes no representation, undertakes no duty and accepts no responsibilities to any third party who may use or rely upon this document or the information.

CDM Regulations 2015 : Reg. 9

None of the below is deemed to relieve any contractor of his obligations under all applicable health and safety legislation.

In preparing the design shown on this and related drawings Paul Basham Associates has considered and, where reasonably practicable, eliminated foreseeable risks. Any further abnormal or unusual risks, which remain, are numbered below and identified thus (A) and should be given particular attention by all those carrying out construction or of future maintenance works.

- 1.
- 2.
- 3.

GENERAL NOTES

1. THIS DRAWING IS INTENDED TO BE VIEWED IN COMBINATION WITH ALL RELEVANT ARCHITECTS, ENGINEERS, SERVICES AND SPECIALIST DRAWINGS AND SPECIFICATION.
2. ANY VARIATIONS OR DISCREPANCIES BETWEEN THESE DRAWINGS IN TERMS OF DIMENSIONS OR DETAILS SHOULD BE DRAWN TO THE ATTENTION OF THE ARCHITECT AND/OR THE ENGINEER FOR CLARIFICATION.
3. PAUL BASHAM ASSOCIATES ACCEPTS NO RESPONSIBILITY FOR THE ACCURACY OF BACKGROUND INFORMATION PRODUCED BY THIRD PARTIES - THIS MUST BE TREATED AS INDICATIVE ONLY.
4. ALL DIMENSIONS AND LEVELS ARE IN METRES. DO NOT SCALE THIS DRAWING, PRINT, PLOT OR DISK.
5. THIS DRAWING SHOULD ONLY BE USED FOR CONSTRUCTION IF THE PROJECT PHASE IN THE TITLE FRAME BELOW IS SHOWN AS "CONSTRUCTION". PAUL BASHAM ASSOCIATES TAKE NO RESPONSIBILITY FOR CONSTRUCTION WORKS UNDERTAKEN TO DRAWINGS WHICH ARE NOT MARKED UNDER THIS PHASE.

KEY:

- PROPOSED CARRIAGEWAY
- PROPOSED FOOTWAY
- PROPOSED VERGE
- EXTENT OF S38 ADOPTION

C	UPDATED ADOPTION EXTENTS	21.03.19	AS	RW
B	UPDATED ADOPTION EXTENTS	19.03.19	AS	RW
A	UPDATED ARCHITECTS LAYOUT	25.05.16	BH	JB
P1	PRELIMINARY ISSUE	29.10.15	SCW	SCW
Rev	Description	Date	By	Chkd



Paul Basham Associates Ltd
Lancaster Court
8 Barnes Wallis Road
Fareham Hampshire
PO15 5TU
T +44 (0) 1489 668134
E info@paulbashamassociates.com
W www.paulbashamassociates.com

Client
PRIVATE CLIENT

Project Name WINDROOS NURSERY, LITTLEHAMPTON			
Title PRELIMINARY S38 GENERAL ARRANGEMENT			
Project Phase PRELIMINARY			
Checked By SCW	Checked Date 27.10.15	Drawn By SCW	Drawn Date 27.10.15
Client Drawing No. -		Scale 1:500	(AT A1 SIZE)
PBA Drawing No. 063.5001.105			Revision C