
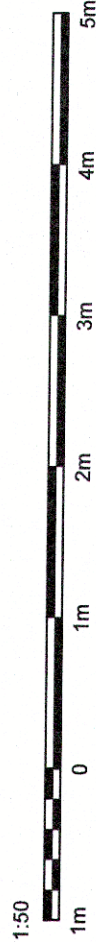
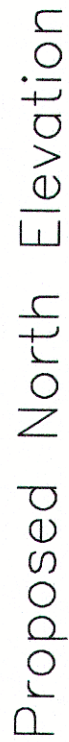


1. All dimensions are in mm and must be checked on site.
2. Drawings are to be read in conjunction with accompanying documents.
3. Any errors or inaccuracies should be brought to the attention of Amber Living.

Notes

- New level threshold door to match (or exceed) existing clear opening
- Remove step and replace with ramp, with gradient of 1:15
- At least 100mm brick up-stand to free edges of the ramp
- Platform level with indoor floor level and to be at least 1500mm x 1500mm
- Handrail at approximately 900mm, mid rail height 550mm
- Hand rail to extend 300mm past the end of the ramp
- Level platform at the bottom to be at least 1200mm

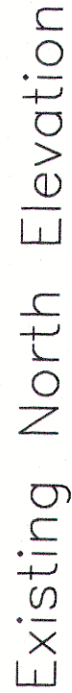

Address:	F7 Bermuda Court The Sillings Littlehampton West Sussex BN17 6RS	Client: Ms Cairna Verecken
Drawing Title:	Existing & Proposed North Elevation	Drawing Ref.: AT/24/BermudaCourtF7
 <i>living intelligently</i> amber	Planning Applications Planning Policy Design Consultants Perit Wall Surveys Building surveys/ Homebuyers Survey	Project Management Planning Policy Building defect analysis CMA Expert Witness
	Telephone: 01273 410836	Email: aron@amberliving.co.uk
Contact Address:	Unit 3, Tunstegen Building, George Street, Brighton, BN41 1PA	
Scale:	1:50	Direction:
Paper:	A3	Checked By:
Date:	01/08/17	mb
Revision No:		