
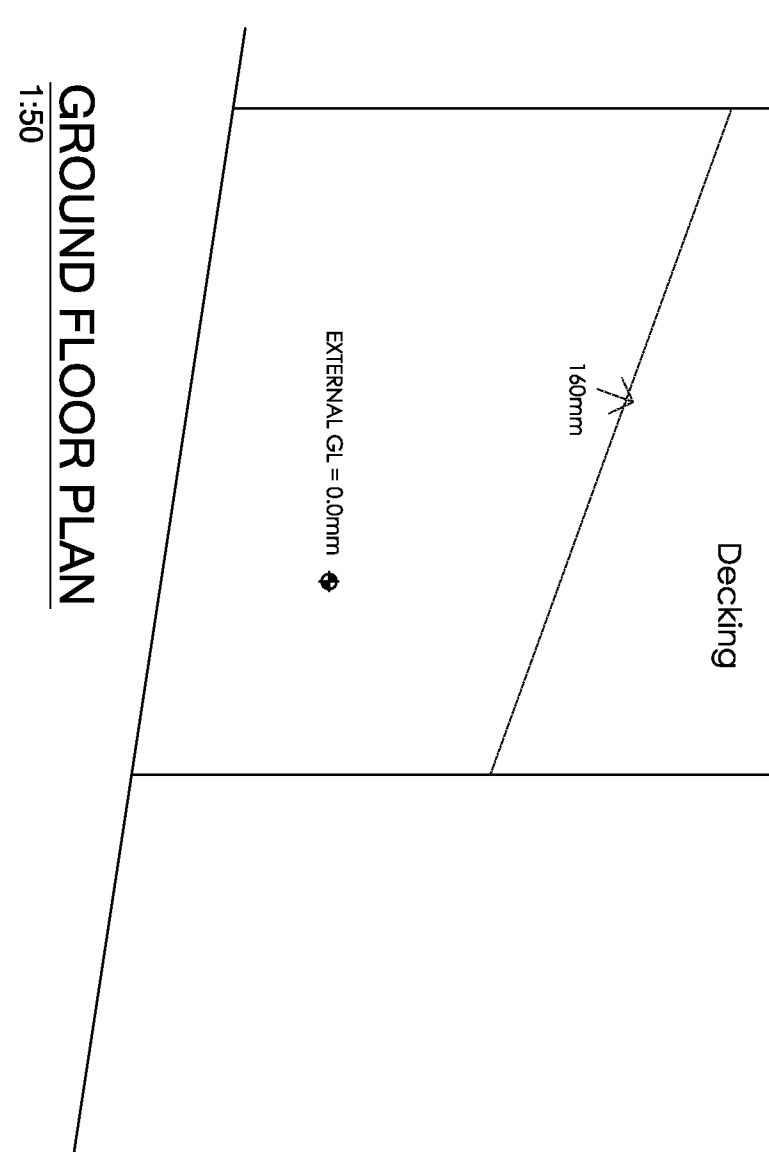
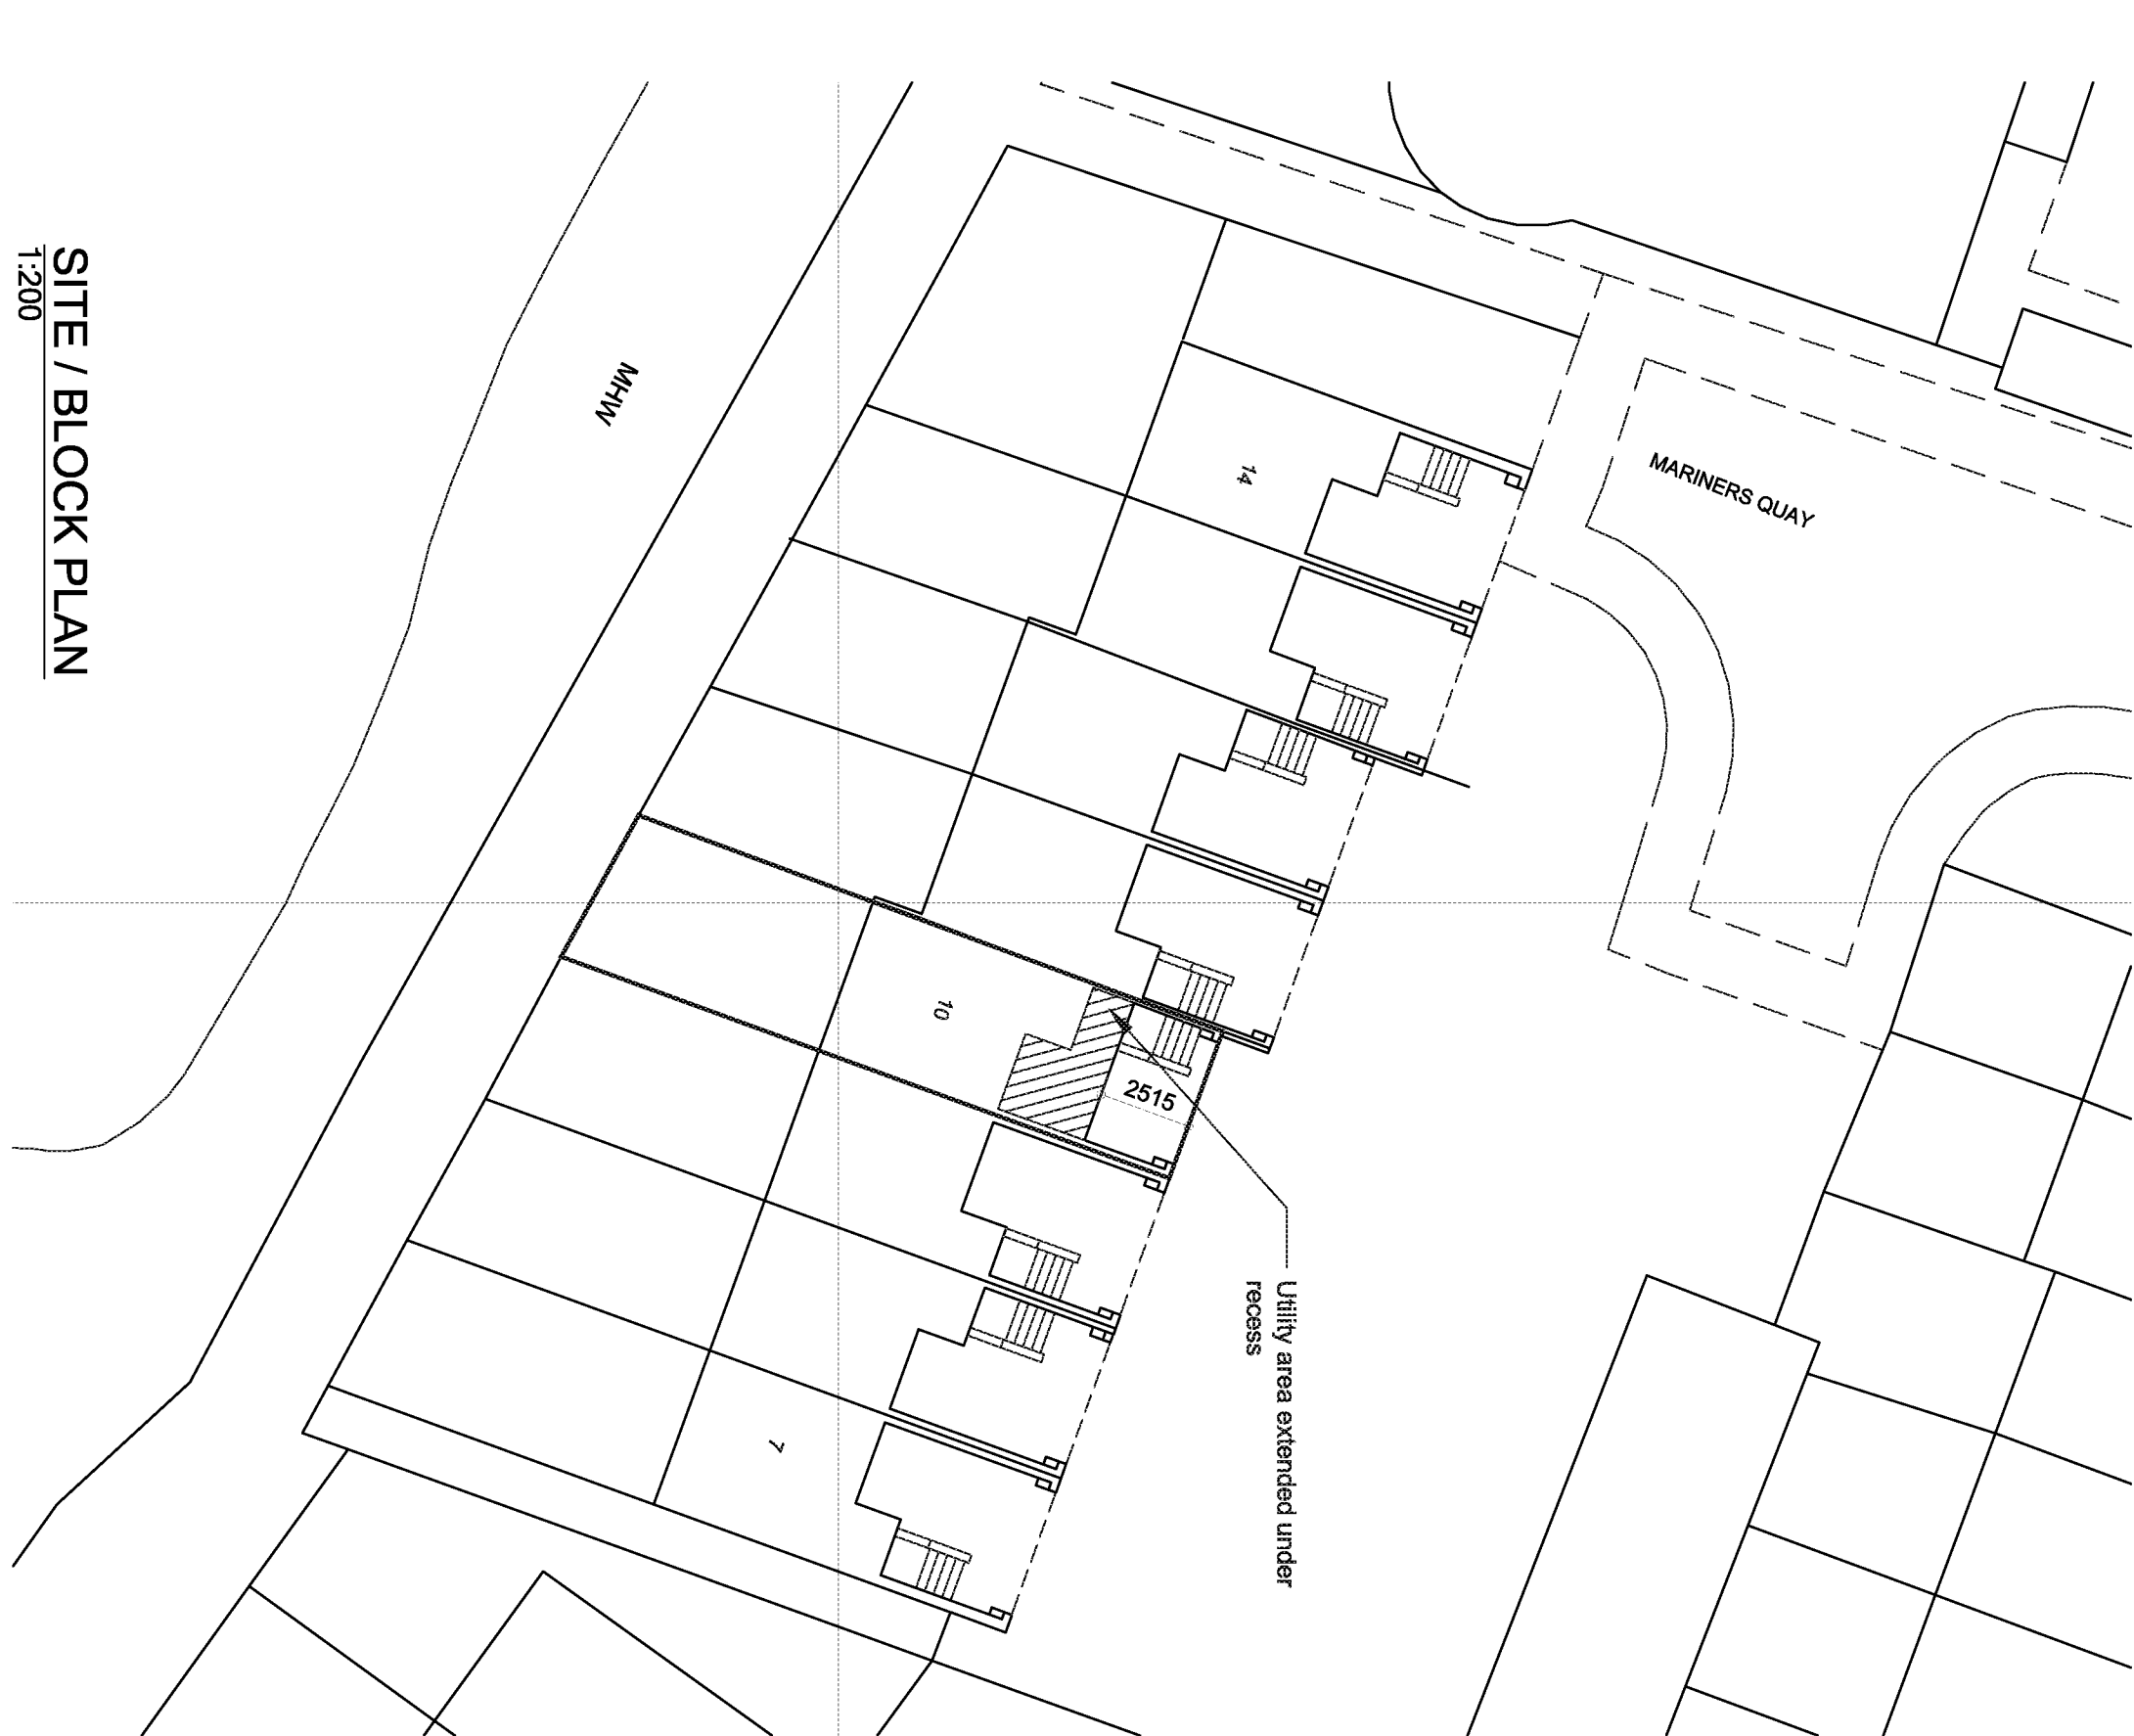
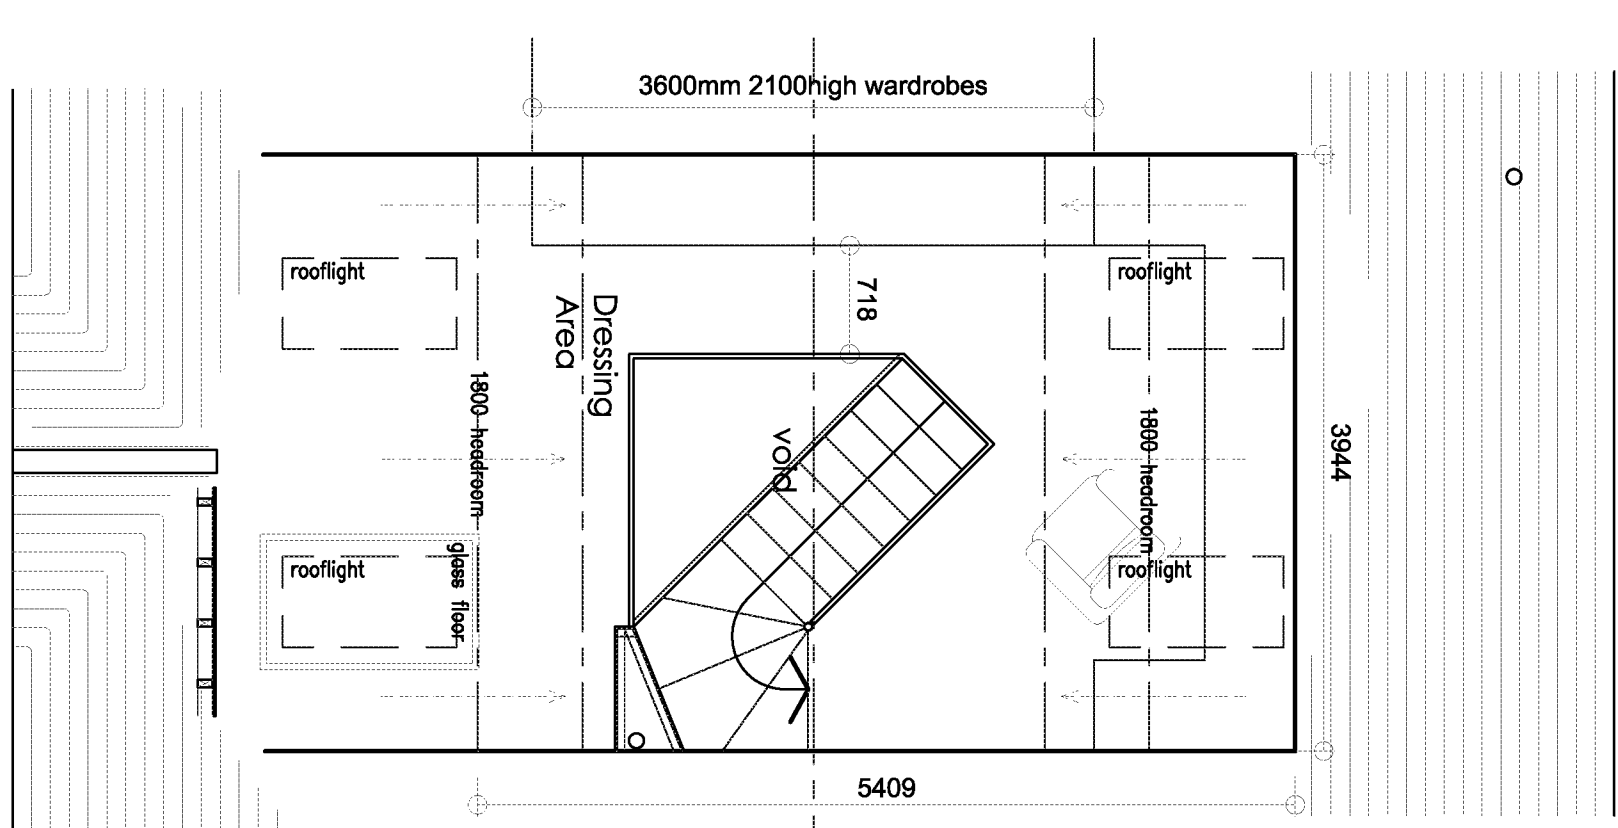
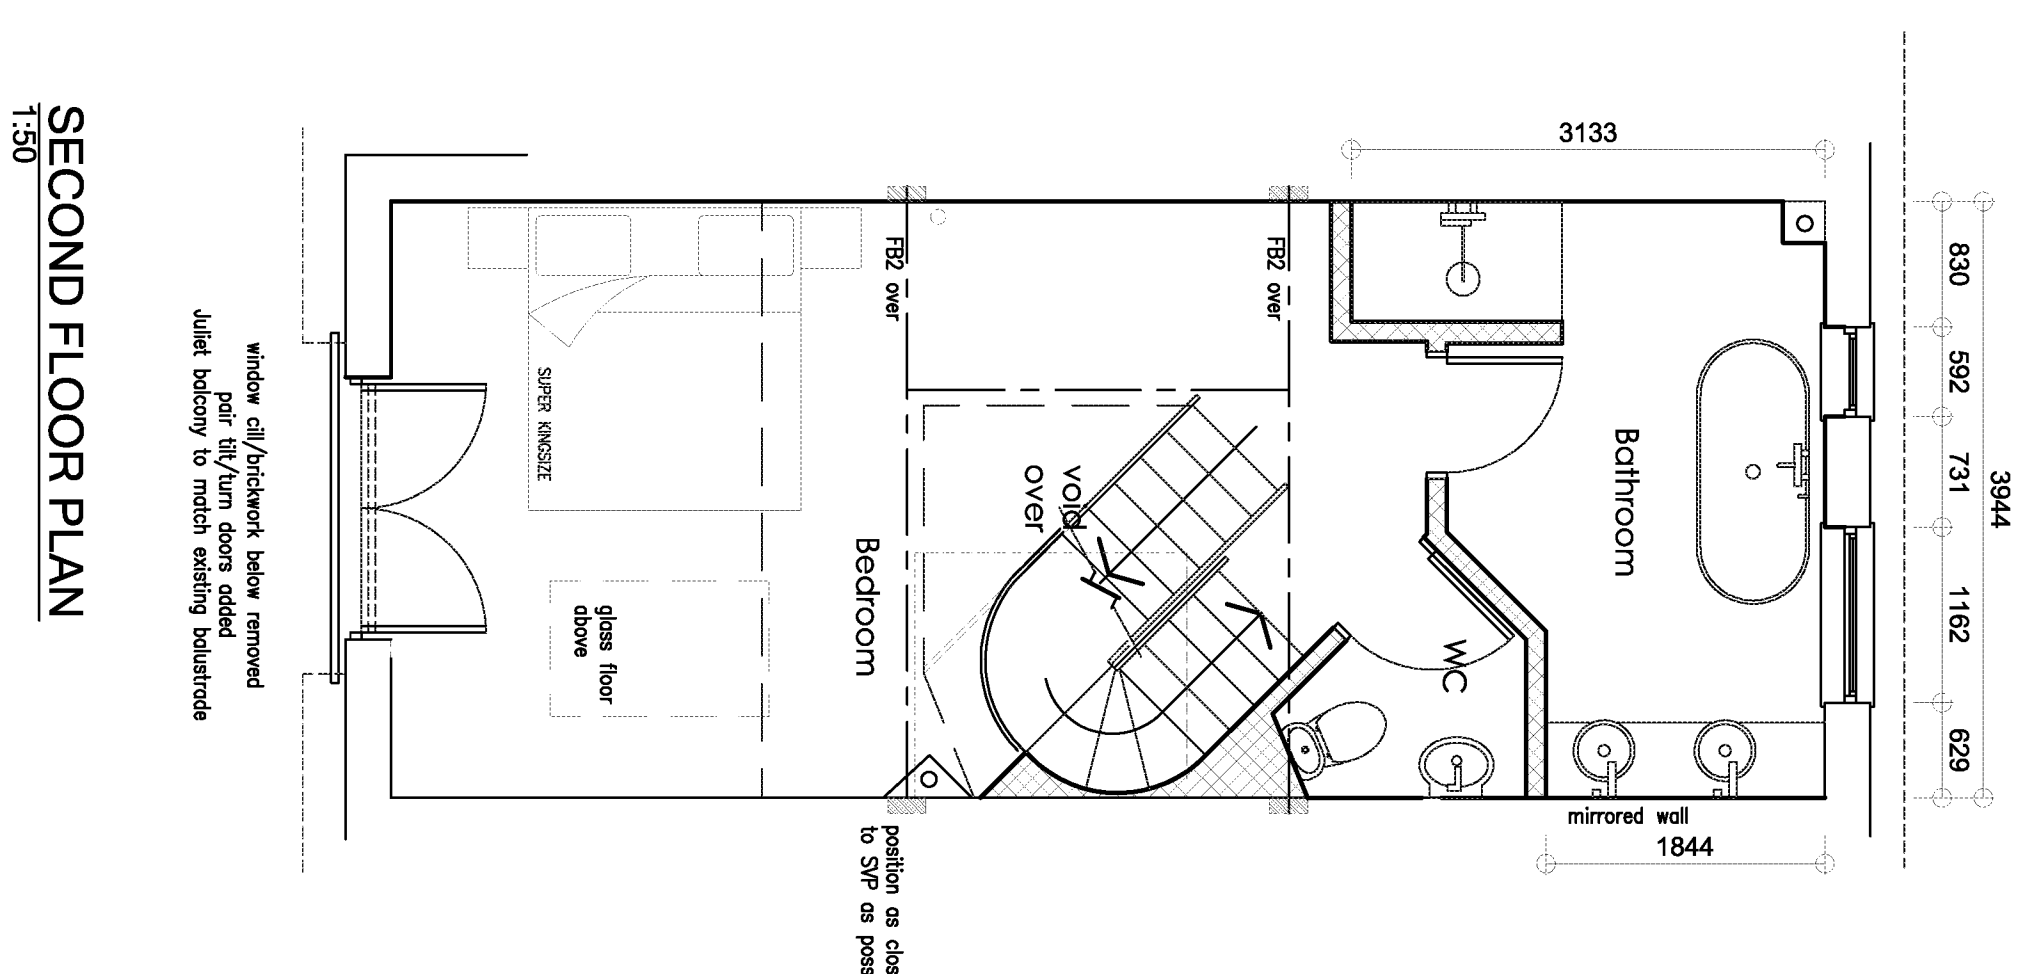
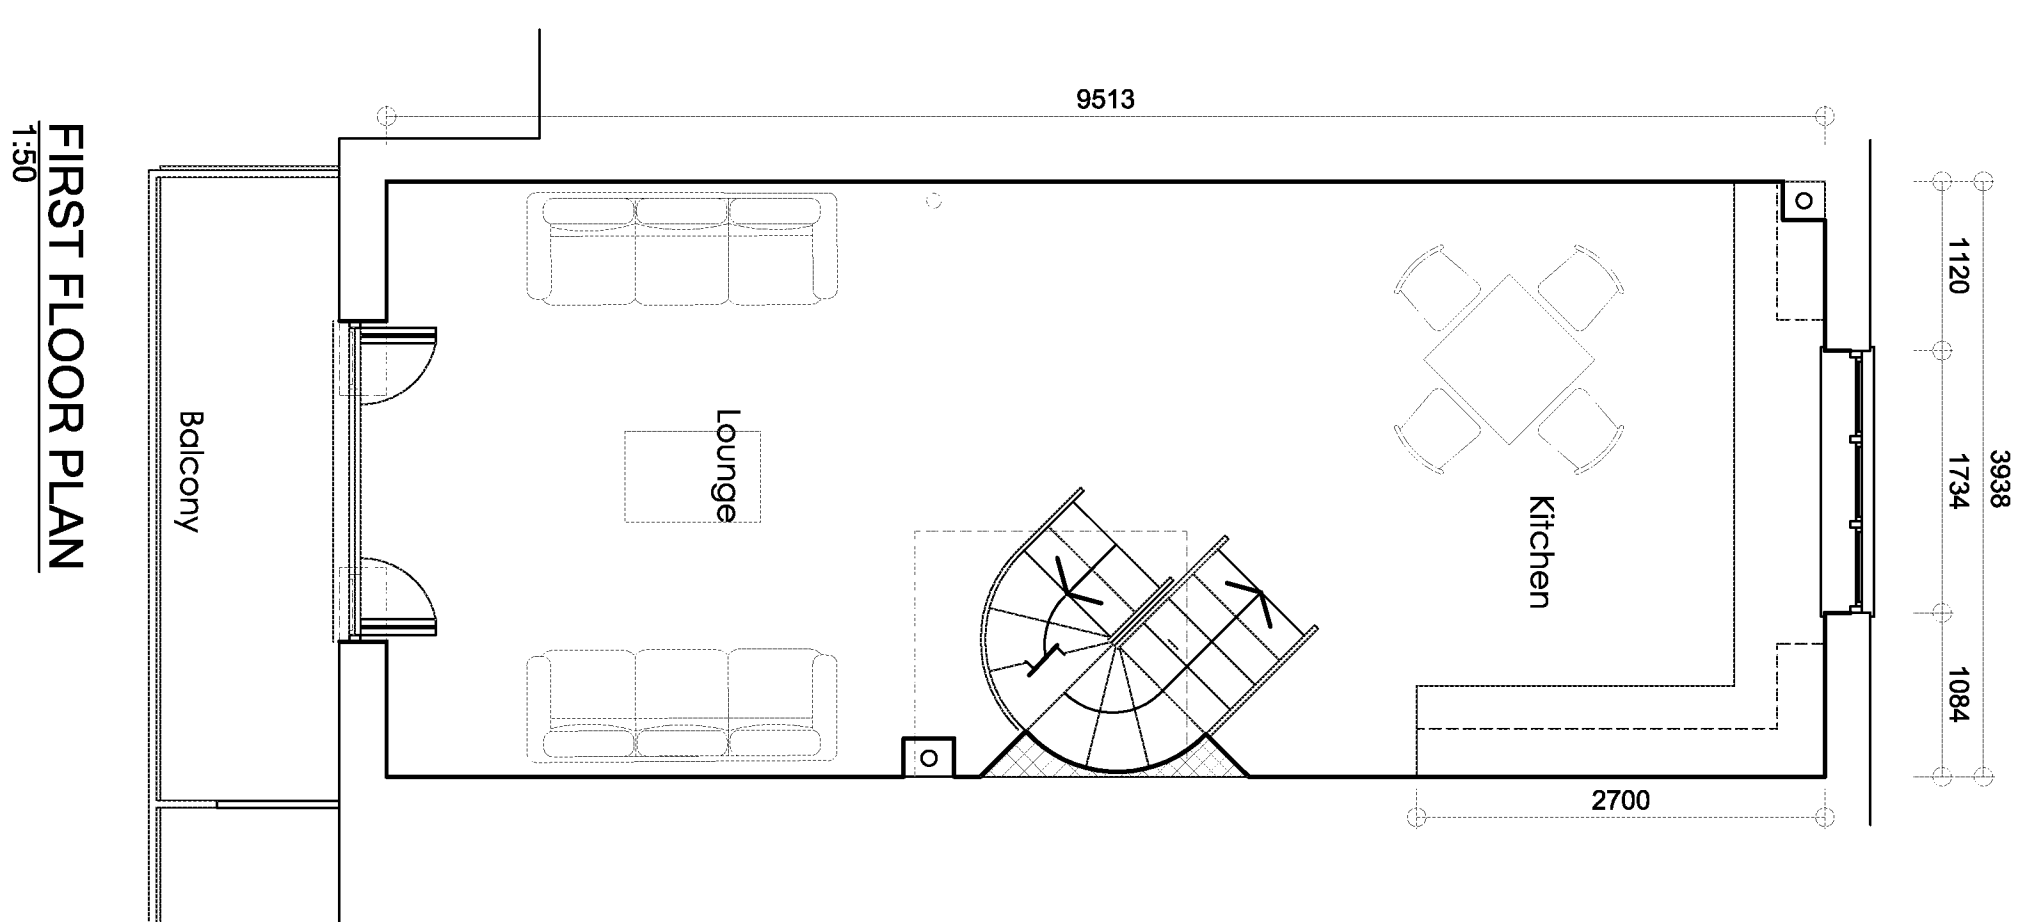




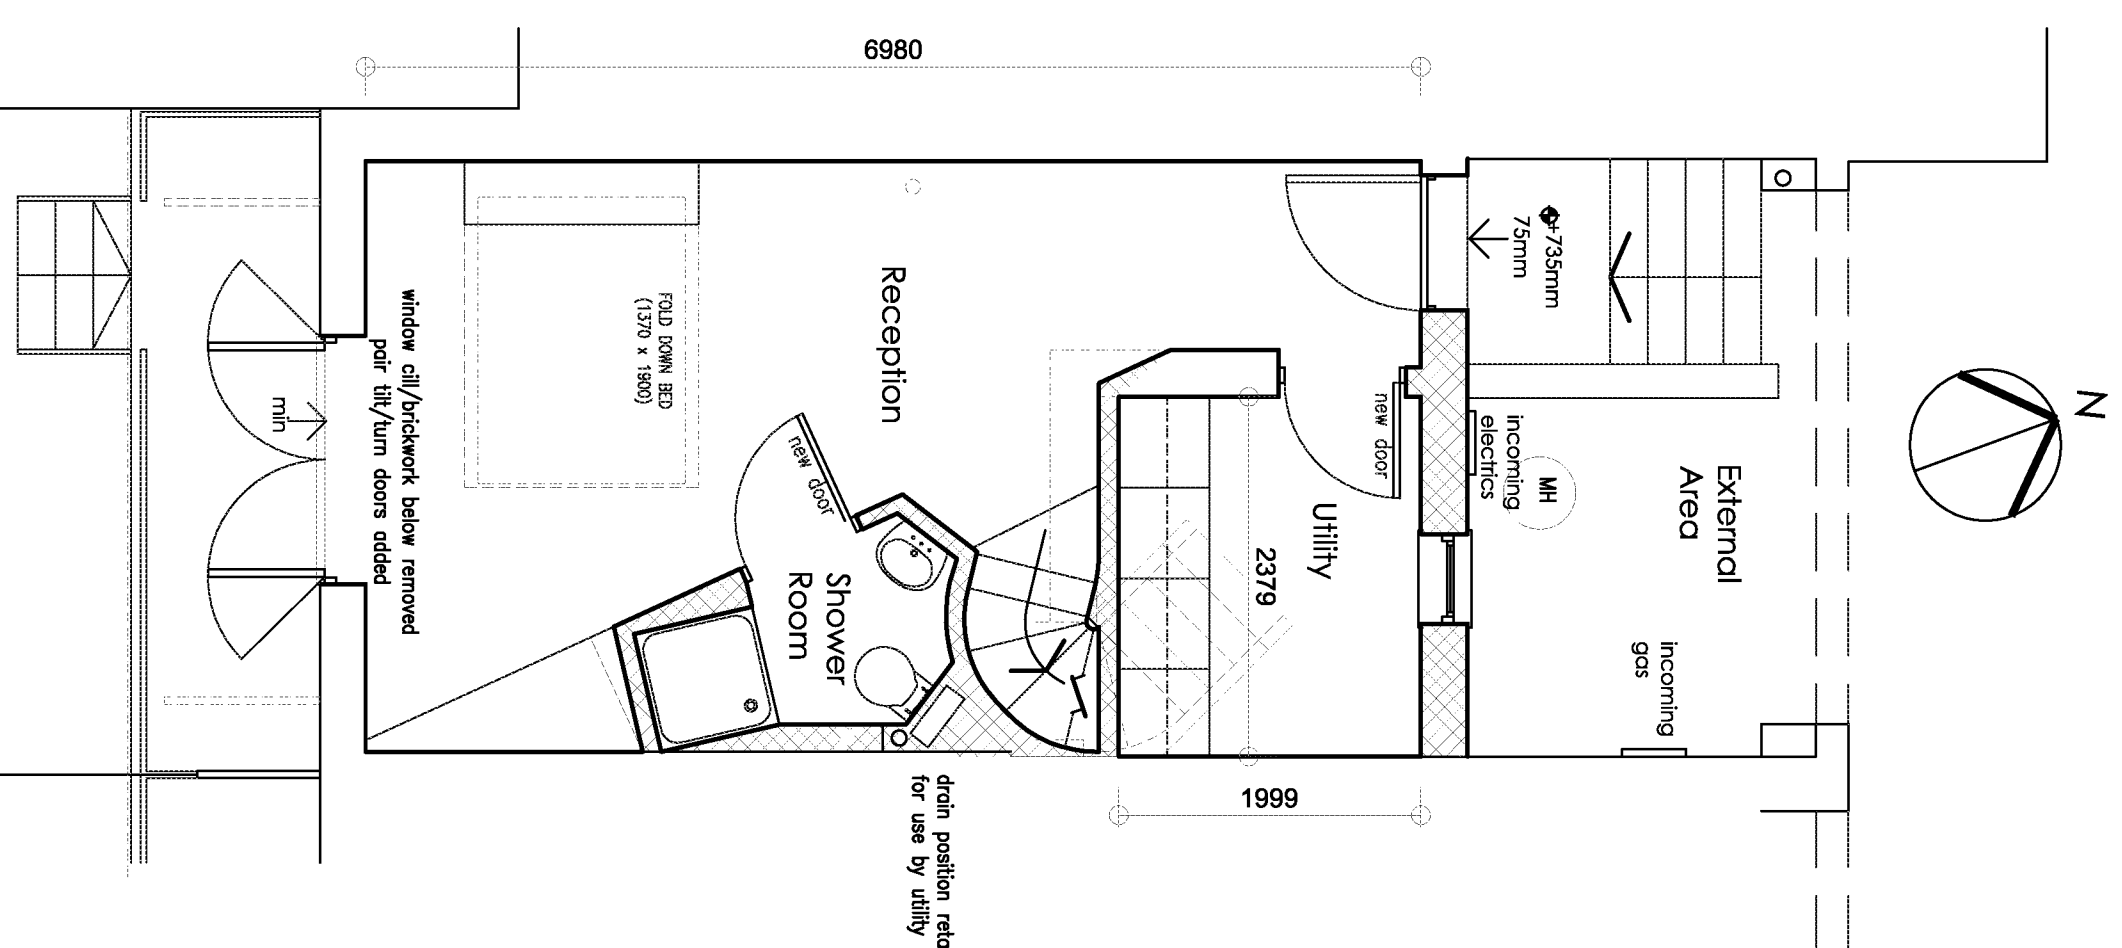

SITE / BLOCK PLAN

LOCATION PLAN

Northgate studios, 12 Northgate, Chichester. PO19 1BA
T: 01243 528811
F: 01243 536025
E: mail@studio5architects.co.uk
www.studio5architects.co.uk

studio 5 architects ltd.

C	18/01/16	amendments to 2nd floor windows removed. Utility window enlarged
DRAWING PLANNING APPLICATION Proposed plans & elevations		
PROJECT 10 MARINER'S QUAY LITTLEHAMPTON BN17 5DA		

SCALE	DATE
as shown@A1	Aug 2015
PROJECT NO.	DRAWING NO.
15.903	TP01C