


3rd & 4th Floor
Maisonette
5-6 South Terrace
Littlehampton
BN17 5NZ

DWG ST/01


Picture

Description

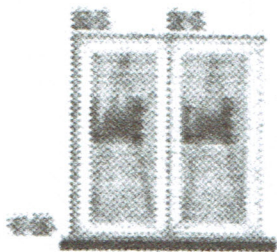


KITCHEN

1010x1080 Window (Style 19)
C70 - White Casement
1110mm: 150mm C&I - White
0.307m²: Glass Supplier Energy Charge
S/Bolt Espag 313-775mm

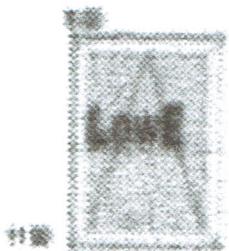

BEDROOM

890x1190 Window (Style 4)
C70 - White Casement
0.729m²: Glass Supplier Energy Charge
S/Bolt Espag 773-1235mm

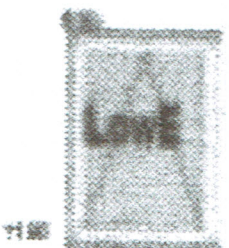

BEDROOM

890x1190 Window (Style 4)
C70 - White Casement
0.729m²: Glass Supplier Energy Charge
S/Bolt Espag 773-1235mm