



Studio1, The Hub
3 Drove Road
Newhaven,
East Sussex, BN9 0AD

t: 01323 325354
t: 0808 1699964 /free/
e: support@staac.co.uk


AREAS	m2
EXTERNAL GROUND FLOOR AREA	170.48
EXTERNAL FIRST FLOOR AREA	170.48
TOTAL EXTERNAL FLOOR AREA	341.0
INTERNAL OFFICE FLOOR AREA	236.88
INTERNAL STORAGE AREA	71.63

NOTES:
This drawing is to be read in conjunction with all relevant Architects and Engineers drawings
Only figured dimensions are to be used for construction
All dimensions are to be verified on site prior to work commencing


	Description	Date
Client:	Envision	
Address:	Unit 4 Hawthorn Road, Littlehampton	
Project:	Proposed Office Building	
Drawing title:	Proposed Plans	
Project No	18107	
Date	08-12-20	
Drawn by	IA	
Drawing No	P01	
Scale	1:100@A2	

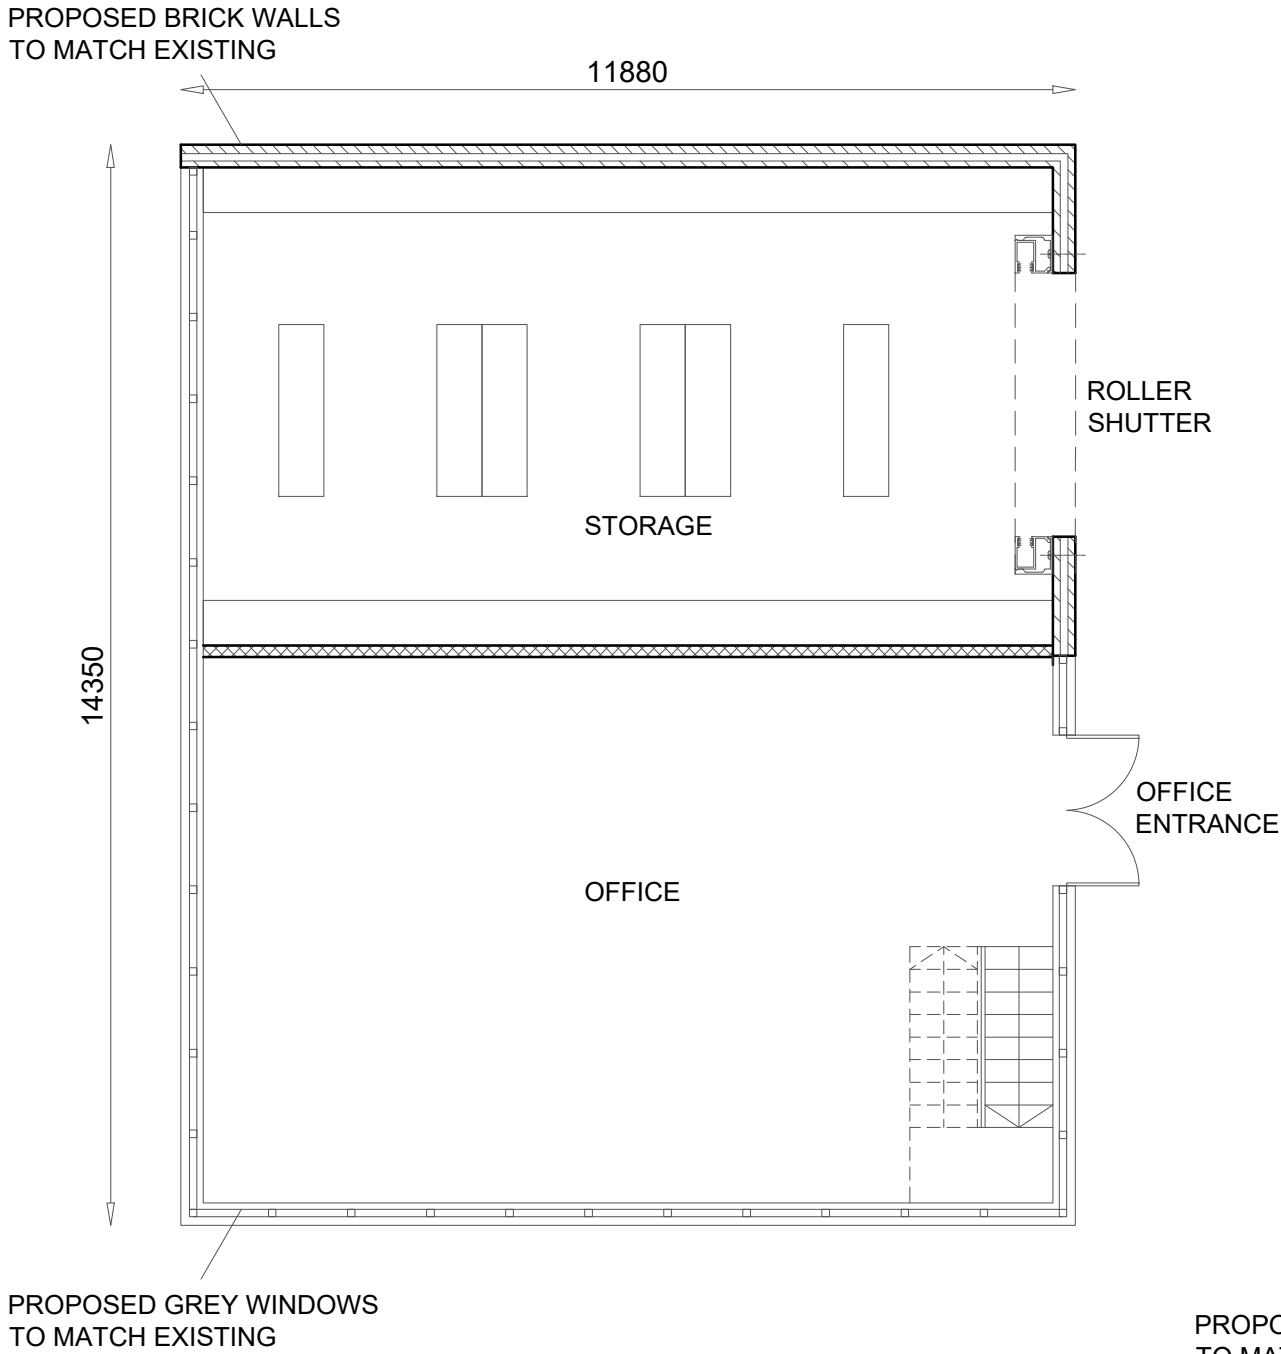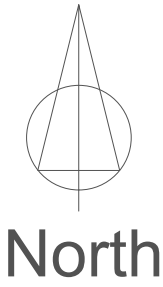

GROUND FLOOR PLAN

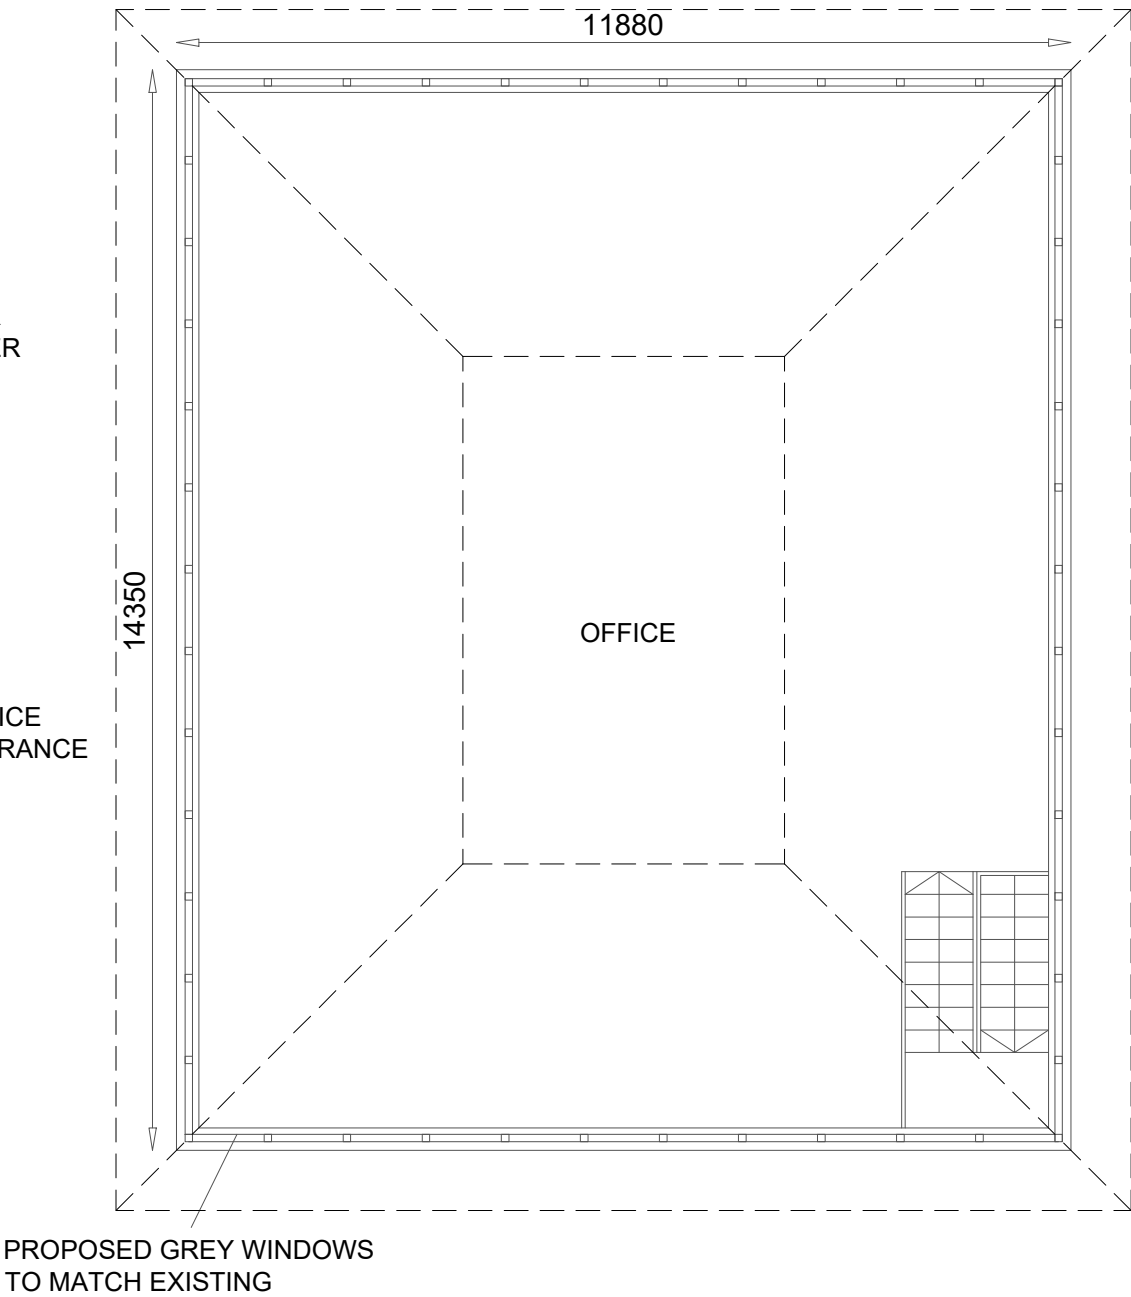

FIRST FLOOR PLAN

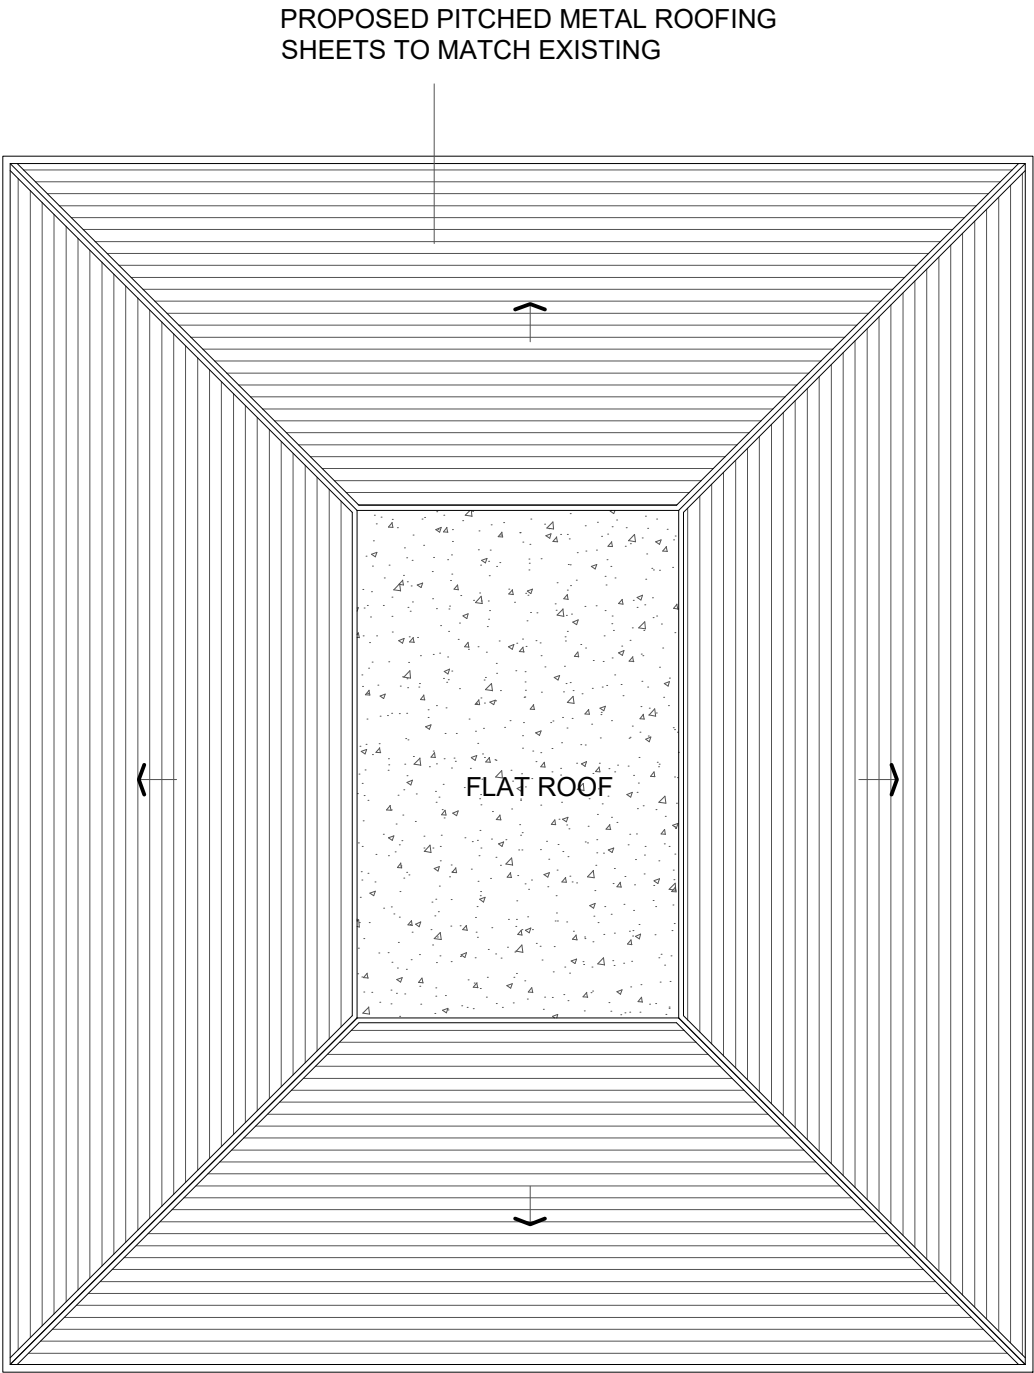

ROOF

