


Appendix C Proposed Surface Runoff Improvement Measures (SuDS)

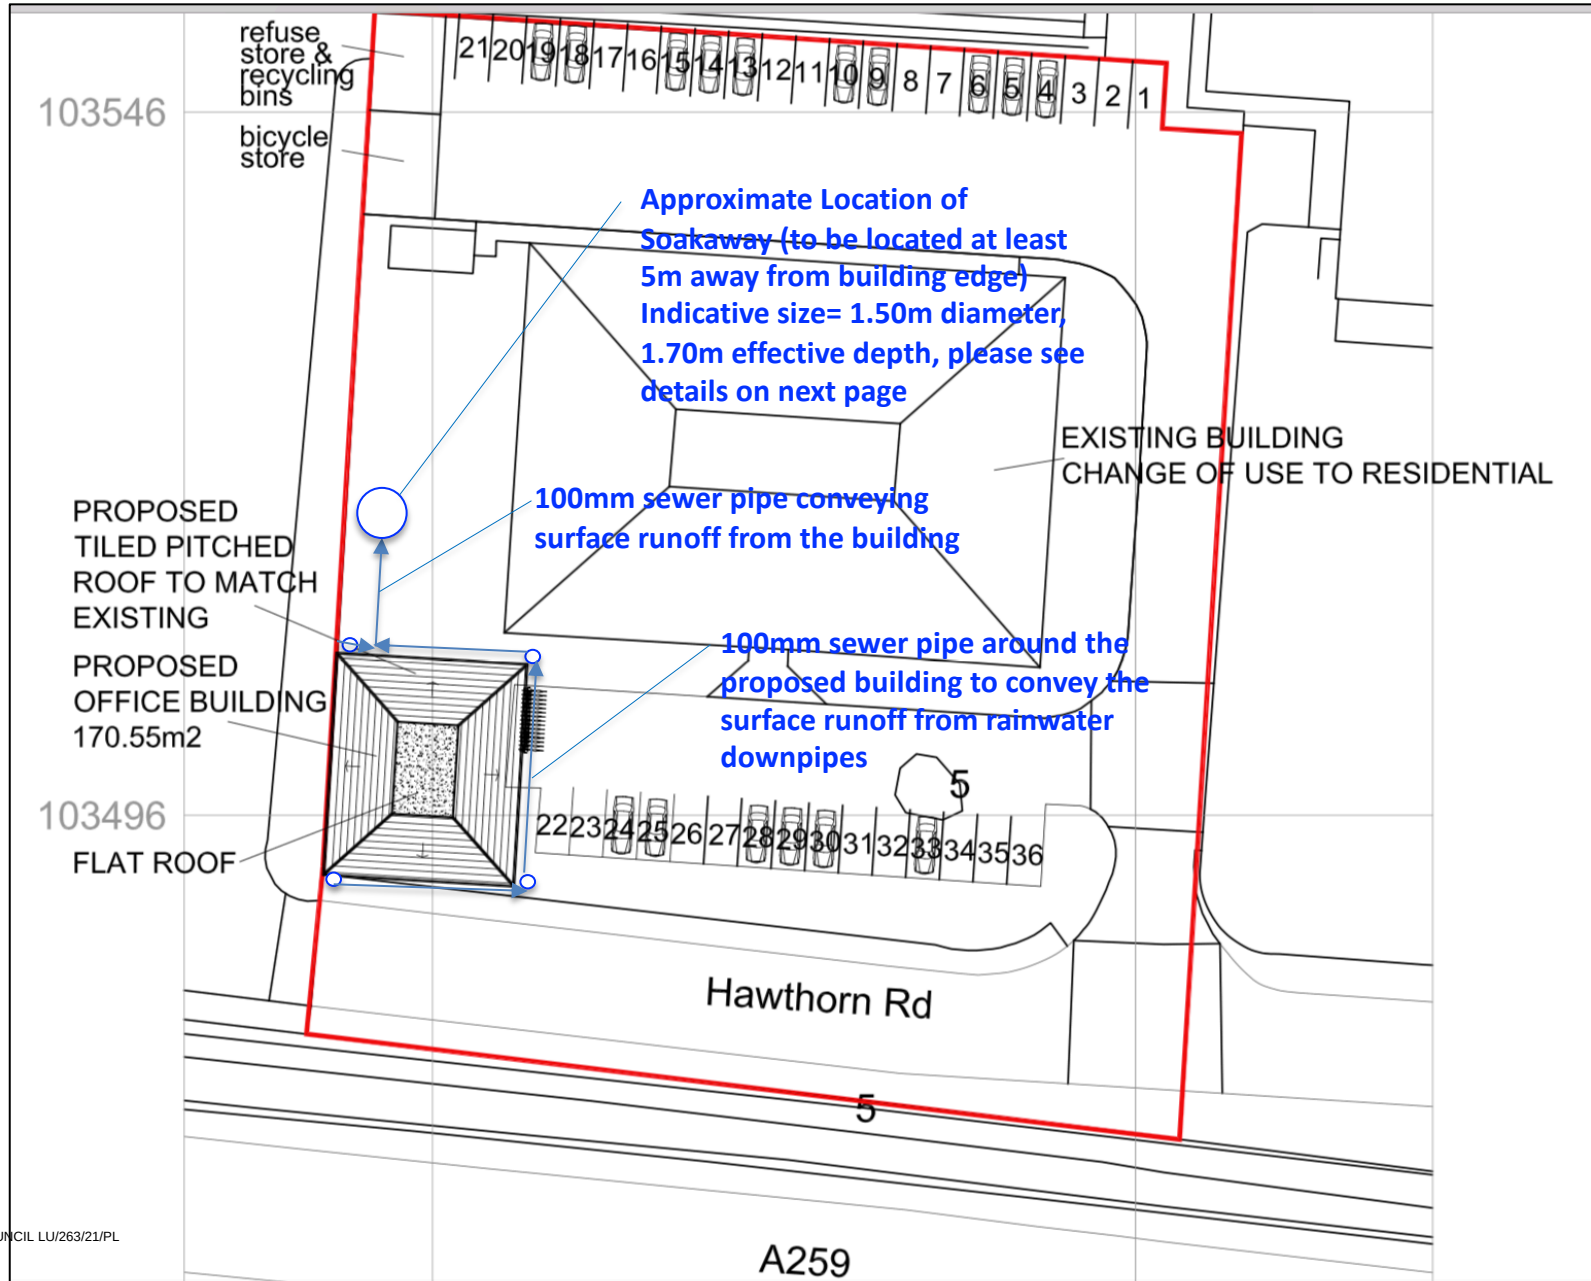

Construction details of the proposed Soakaway

