




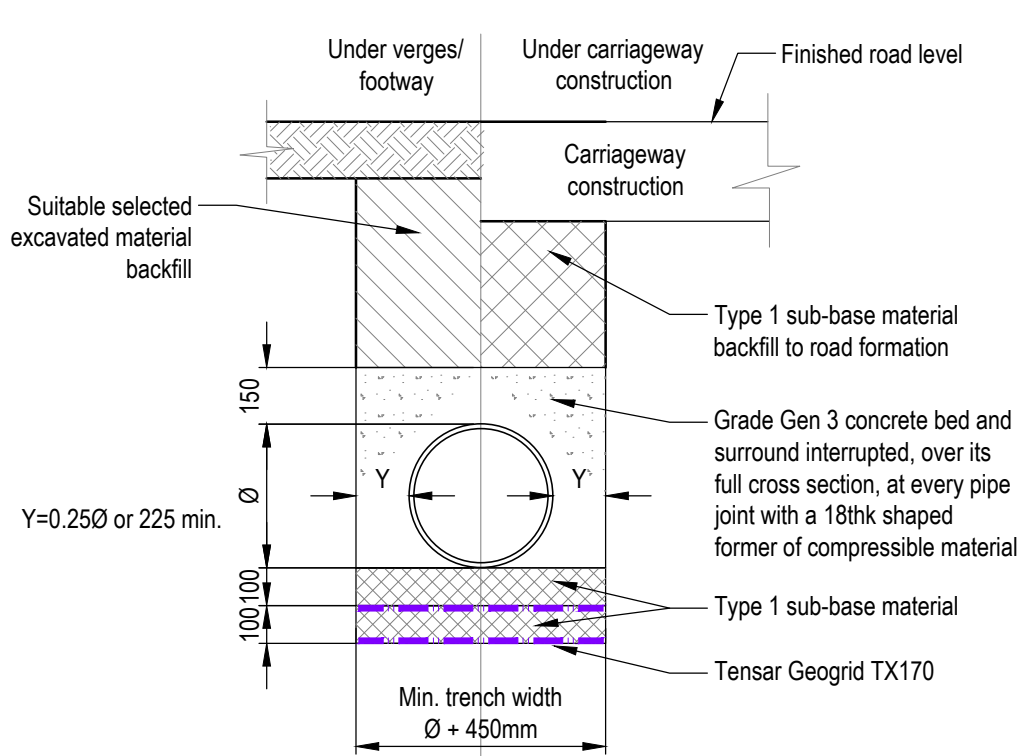

PIPE BEDDING - TYPE Z CONCRETE SURROUND WITH GEOGRID
Scale 1:20 @ A1

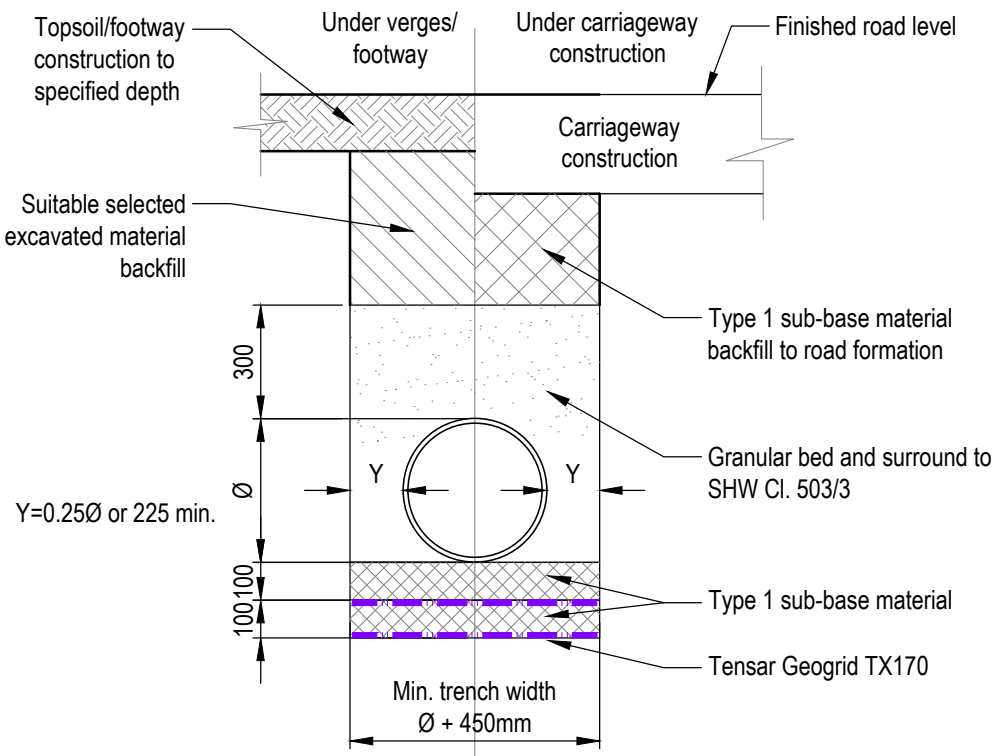


PIPE BEDDING - TYPE S GRANULAR SURROUND WITH GEOGRID
Scale 1:20 @ A1

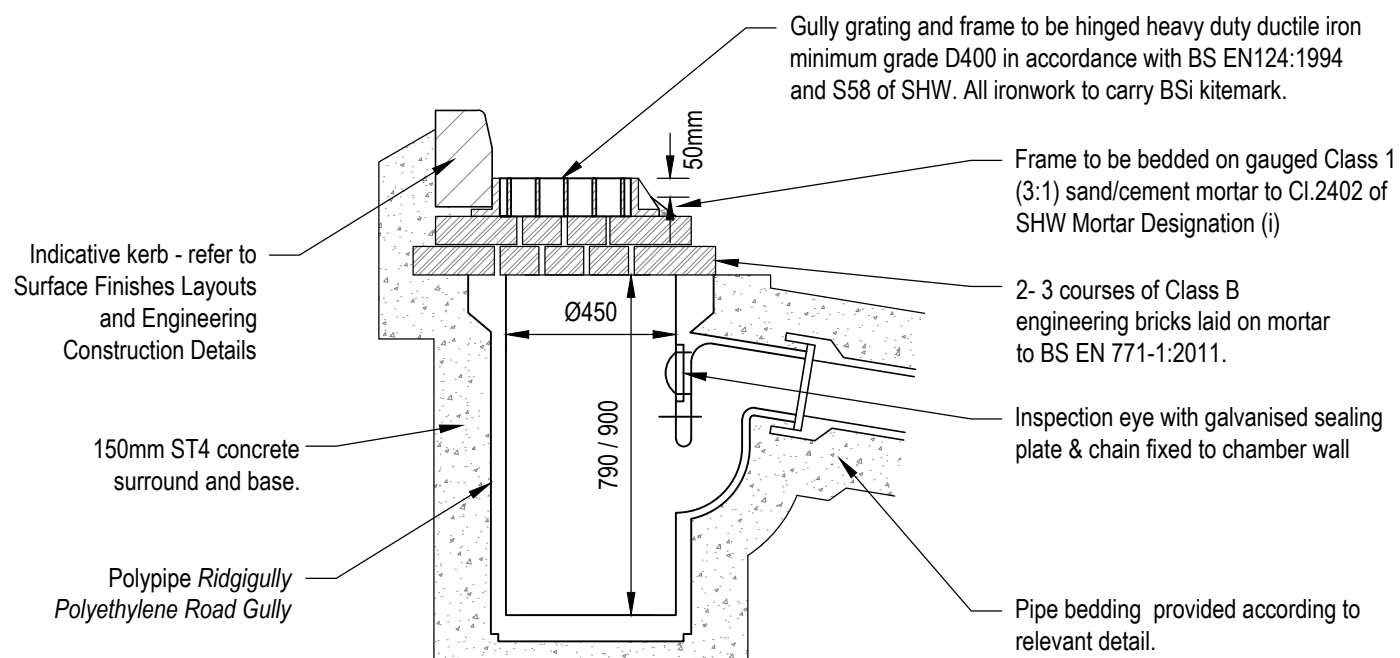


ROAD GULLY DETAIL
(POLYPIPE RIDGULLY)
Scale 1:20 @ A1

TECHNICAL LAYOUT
REFERENCE: G

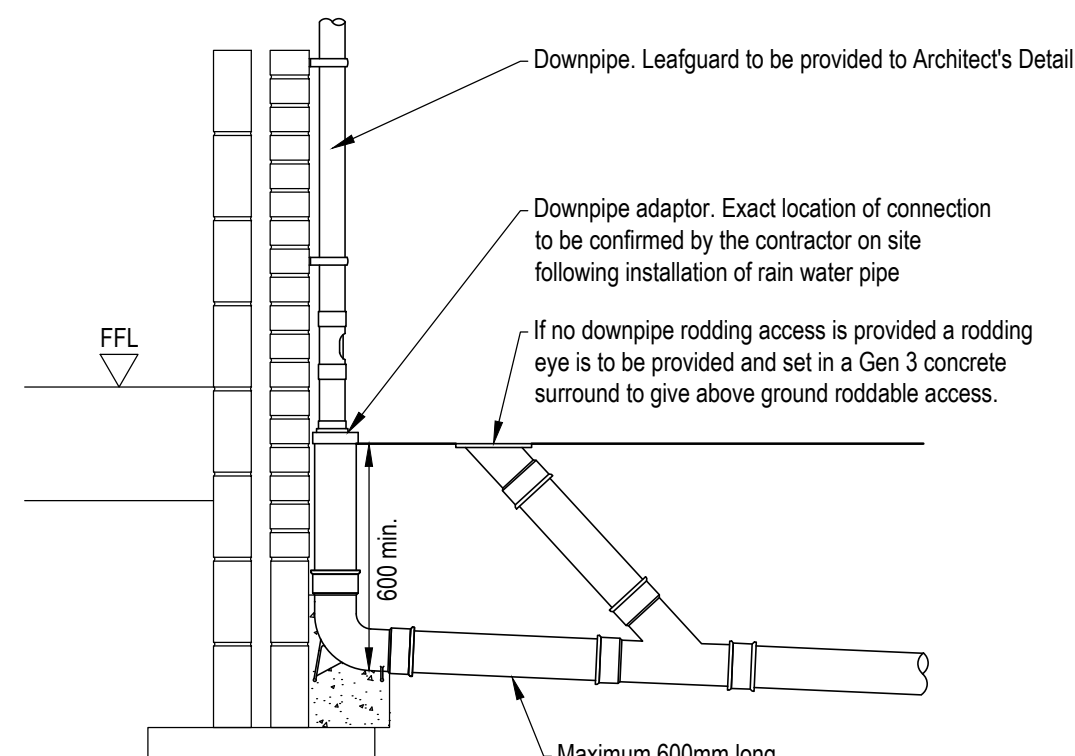


RAINWATER PIPE
Scale 1:20 @ A1


TECHNICAL LAYOUT
REFERENCE: RWP

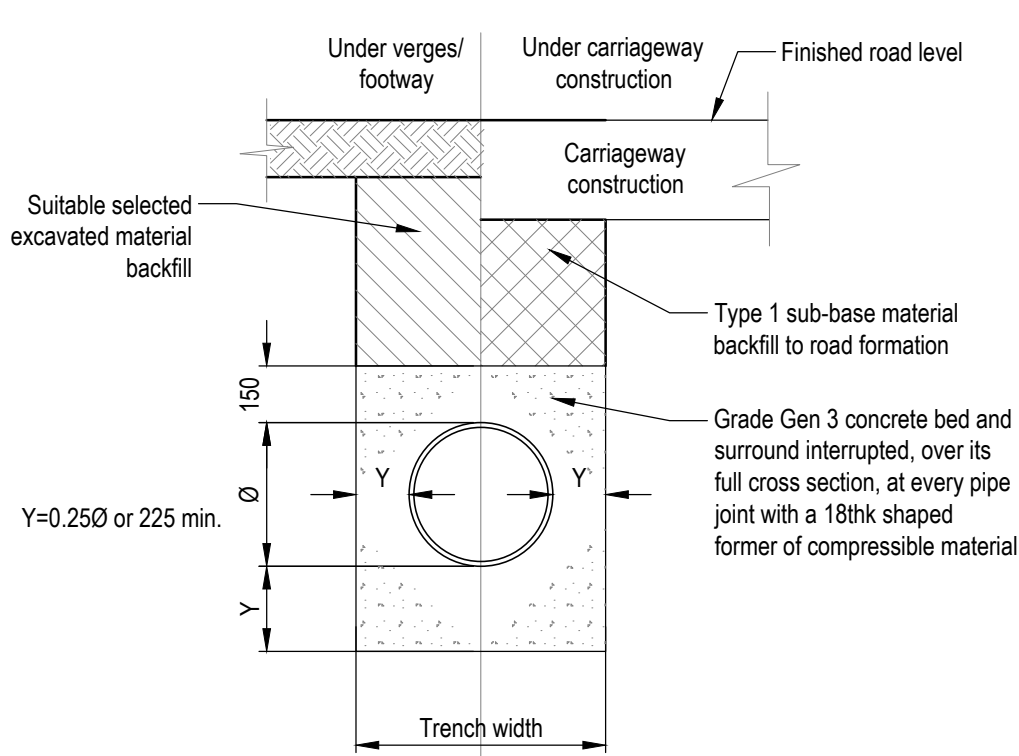

PIPE BEDDING - TYPE Z CONCRETE SURROUND
Scale 1:20 @ A1

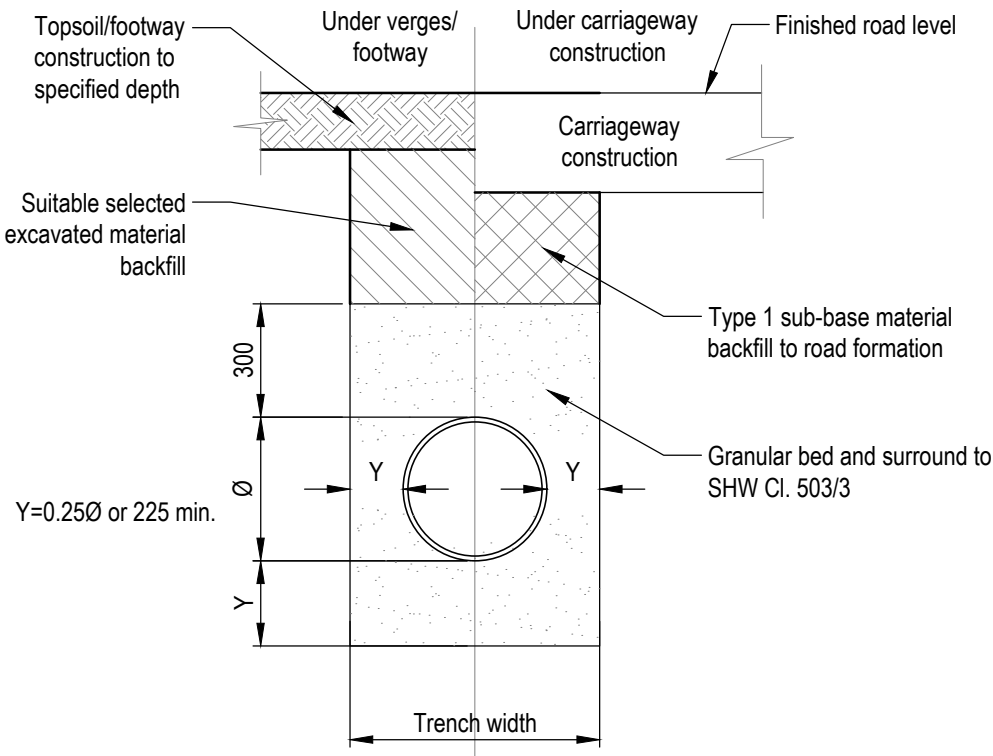


PIPE BEDDING - TYPE S GRANULAR SURROUND
Scale 1:20 @ A1

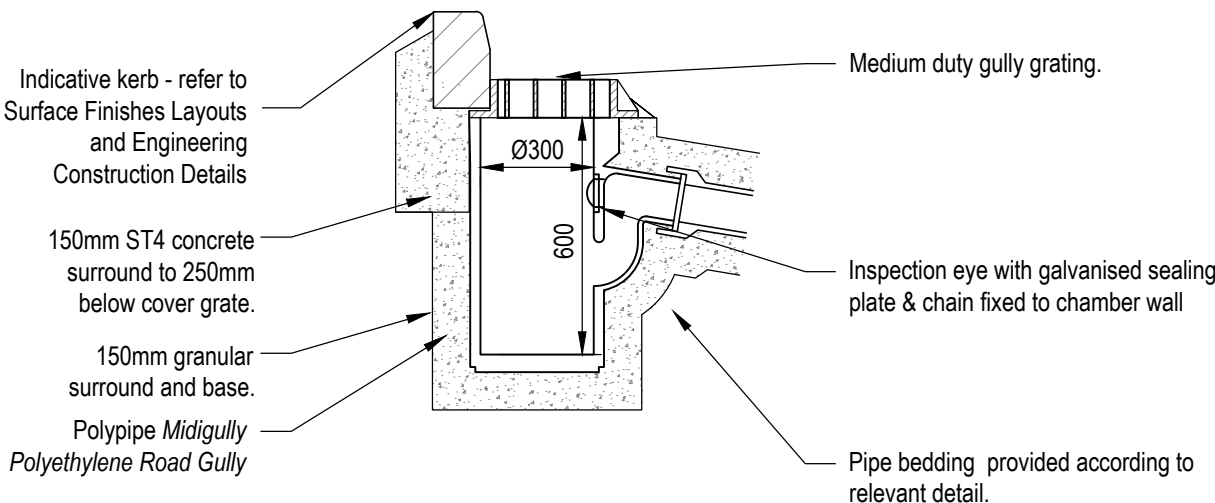


DRIVE GULLY DETAIL
(POLYPIPE MIDIGULLY)
Scale 1:20 @ A1

TECHNICAL LAYOUT
REFERENCE: MG

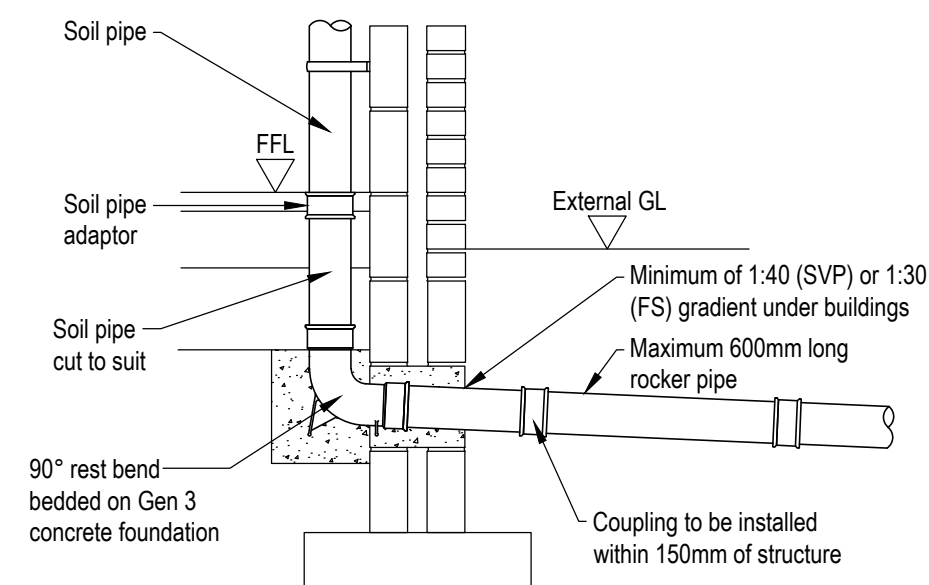


SOIL VENT PIPE
Scale 1:20 @ A1


TECHNICAL LAYOUT
REFERENCE: SVP / FS

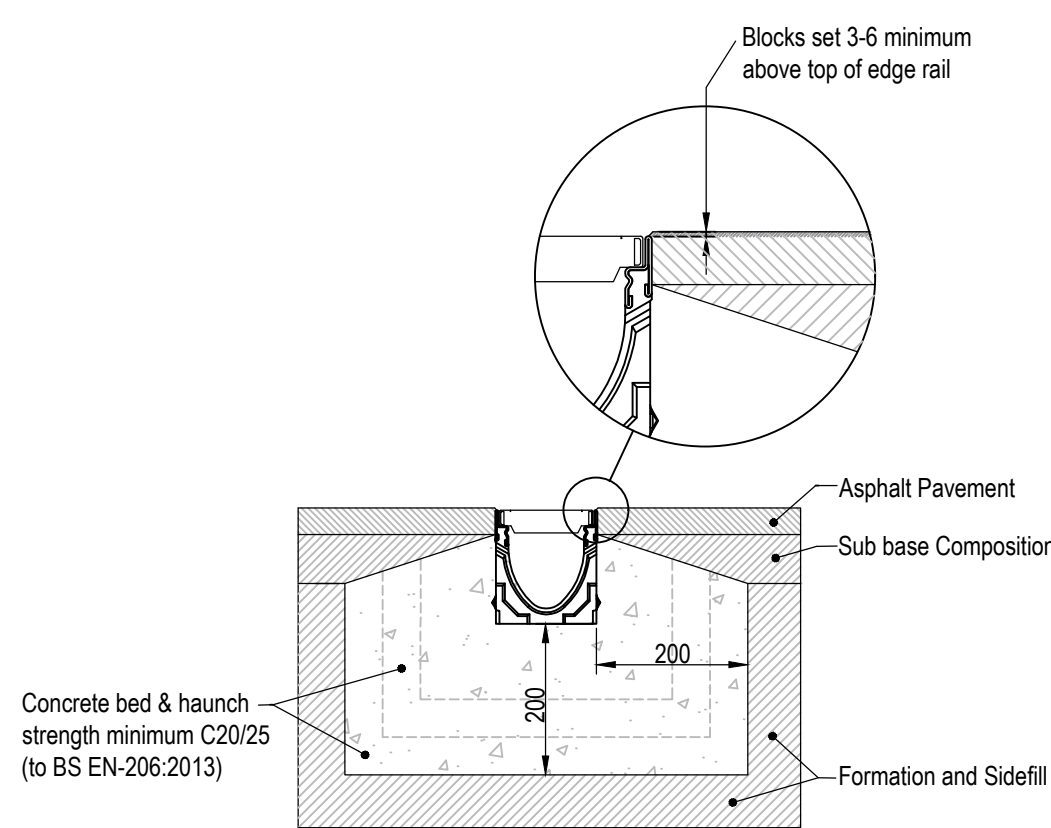

ACO MULTIDRAIN ASPHALT PAVEMENT
Scale 1:10 @ A1

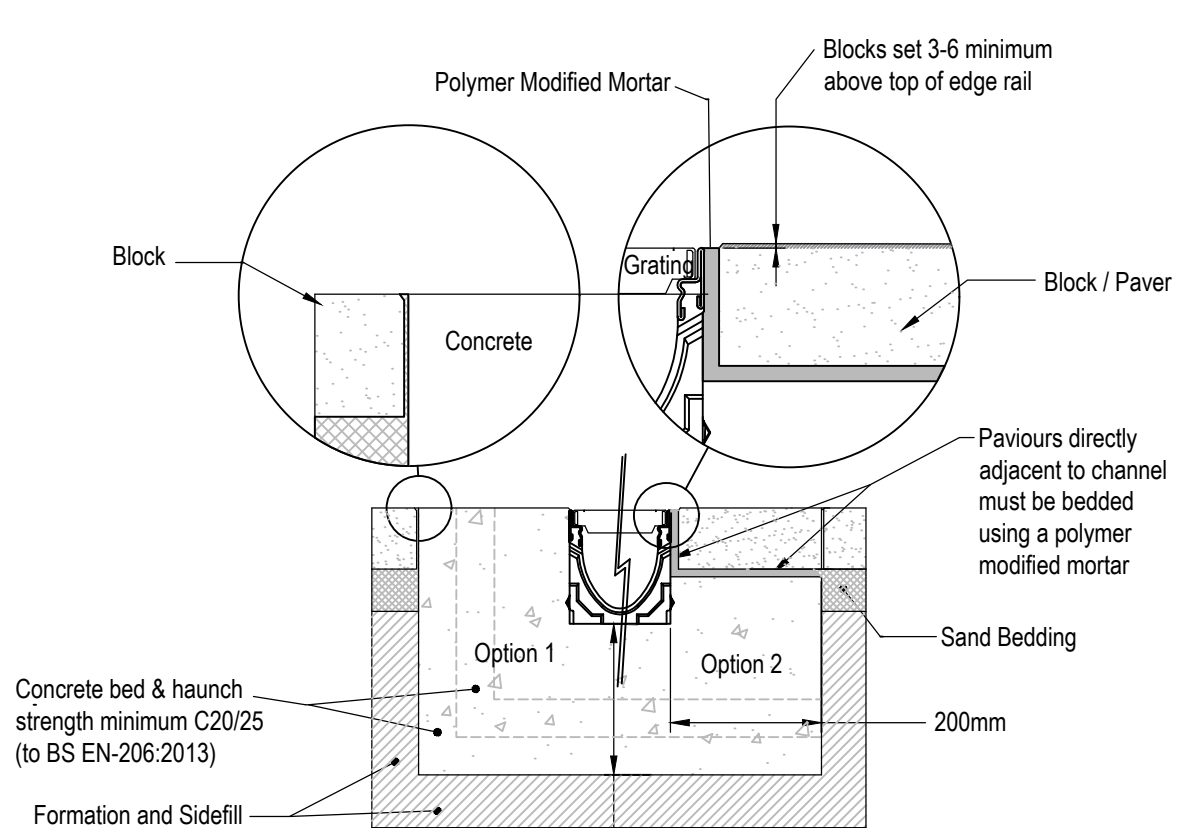

ACO MULTIDRAIN BLOCK PAVEMENT (OPTION 1 & 2)
Scale 1:10 @ A1

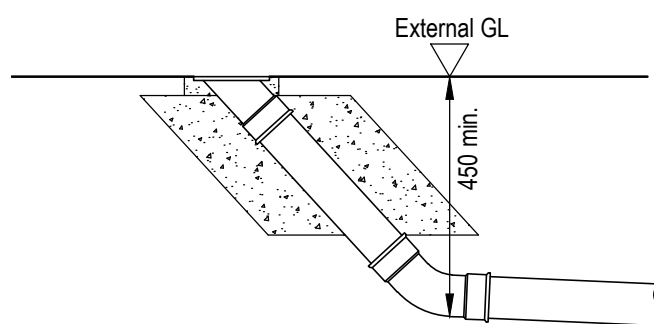

RODDING EYE
Scale 1:20 @ A1

TECHNICAL LAYOUT
REFERENCE: RE

NOTES

1. This drawing is to be read in conjunction with all other relevant documents and specifications.
2. Do not scale from this drawing.
3. Buried concrete to be Design Sulphate Class DS-2 and ACEC AC-2 within Made Ground, and DS-1 and AC-1 within River Terrace Deposits or Chalk Bedrock.
4. Any discrepancies between this drawing and any other engineering drawings should be reported to the Project Engineer immediately.
5. Unless specifically noted otherwise, clauses and tables refer to the Specification for Highway works (SHW) Volume 1 of the Manual for Contract Documents for Highway Works.

Drawing reference no.
M637_11.001 - 11.005
M637_12.001
M637_13.001/13.002/13.003/13.004
M637_14.001/14.002/14.003/14.004
M637_15.001/15.002/15.003
M637_15.004/15.005/15.006/15.007
M637_16.001
M637_16.002
M637_17.001/17.002
M637_18.001/18.002/18.003/18.004
THA21635-03A

Drawing Title
- Setting Out
- Longitudinal Sections
- Technical Layout
- Surface Finishes Layout
- Engineering Details
- Drainage Details
- Cut and Fill
- Tensar Geogrid Plan
- S278 Agreement Plans
- Combined Services
- Tree Protection Plan, 2018.08.11
ACD Environmental.
- Topographical Survey, 2017.11.27
Sunshine Survey Ltd.

GY14624/1/001A

T4	Drawing title updated.	30.08.19 MLM	CS
T3	Concrete catchpit and backdrop detail removed. Pipe bedding detail updated.	04.04.19 MLM	CS
T2	Concrete Catchpit detail, leafguard and note added.	14.03.19 MLM	CS
T1	Tender Issue.	25.02.19 MLM	CS
Rev.	Description	Date	Chkd



Glanville
Cornerstone House
62 Foxhall Road, Didcot
Oxon, OX11 7AD
Tel: (01235) 515550 Fax: (01235) 817799
postbox@glanvillegroup.com www.glanvillegroup.com

Client : 

Project : **Cornfield Close, Littlehampton**

Title : **Drainage Details Sheet 1 of 4**

Project Engineer : C.Salt Scale : As Shown @ A1
Project Director : J.Birch Date : February 2019
Status : **TENDER**

Drawing No. **M637_15.004** Rev **T4**