



Existing Front/SW Elevation




Existing Side/NW Elevation

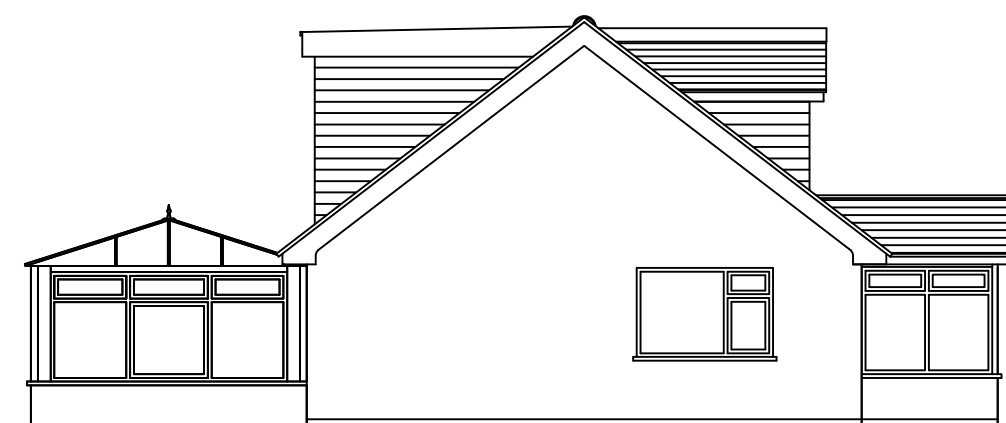

Proposed Front/SW Elevation

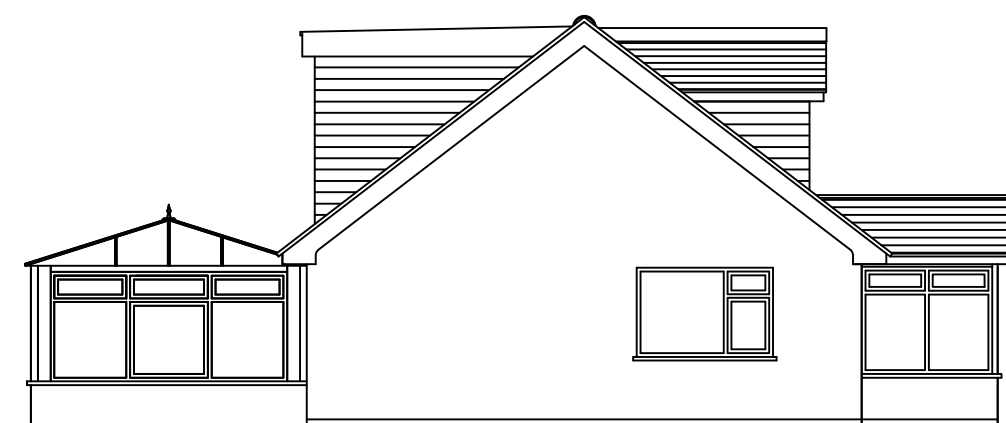

Proposed Side/NW Elevation

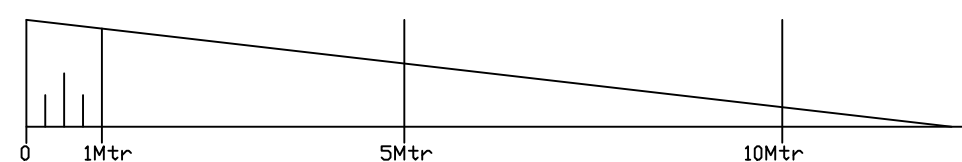

Scale 1-100

This Drawing and Design is not to be copied
without written permission from Extending Homes
Only dimensioned details should be used but
may be scaled for Planning Permission
All Dimensions are in Metric and are to be checked
on site before proceeding with any work and any
Discrepancy reported at once

 Tel:- 01243 555208 enquiries@extendinghomes.co.uk	
TITLE:- Pitched Roof added to Garage @ 3 Barn Close Rustington West Sussex BN17 6JU	
DATE:-	16th January 2019
SCALE:-	Elevations 1-100
DRAWN:-	P.Robinson
DWG. No. 1901161/PL/1	