


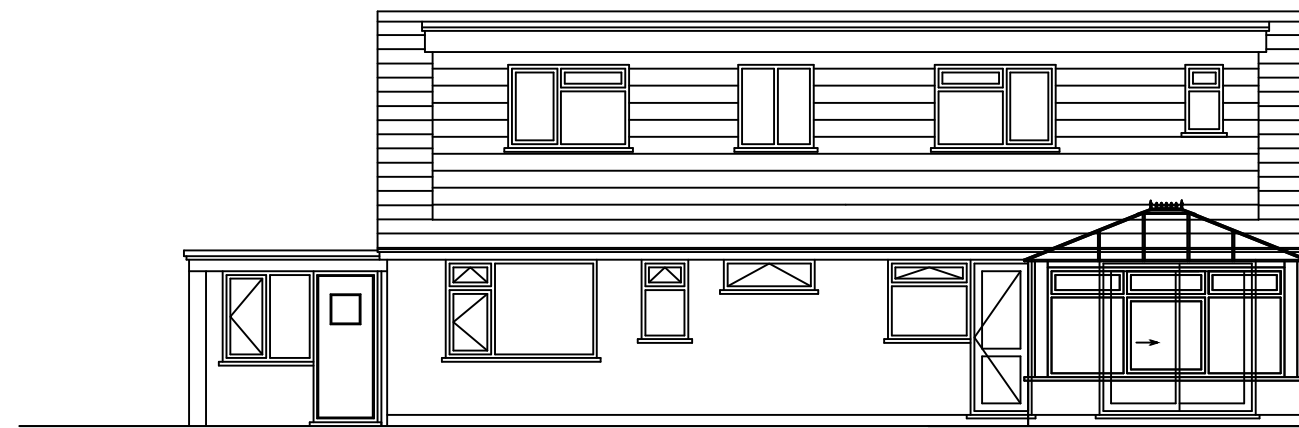


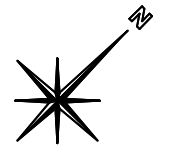


Existing Rear/NE Elevation

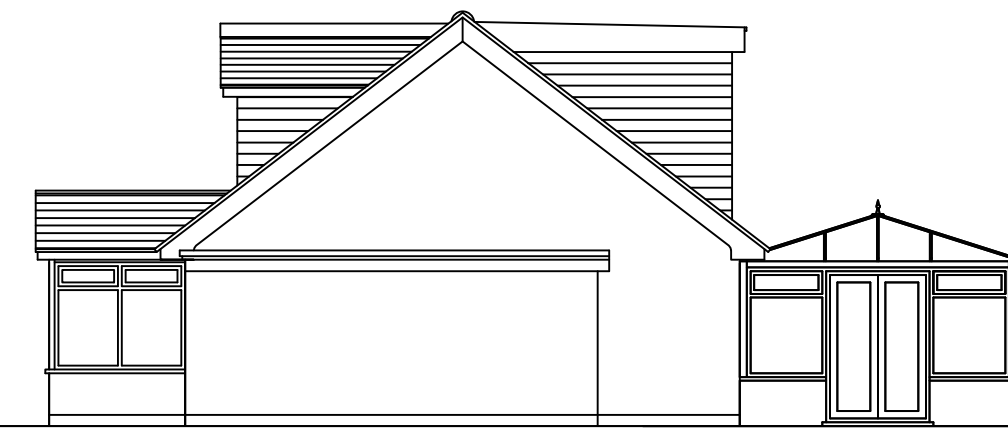


Existing Garage/SE Elevation

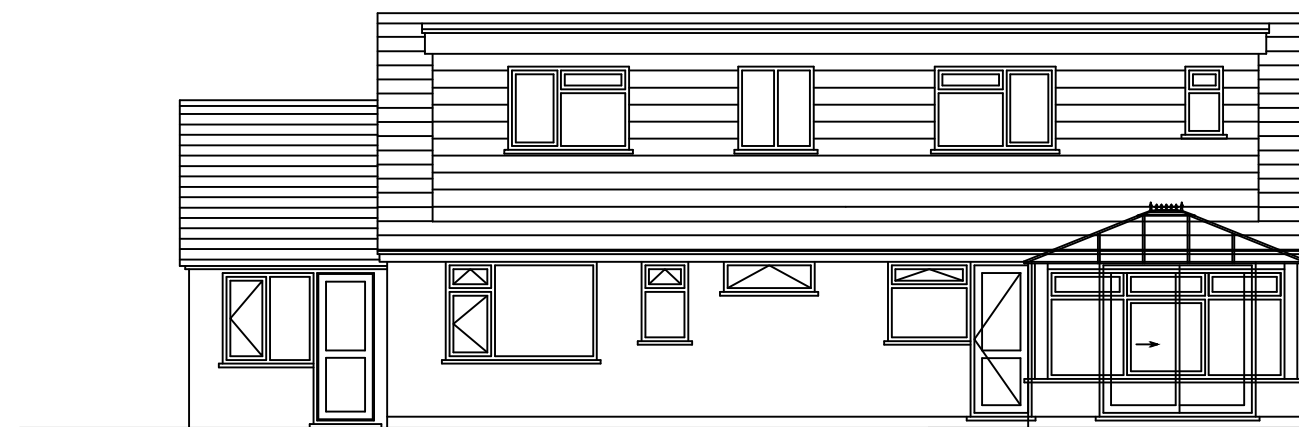

Proposed Rear/NE Elevation

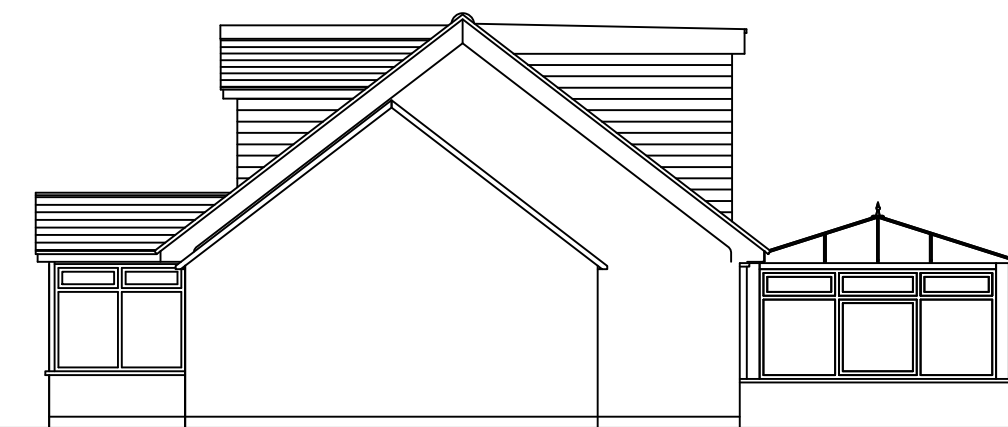

Proposed Garage/SE Elevation

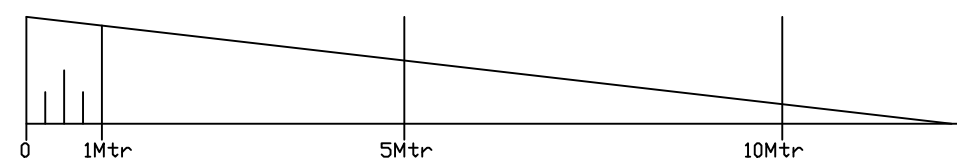

Scale 1-100

This Drawing and Design is not to be copied without written permission from Extending Homes. Only dimensioned details should be used but may be scaled for Planning Permission. All Dimensions are in Metric and are to be checked on site before proceeding with any work and any Discrepancy reported at once.

 extending homes Tel:- 01243 555208 enquiries@extendinghomes.co.uk	
TITLE:- Pitched Roof added to Garage @ 3 Barn Close Rustington West Sussex BN17 6JU	
DATE:-	16th January 2019
SCALE:-	Elevations 1-100
DRAWN:-	P.Robinson
DWG. No. 1901161/PL/2	