


7 Foxglove way
Side elevation

Ref LU/26/21/CLP.

Scale: 2cm = 1 metre

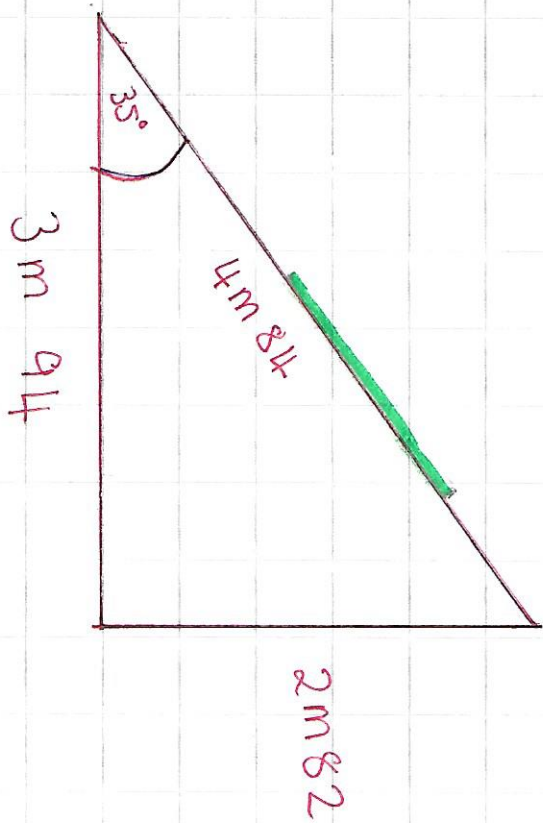

Solar panels

L 1690 mm

W 996 mm

D 35 mm