


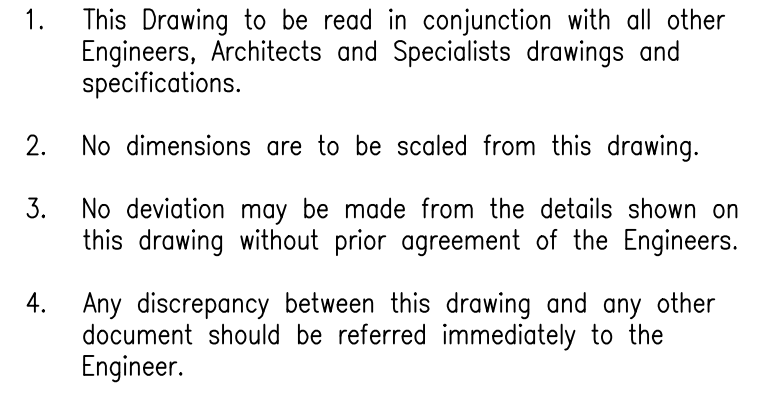

FFL. 5. 60

5.60 +

• 5.82

R300 Denotes extent of retaining wall with max. retaining height shown.

The Contractor's scheme is to ensure full compliance with the Engineers and Tenants specifications / requirements. Any proposed variation in specification or configuration is to be confirmed with the Project Manager and the Engineer.

Lineside Industrial Estate
Eldon Way
Littlehampton

TENDER ISSUE

Levels Layout



Scale at A1	Date	Drawn By	
1:200	25/07/19	JDC	

Project No.	Drg No.	Rev.
9261	EX_01	T2