
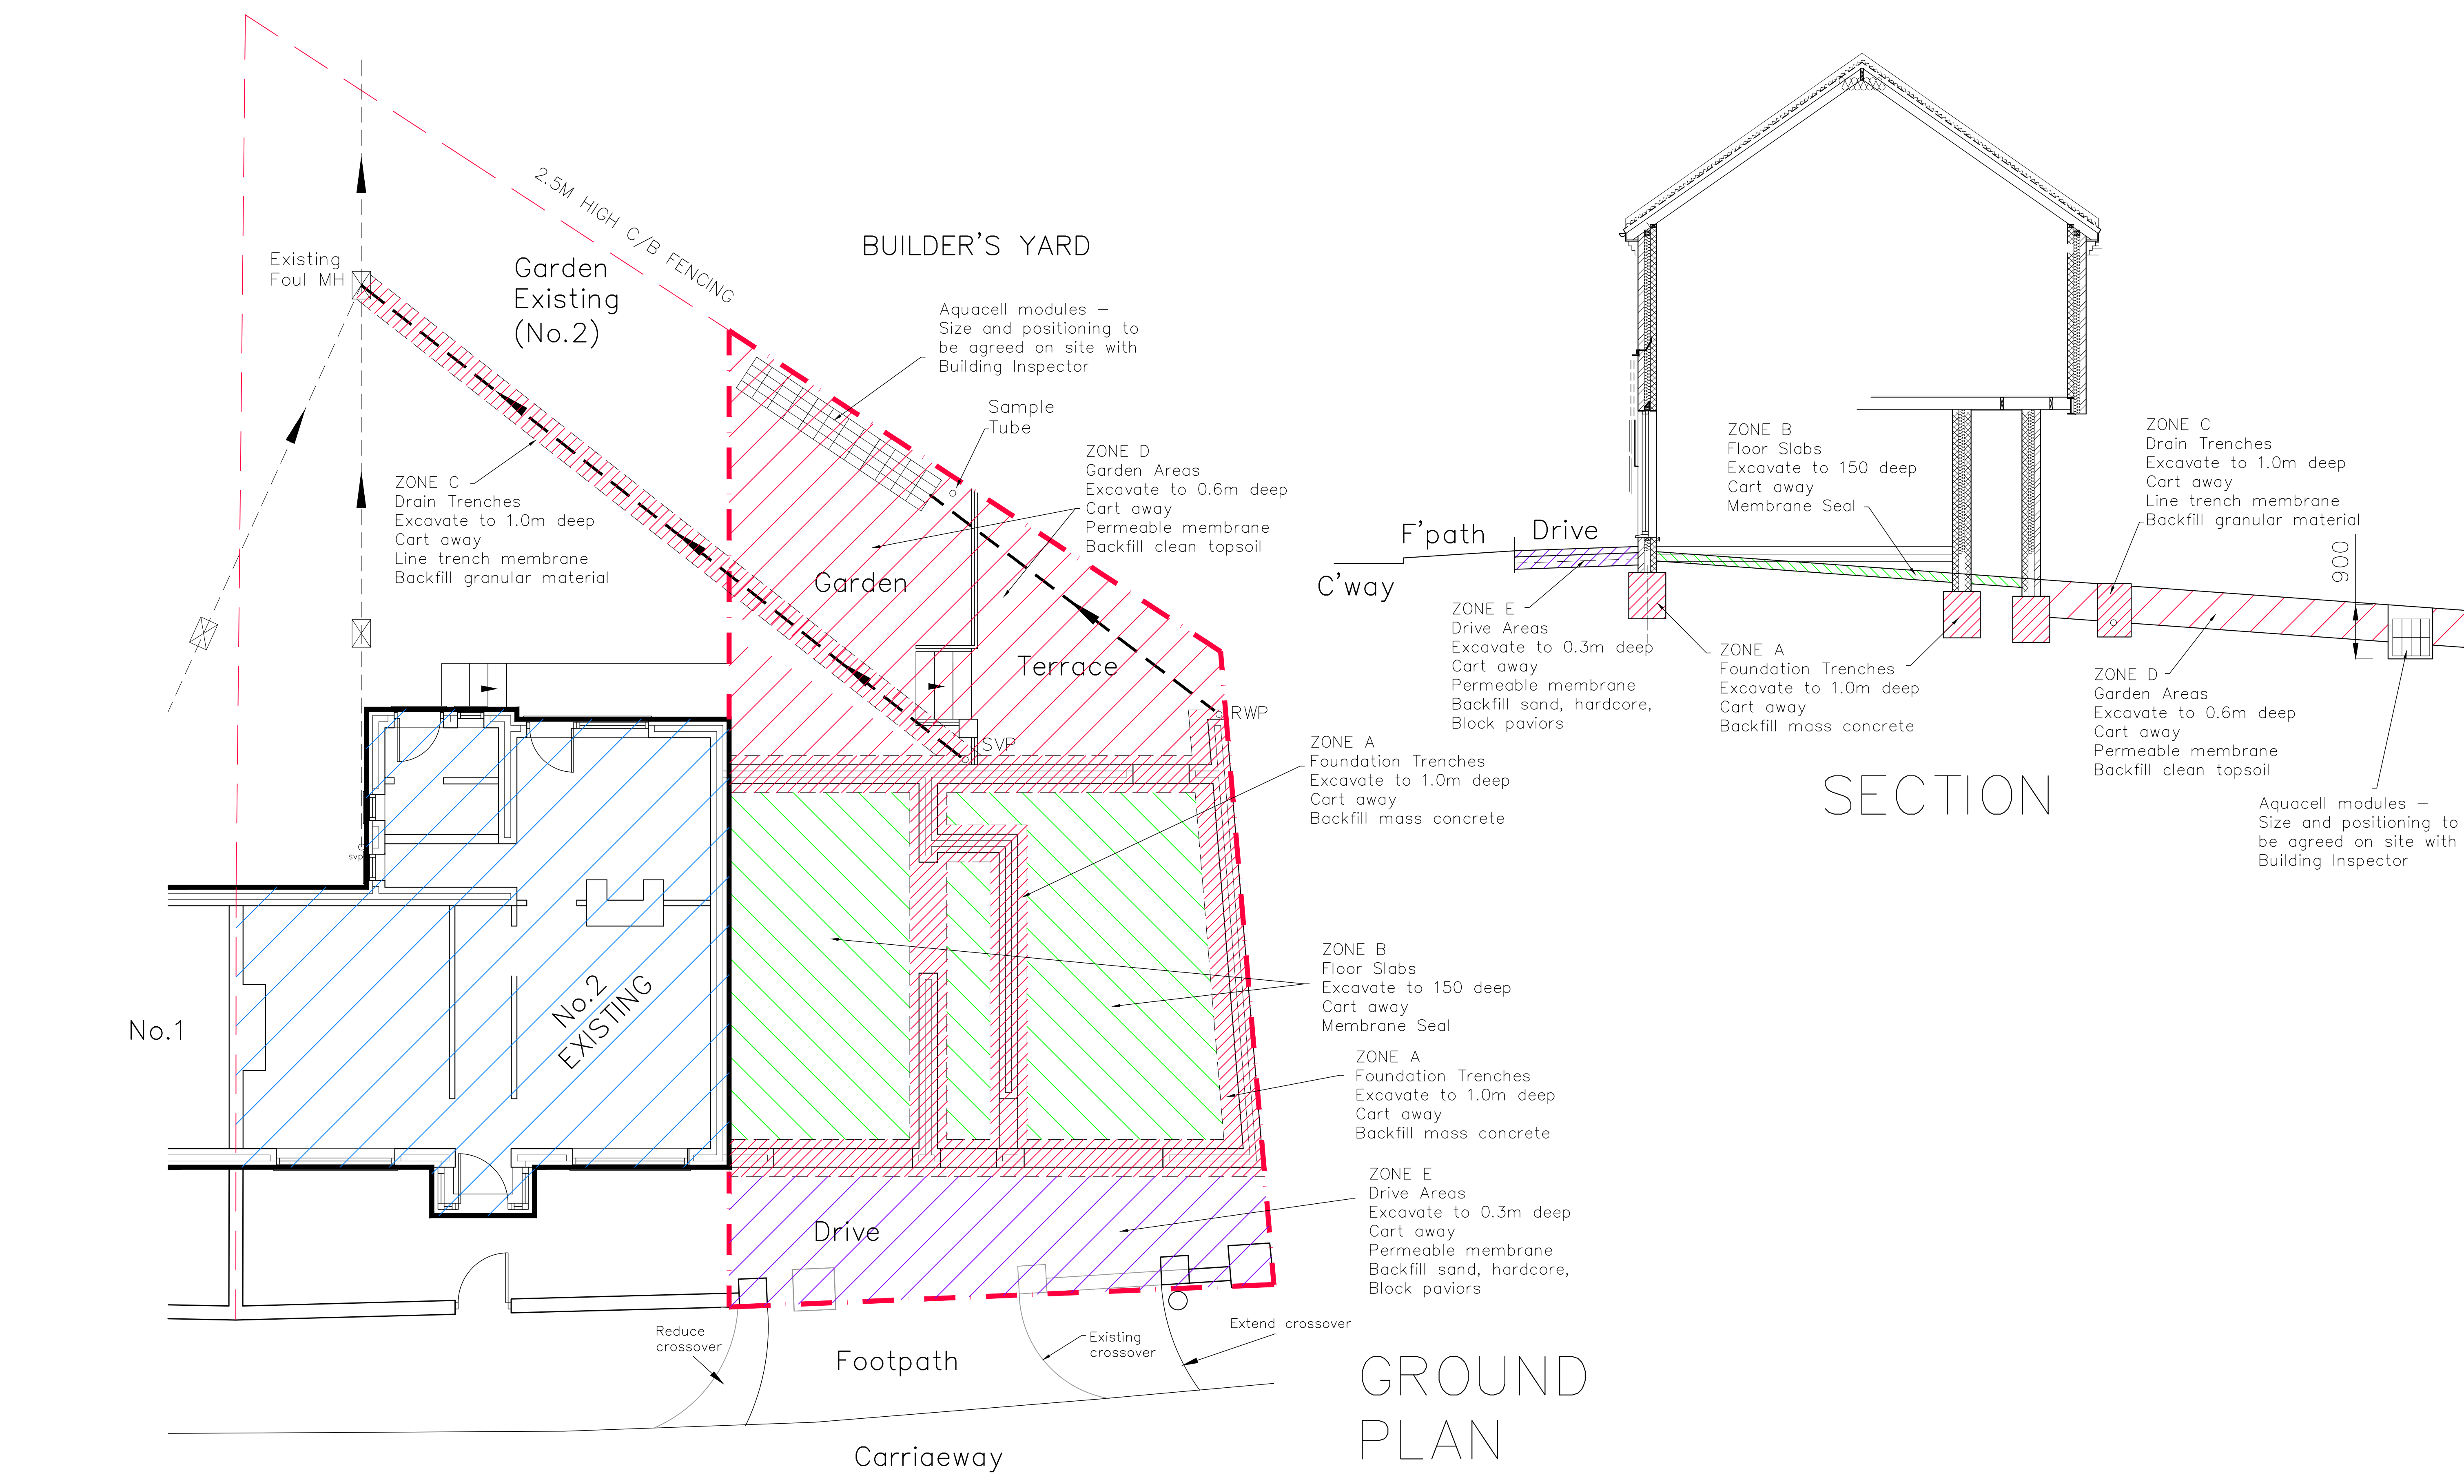


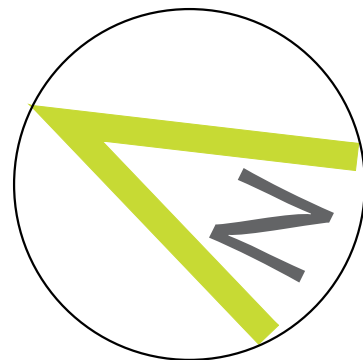

2 Croft Cottages Pier Road Littlehampton BN17 5LS	PROPOSED CONTAMINATION CONTAINMENT		 Critchley Architecture And Design Ltd. Contact: 02392 474 919 info@caad.online The Old Brewery, 15E South Street, Havant, PO9 1BU		Scale A1=1:50, A3=1:100 Drawn MHC Date 26/08/21
	Revisions	a) Zone E and drainage revisions. 31/08/21 MHC b) c) d)			19023-407 ^A
	10m	20m	30m	40m	