


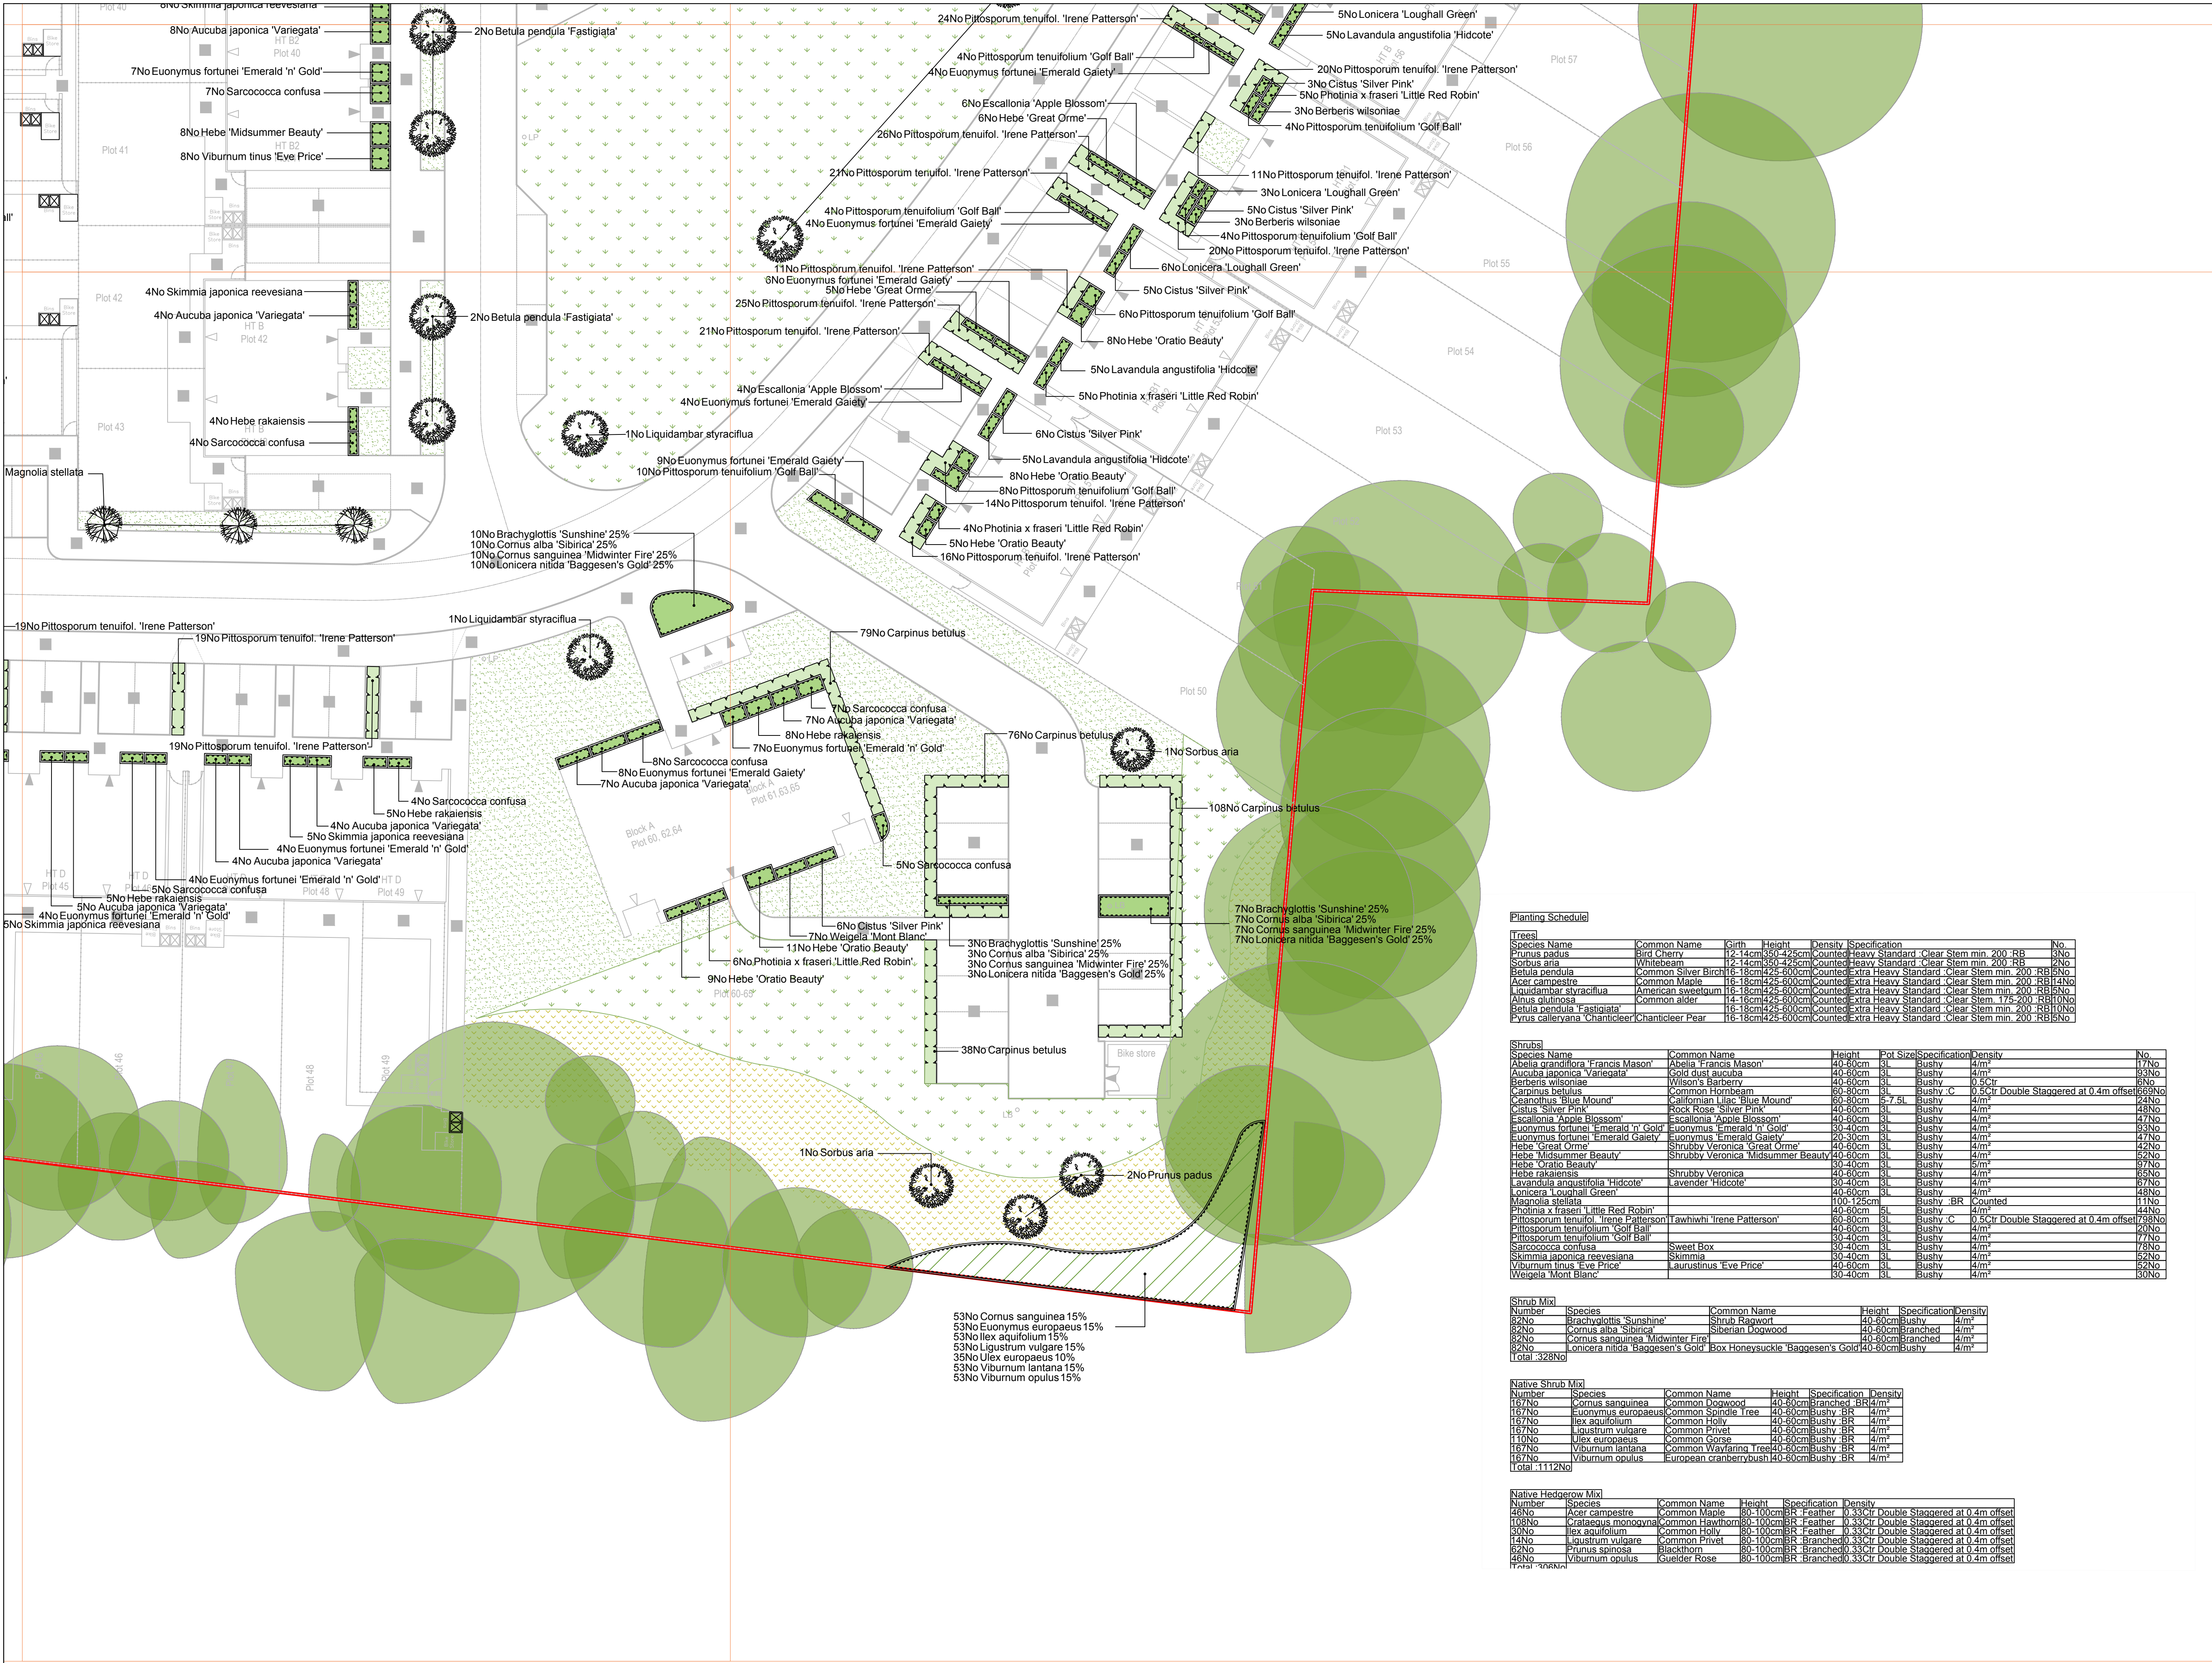

SPECIFICATION
All works generally, to comply with the written Soft Landscape Specification.

NOTES:
DO NOT SCALE FROM DRAWING
NOT FOR CONSTRUCTION, FOR PLANNING PURPOSES ONLY

Legend

- Existing trees to be retained and protected during construction see tree protection plan.
- Proposed tree planting within soft landscape. See detail on sheet 1.
- Proposed specimen shrub planting to receive short angular staking on half standards with expandable tree ties. Irrigation tubing to root system of specimens as required
- Proposed climbing plants to be trained up adjacent wall/ fence/pergola with galvanised wires and hook set 250mm apart with support canes removed prior to planting
- Proposed hedge planting to be planted in a double staggered row 300mm apart and at 400mm centres in each row. To be maintained at 1m height and 1.8m height adjacent to site boundaries.
- Proposed mixed native hedge planting to be planted in a double staggered row 300mm apart and at 400mm centres in each row. To be maintained at 1m height and 1.8m height adjacent to site boundaries
- Proposed shrub planting to receive 75mm bark mulch after planting operations
- Proposed grass areas to receive good quality amenity grass turves laid in line with good horticultural practices
- Proposed buffer mix to be planted in groups of 5-7no. of each species and as above
- Proposed amenity grassland areas, to be seeded with EG22 strong lawn grass mixture supplied by Emorsgate Seed and sown at 25 grams per msq, or similar and approved.
- Proposed meadow mix, to be seeded with EM3 special general purpose meadow mixture as supplied by Emorsgate Seed and sown at 4 grams per msq, or similar and approved.
- Proposed shaded wildflower grassland areas, to be seeded with EH1 Hedgerow seed mix as supplied by Emorsgate and sown at 4 grams per msq, or similar and approved.
- Cut lines

Planting Schedule

Trees	Species Name	Common Name	Birth	Height	Density	Specification	No.	
Prunus padus	Bird Cherry	12-14cm	350-425cm	Counted	Heavy Standard	Clear Stem min. 200	RB	3No
Sorbus aria	Whitebeam	12-14cm	350-425cm	Counted	Heavy Standard	Clear Stem min. 200	RB	2No
Betula pendula	Common Silver Birch	16-18cm	425-600cm	Counted	Extra Heavy Standard	Clear Stem min. 200	RB	5No
Asar campestre	Common Maple	16-18cm	425-600cm	Counted	Extra Heavy Standard	Clear Stem min. 200	RB	4No
Liquidambar styraciflua	American sweetgum	16-18cm	425-600cm	Counted	Extra Heavy Standard	Clear Stem min. 200	RB	5No
Alnus glutinosa	Common alder	14-16cm	425-600cm	Counted	Extra Heavy Standard	Clear Stem. 175-200	RB	10No
Betula pendula 'Fastigiata'	Common alder	16-18cm	425-600cm	Counted	Extra Heavy Standard	Clear Stem min. 200	RB	10No
Pyrus calleryana	'Chanticleer'	16-18cm	425-600cm	Counted	Extra Heavy Standard	Clear Stem min. 200	RB	5No

Shrubs	Species Name	Common Name	Height	Pot Size	Specification	Density	No.
Abelia grandiflora 'Francis Mason'	Abelia 'Francis Mason'	40-60cm	3L	Bushy	4m ²		17No
Aucuba japonica 'Variegata'	Gold dust aucuba	40-60cm	3L	Bushy	4m ²		93No
Berberis wilsoniae	Wilson's Barberrry	40-60cm	3L	Bushy	0.5Ctr		8No
Carpinus betulus	Common Hornbeam	60-80cm	3L	Bushy	C	0.5Ctr Double Staggered at 0.4m offset	66No
Ceanothus 'Blue Mound'	California Lilac 'Blue Mound'	60-80cm	5-7.5L	Bushy	4m ²		42No
Cistus 'Silver Pink'	Rock Rose 'Silver Pink'	40-60cm	3L	Bushy	4m ²		48No
Escallonia 'Apple Blossom'	Escallonia 'Apple Blossom'	40-60cm	3L	Bushy	4m ²		47No
Euonymus fortunei 'Emerald 'n' Gold'	Euonymus 'Emerald 'n' Gold'	30-40cm	3L	Bushy	4m ²		83No
Euonymus fortunei 'Emerald Gaiety'	Euonymus 'Emerald Gaiety'	20-30cm	3L	Bushy	4m ²		47No
Hebe 'Great Orme'	Shrubby Veronica 'Great Orme'	40-60cm	3L	Bushy	4m ²		42No
Hebe 'Midsummer Beauty'	Shrubby Veronica 'Midsummer Beauty'	40-60cm	3L	Bushy	4m ²		52No
Hebe 'Oratio Beauty'	Shrubby Veronica	30-40cm	3L	Bushy	5m ²		97No
Hebe rakaiensis	Shrubby Veronica	40-60cm	3L	Bushy	4m ²		65No
Lavandula angustifolia 'Hidcote'	Lavender 'Hidcote'	30-40cm	3L	Bushy	4m ²		67No
Lonicera 'Loughall Green'	Lavender 'Hidcote'	40-60cm	3L	Bushy	4m ²		48No
Magnolia stellata		100-125cm	4L	Bushy	BR	Counted	11No
Photinia x fraseri 'Little Red Robin'		40-60cm	3L	Bushy	4m ²		44No
Pittosporum tenuifolium 'Irene Patterson'	Tawhiwhi 'Irene Patterson'	60-80cm	3L	Bushy	C	0.5Ctr Double Staggered at 0.4m offset	78No
Pittosporum tenuifolium 'Golf Ball'		40-60cm	3L	Bushy	4m ²		20No
Pittosporum tenuifolium 'Golf Ball'		30-40cm	3L	Bushy	4m ²		77No
Sarcococca confusa	Sweet Box	30-40cm	3L	Bushy	4m ²		78No
Skimmia japonica reevesiana	Skimmia	30-40cm	3L	Bushy	4m ²		52No
Viburnum tinus 'Eve Price'	Laurustinus 'Eve Price'	40-60cm	3L	Bushy	4m ²		52No
Weigela 'Mont Blanc'		30-40cm	3L	Bushy	4m ²		30No

Shrub Mix	Species	Common Name	Height	Specification	Density
82No	Brachyglottis 'Sunshine'		40-60cm	Bushy	4m ²
82No	Euonymus europaeus	Common Dogwood	40-60cm	Branched	BR 4m ²
82No	Cornus alba 'Sibirica'	Siberian Dogwood	40-60cm	Branched	4m ²
82No	Cornus sanguinea 'Midwinter Fire'		40-60cm	Branched	4m ²
82No	Lonicera nitida 'Baggesen's Gold'	Box Honeysuckle 'Baggesen's Gold'	40-60cm	Bushy	4m ²
Total :328No					

Native Shrub Mix	Species	Common Name	Height	Specification	Density
167No	Cornus sanguinea	Common Dogwood	40-60cm	Branched	BR 4m ²
167No	Euonymus europaeus	Common Spindle Tree	40-60cm	Bushy	BR 4m ²
167No	Ilex aquifolium	Common Holly	40-60cm	Bushy	BR 4m ²
167No	Ligustrum vulgare	Common Privet	40-60cm	Bushy	BR 4m ²
167No	Ilex europaeus	Common holly	40-60cm	Bushy	BR 4m ²
167No	Viburnum lantana	Common Wayfaring Tree	40-60cm	Bushy	BR 4m ²
167No	Viburnum opulus	European cranberrybush	40-60cm	Bushy	BR 4m ²
Total :1112No					

Native Hedgerow Mix	Species	Common Name	Height	Specification	Density
46No	Acer campestre	Common Maple	80-100cm	BR Feather	0.33Ctr Double Staggered at 0.4m offset
108No	Crataegus monogyna	Common Hawthorn	100cm	BR Feather	0.33Ctr Double Staggered at 0.4m offset
30No	Ilex aquifolium	Common Holly	80-100cm	BR Feather	0.33Ctr Double Staggered at 0.4m offset
14No	Ligustrum vulgare	Common Privet	80-100cm	BR Branched	0.33Ctr Double Staggered at 0.4m offset
62No	Prunus spinosa	Blackthorn	80-100cm	BR Branched	0.33Ctr Double Staggered at 0.4m offset
46No	Viburnum opulus	Gelder Rose	80-100cm	BR Branched	0.33Ctr Double Staggered at 0.4m offset
Total :368No					

ACD ENVIRONMENTAL

HEAD OFFICE
Rodbourne Rail Business Centre, Grange Lane,
Malmesbury, SN16 0ES
Tel: 01666 625646

Suite 8 & 9, Courtyard House, Mill Lane, Godalming, GU7 1EY
Tel: 01483 425714

Suite 6, Crescent House, Yonge Close, Eastleigh, SO50 95X
Tel: 02382 026300

Suite 50, Space Business Centre Gloucester,
Quedgeley, Gloucester, GL2 4AL
Tel: 01452 887260

Suite G03B, 1010 Cambourne Business Park,
Cambourne, CB23 6DP
Tel: 01223 598598

email: mail@acdenv.co.uk
www.acdenvironmental.co.uk

THAKEHAM

scheme: Cornfield Close,
Littlehampton

client: Thakeham

drawing: Landscape Proposals

date: May 2019

scale: 1:200@A1

drawing no: THA21635 11C

drawn: RH checked: DKM

Copyright of ACD Environmental Ltd. All rights described in Chapter IV of the Copyright, Designs and Patents Act 1988 have been generally asserted. 2011. Copyright of this plan remains with ACD until all fees have been paid in full.