



Notes

- 1. Do not scale from this drawing, except for planning purposes. Use figured dimensions only.
- 2. All dimensions must be checked on site prior to commencement of work.
- 3. Where applicable this drawing is to be read in conjunction with other consultants drawings.
- 4. This drawing is the copyright of HATTON ASSOCIATES.

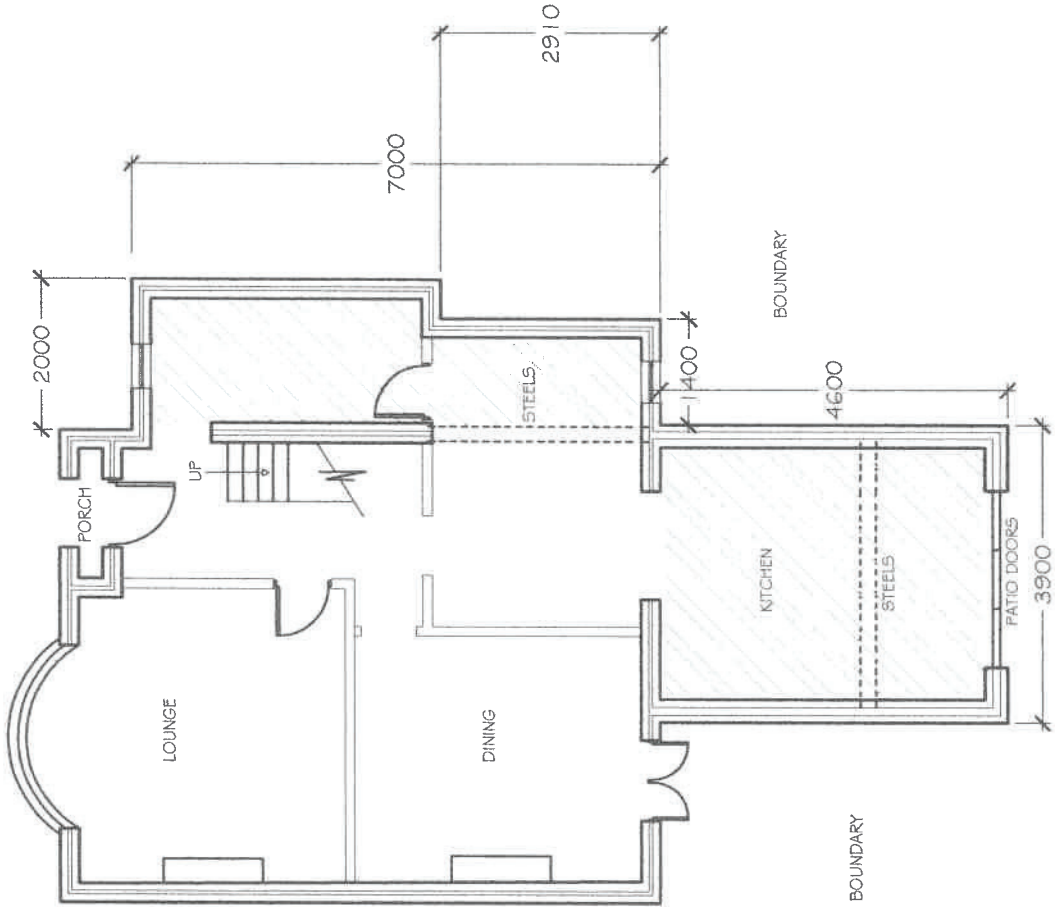

PROPOSED GROUND FLOOR

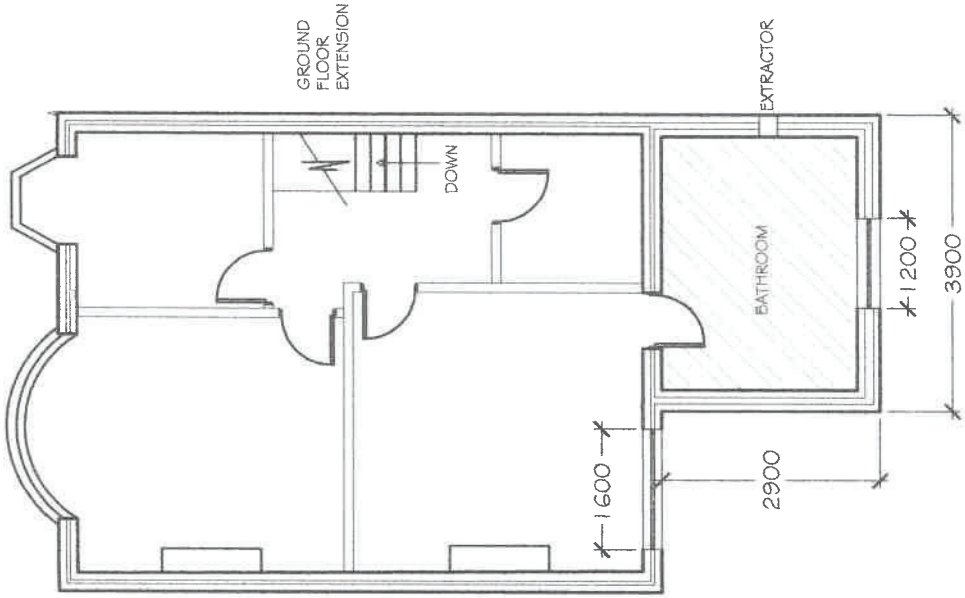

PROPOSED FIRST FLOOR



EXTENDED AREAS



REV	DATE	AMENDMENT	CHECK

HATTON ASSOCIATES
ARCHITECTURAL TECHNICIANS

TEL - Mobile - 07821 891752
email - smethman.hatton@gmail.com

CLIENT
MISS HARRIS

PROJECT
PARKFIELD
WORTHING ROAD
LITTLEHAMPTON
WEST SUSSEX
BN17 6JN

DRAWING
PROPOSED FLOOR PLANS
SCALE
1:100
@ A3

DATE OCT 2020	DRAWN I.H	CHECKED
DRAWING NUMBER	O4	REVISION