


Notes

1. Do not scale from this drawing, except for planning purposes. Use figured dimensions only.
2. All dimensions must be checked on site prior to commencement of work.
3. Where applicable this drawing is to be read in conjunction with other consultants drawings.
4. This drawing is the copyright of HATTON ASSOCIATES.

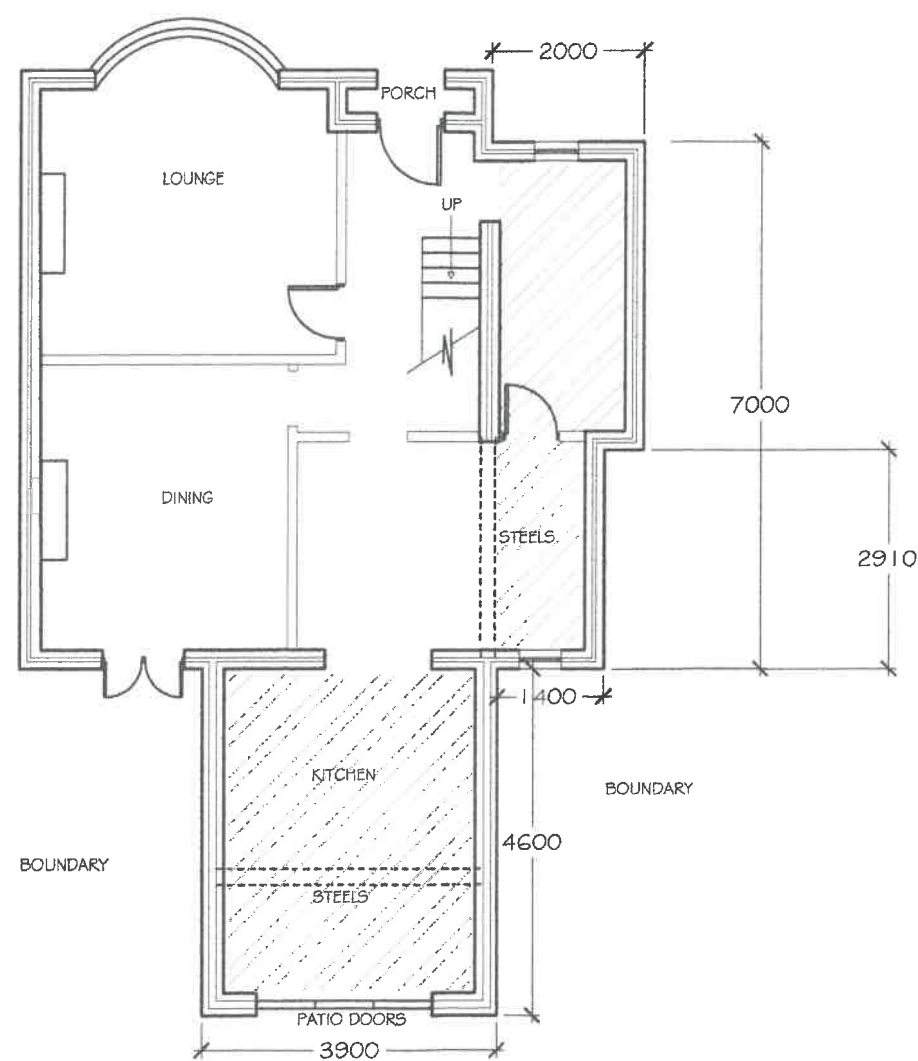

EXISTING GROUND FLOOR
(AS ALREADY CONSTRUCTED)

REV	DATE	AMENDMENT	CHECK

HATTON ASSOCIATES

ARCHITECTURAL TECHNICIANS

TEL - Mobile - 07821 891752

email - smethman.hatton@gmail.com

CLIENT

MISS HARRIS

PROJECT

PARKFIELD
WORTHING ROAD
LITTLEHAMPTON
WEST SUSSEX
BN17 6JN

DRAWING

EXISTING FLOOR PLANS
(AS ALREADY CONSTRUCTED)

SCALE

1:100
@ A3

DATE OCT 2020

DRAWING NUMBER

06

DRAWN I.H

CHECKED

REVISION