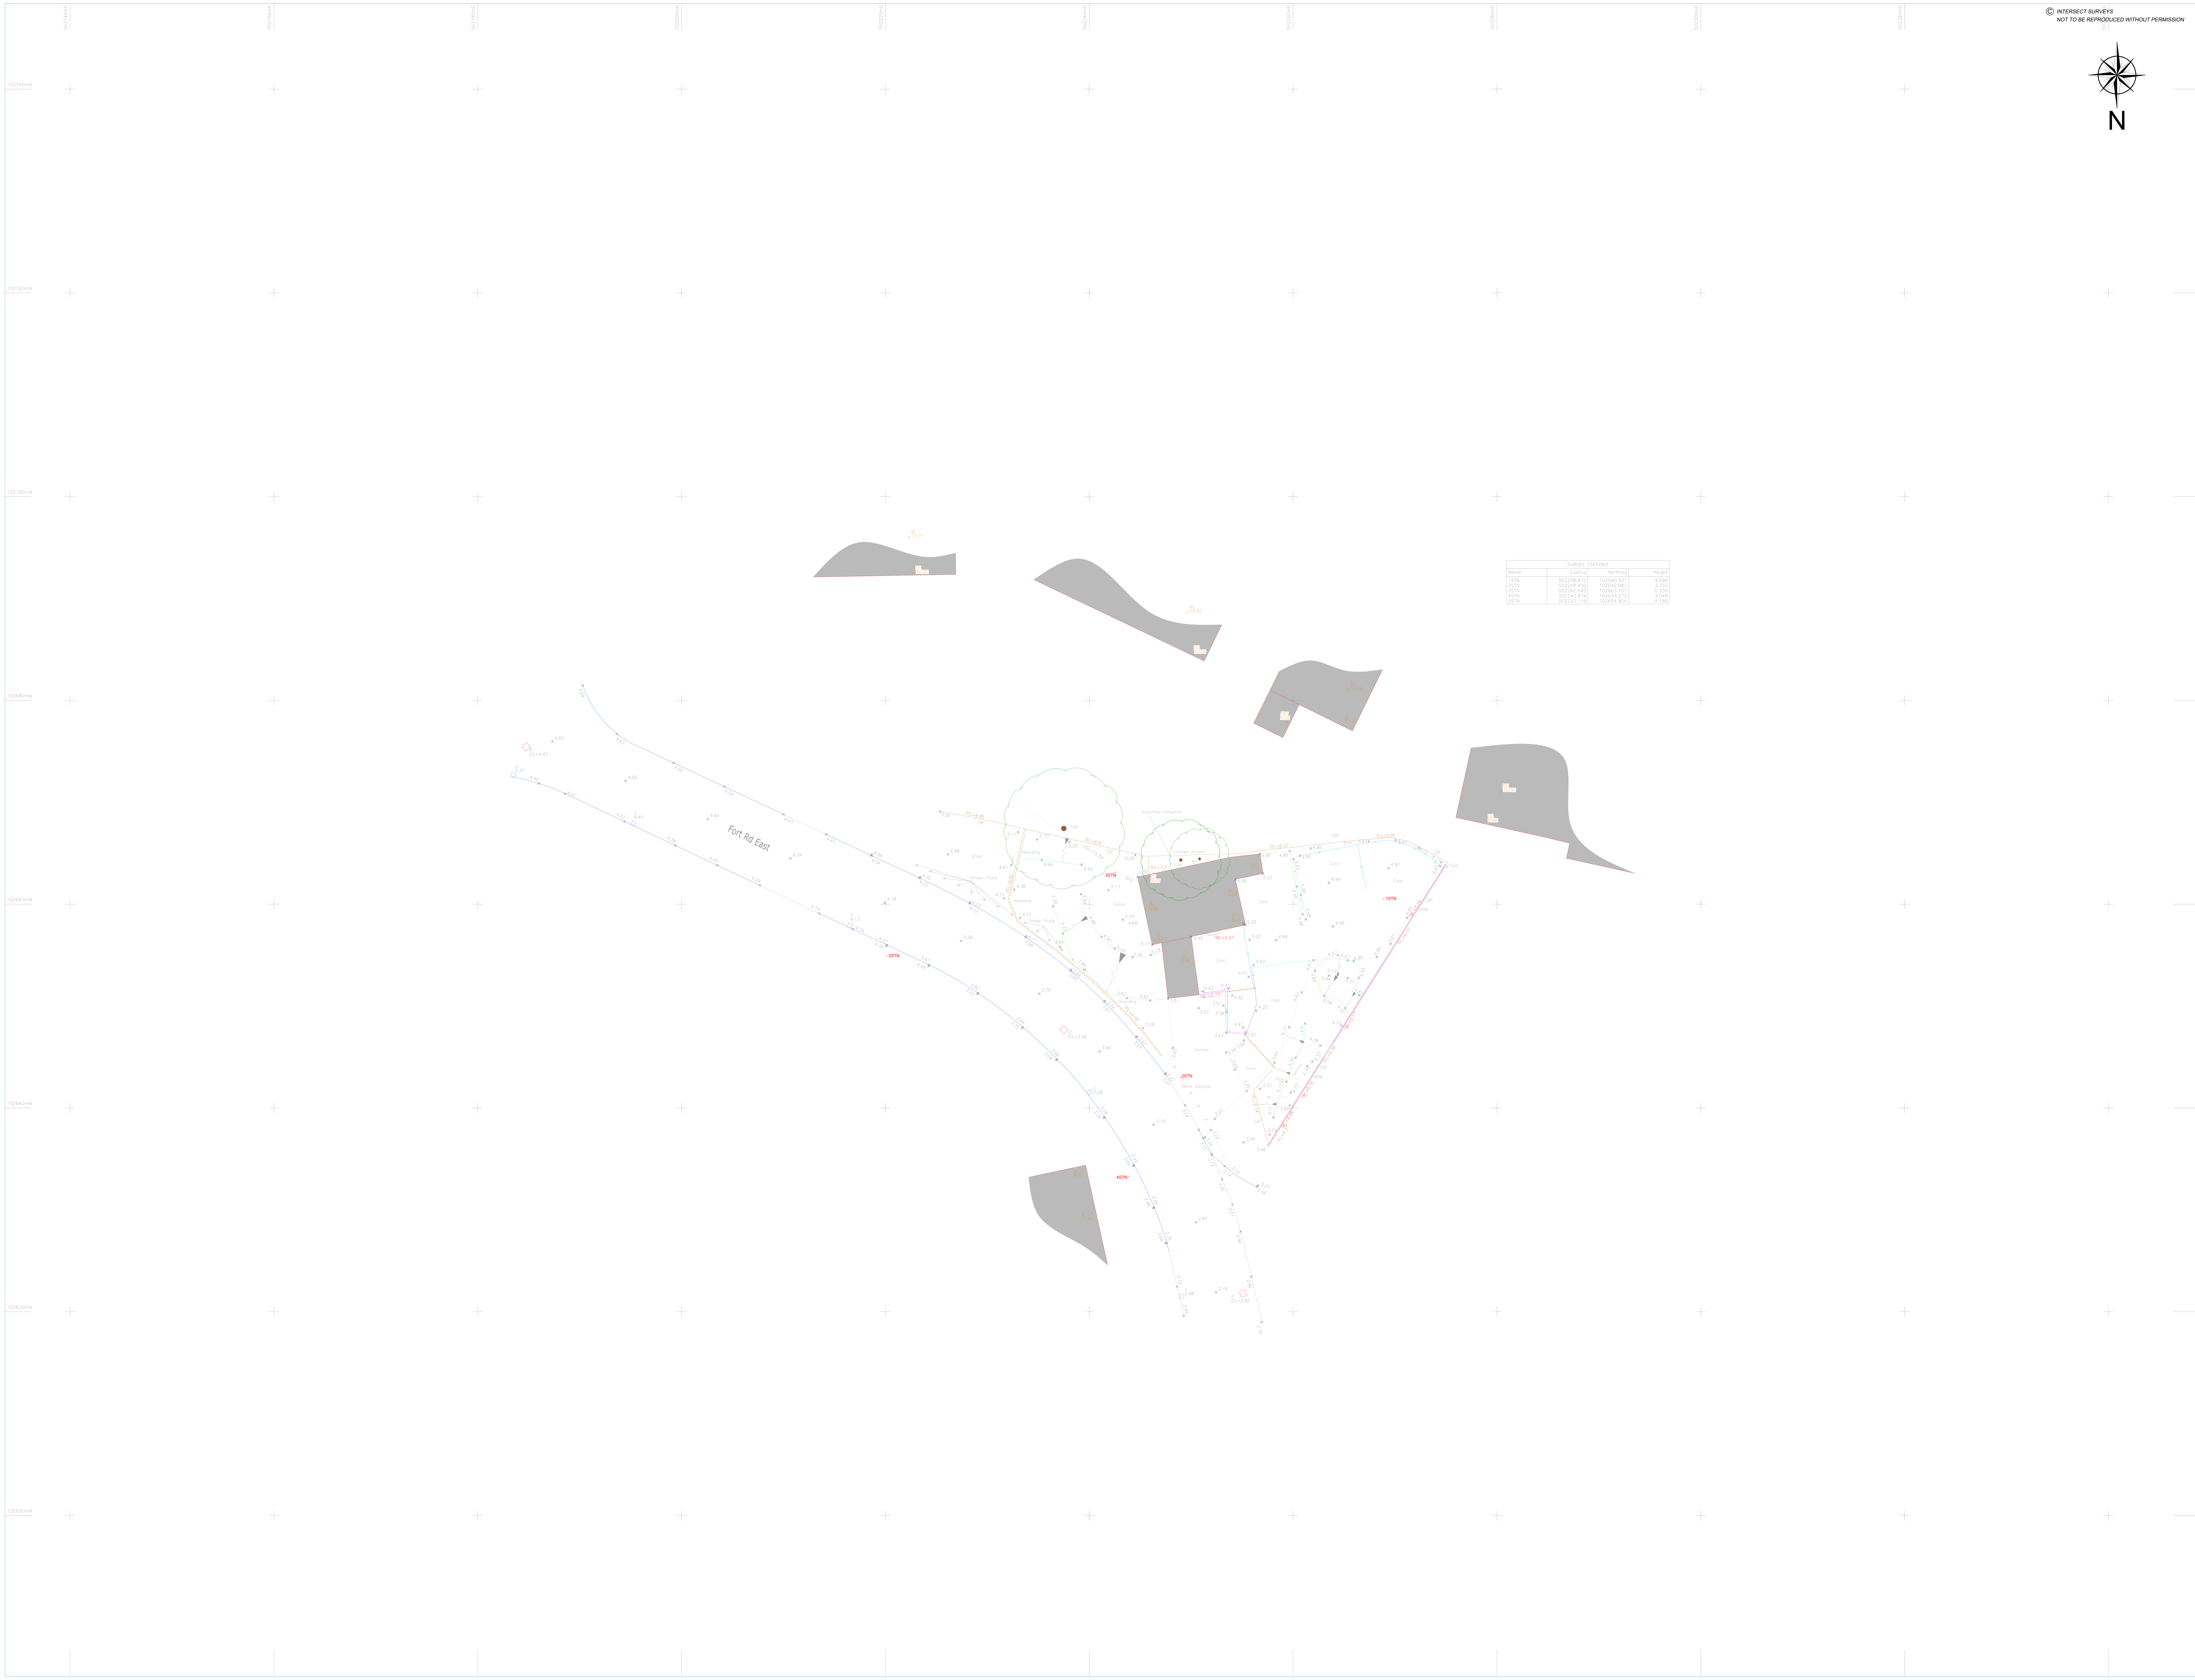

SURVEY STATIONS			
Name	Easting	Northing	Height
1STN	502268.872	102660.507	4.998
2STN	502248.950	102642.987	3.332
3STN	502242.545	102663.107	5.336
4STN	502243.879	102633.272	3.048
5STN	502220.119	102654.904	4.186

© INTERSECT SURVEYS
NOT TO BE REPRODUCED WITHOUT PERMISSION

N

DATUM NOTES

THE SURVEY GRID SHOWN ON THIS DRAWING IS POSITIONED ON ORDNANCE SURVEY (OS) NATIONAL GRID, OBTAINED BY MULTIPLE NETWORK RTK GPS OBSERVATIONS.

DRAWING UNITS ARE METRES.

ALL LEVELS ARE IN METRES AND ARE ABOVE ORDNANCE SURVEY NEWLYN DATUM DERIVED BY ACTIVE GPS OBSERVATIONS TAKEN OVER AN EXTENDED PERIOD OF TIME.

ALL QUOTED DIMENSIONS ARE IN METRES.

This drawing has been produced for the purpose of the original commissioning agent.
Intersect Surveys will accept no responsibility for details that are subsequently found to be the consequence of undisclosed facts or that were obscured from view at the time of survey or that have been altered since the survey.
All data remains the property of Intersect Surveys until full payment has been received.

ABBREVIATIONS

AB	Air Brick	DH	Duct Height	PRF	Post & Rail Fence
BO	Bollard or Bottom Heights	DP	Down Pipe	PWF	Post & Wire Fence
BB	Belisha Beacon	ECB	Electricity Control Box	R	Render
BD	Back Drop	ELEC	Electricity	RAD	Radiator
BH	Borehole or Beam Height	EP	Electricity Pole	RE	Rodding Eye
BL	Bed Level	FB	Flower Bed	RG	Rough Ground
BP	Brick Paviors	FH	Fire Hydrant	RS	Road Sign
BRW	Brick Retaining Wall	FL	Floor Level	RSJ	Rolled Steel Joist
BS	Bus Stop	GU	Gully	RWP	Rain Water Pipe
BT	British Telecom	GV	Gas Valve	S	Spread or Stone
BTCB	BT Control Box	H	Height in Metres	SC	Stop Cock
BW	Brick Wall	H	Window Head Height	SL	Soffit Level or Skylight
BWF	Barbed Wire Fence	HT	Height	SP	Arch Springer Height
C	Window Cill Height	IC	Inspection Cover	SPS	Stone Paving Slabs
CB	Control Box	IL	Invert Level	SW	Stone Wall
CBF	Close Boarded Fence	IRF	Iron Railing Fence	TCSU	Traffic Control
CBW	Concrete Block Wall	IWF	Interwoven Fence	T	Top Heights
CCB	Cable TV Control Box	KO	Kerb Outlet	TL	Traffic Light
CIF	Corrugated Iron Fence	L	Light	TP	Telephone Pole
CL	Cover Level	LP	Lamp Post	UTL	Unable To Lift
CLF	Chain Link Fence	MH	Manhole	UTT	Unable To Trace
CLSF	Chain Link Security Fence	MKR	Marker	V	Vent
CPF	Concrete Panel Fence	OV	Over Flow Pipe	VP	Vent Pipe
CPS	Concrete Paving Slabs	O/H	Overhead	W	Window
CR	Arch Crown Height	P	Post	WL	Water Level
CRW	Concrete Retaining Wall	PALF	Palisade Fence	WM	Water Meter
CSU	Ceiling Slopes Up	PF	Picket Fence	WMF	Wire Mesh Fence
CTV	Cable Television	PIT	Trial Pit	WPF	Wooden Panel Fence
CW	Concrete Wall	PL	Pavement Light	WV	Water Valve
D	Diameter or Doors	PM	Parking Meter	Ø	Diameter

KEY

Top / Bottom — BANKS
OVERHEAD CABLES
EDGE OF VEGETATION
GATE
SURVEY STATION
O.S BENCH MARK

Revision	Description	Date

Drawing Status:

INTERSECT SURVEYS
T: 020 3857 4831 M: 07535 236 812
www.intersectsurveys.co.uk

Client: YOUR ENVIRONMENT

Project: FORT ROAD EAST

Title: TOPOGRAPHICAL SURVEY

Drawn:	Surveyed: K.D.	Date: MAR'21
Cad File: 115215-001		Scale@A1 1:200
Drawing Number 115215-001		Revision

ARUN DISTRICT COUNCIL LU/276/21/PL