


APPENDIX 1 – SUPPORTING INFORMATION

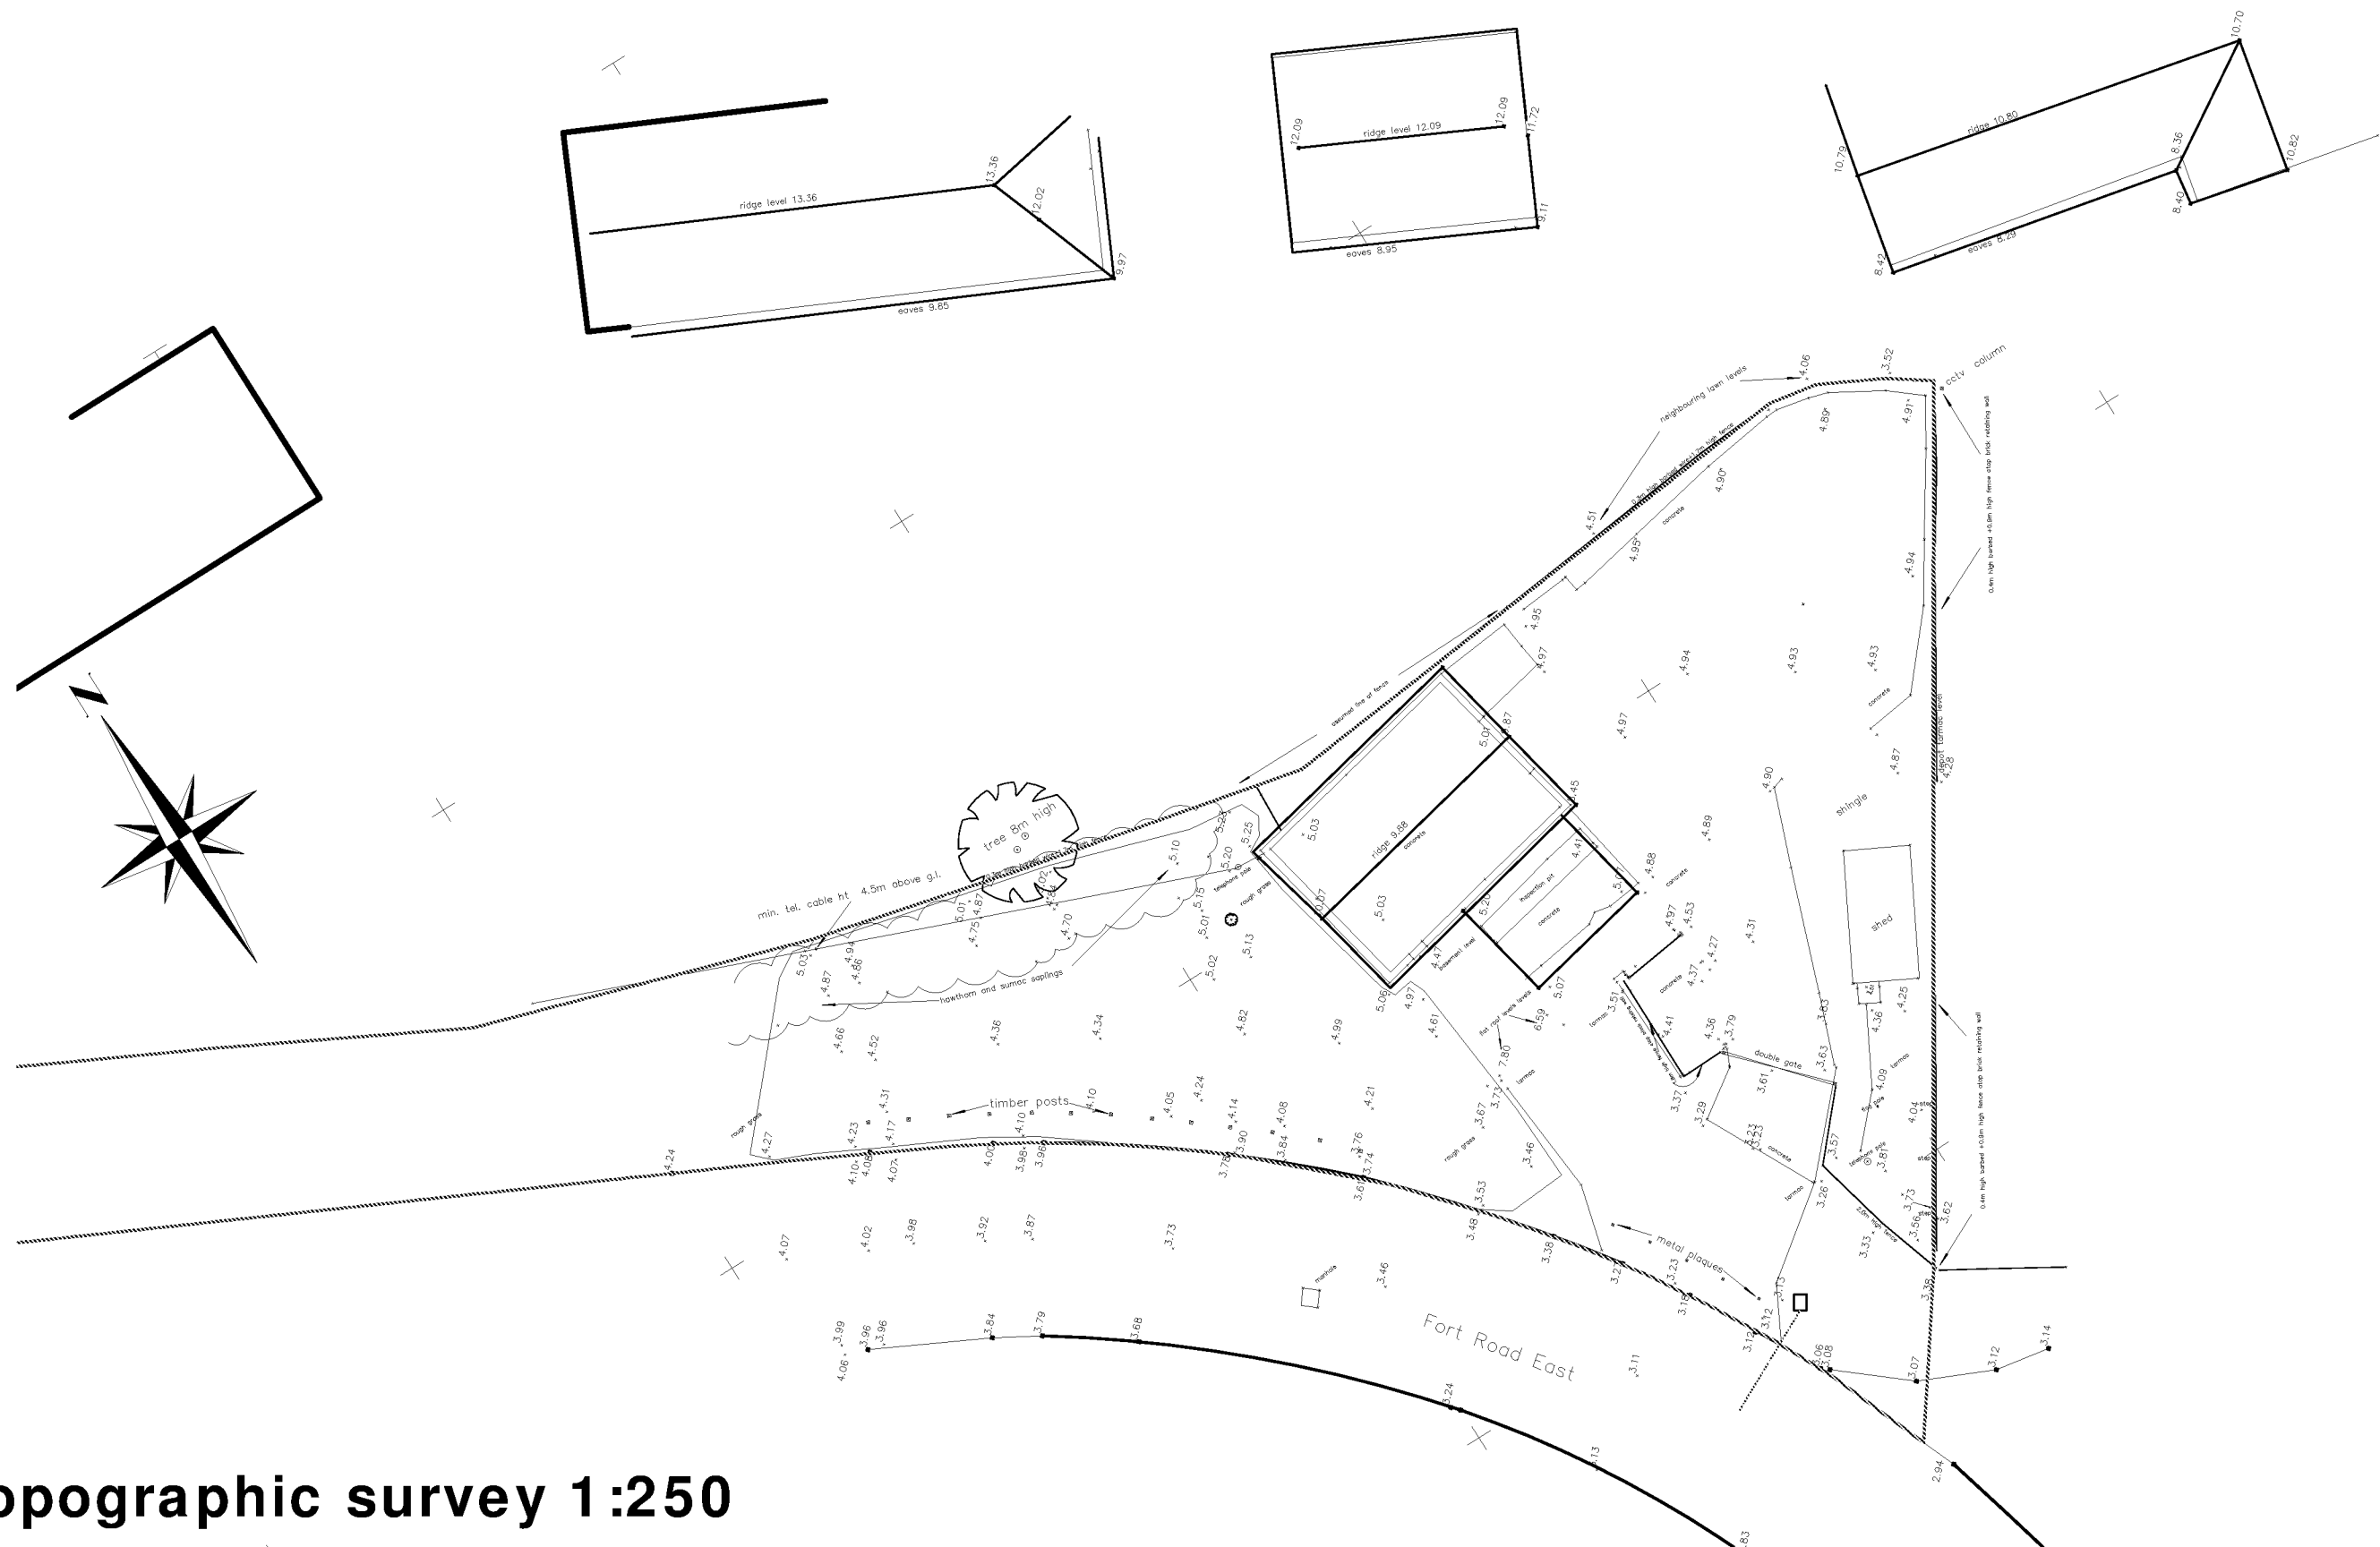

Topographic survey 1:250

steve hunting bathonsharch_diplarch
architectural and graphic designer

8 Somerset gardens, Bognor Regis, West Sussex, PO21 2AA Tel: 01243 822796 email: steve.sharch@googlemail.com

A 10.05.14 PLANNING APPLICATION

PROJECT: Proposed Light industrial development at: Fort Road
East, Littlehampton.
DRWG TITLE: PLANNING Topographic survey
CLIENT: Mr T. Mills

SCALE
1:250 @ A3

PROJECT No
1322

01

DRAWN BY
SH

DATE
JAN 14

REVISIONS
A

Legend

Please see page 2 for asset
symbology



1: 10,000

0 250

Metres



Structures

-  Control Gate
-  Draw Off Tower
-  Fish Pass
-  Hydrobrake
-  In Channel Stoplogs
-  Inspection Chamber
-  Jetty
-  Outfall
-  Screen
-  Spillway
-  Stilling Basin
-  Weir

Beach Structures

-  Breakwater
-  Ramp
-  Slipway
-  Steps
-  Groyne

Instruments

-  Active Monitoring
-  Passive Monitoring

Channel Crossings

-  Bridge
-  Utility Services

Aids to Navigation

-  Beacon
-  Buoy
-  Dolphin
-  Signage
-  Signal

Building Assets

-  Pump House

Major Civils

-  Abutment
-  Central Pier

Defences

-  Embankment
-  Wall
-  Flood Gate
-  Demountable defence
-  Bridge abutment
-  High Ground
-  Beach
-  Barrier Beach
-  Promenade
-  Quay
-  Cliff
-  Dunes

Channels

-  Open channel
-  Simple culvert
-  Complex culvert

Land

-  Mudflats
-  Saltmarsh
-  Washland

Sites

-  Amenity
-  Control Structure
-  Erosion Protection
-  General
-  Harbour
-  Monitoring
-  Navigation Lock
-  Pumping Station
-  Reservoir
-  Tidal Barrier

Chris Slade
CGS Civils

Our ref: SSD209920
Date: 23/03/2021

Dear Chris Slade,

Enquiry Regarding Product 4 for a Flood Risk Assessment for Fort Road Garage, Fort Road East, Littlehampton, BN17 7QZ.

Thank you for your enquiry which was received on 23 February 2021.

We respond to requests under the Freedom of Information Act 2000 and Environmental Information Regulations 2004. The information is attached.

The information on Flood Zones in the area relating to this address is as follows:

The site is in an area located within Flood Zone 1, 2 & 3 as shown on our Flood Map for Planning (Rivers and Sea).

Note - This information relates to the area that the above named property is in and is not specific to the property itself as it is influenced by factors such as the height of door steps, air bricks or the height of surrounding walls. We do not have access to this information and is not currently used in our flood modelling.

Flood Zone definitions can be found at www.gov.uk/guidance/flood-risk-and-coastal-change#Table-1-Flood-Zones

Flood Defences

There are flood defences in the form of a wall, the asset is maintained privately.

Model Information

The model used was the Arun to Adur Coastal Modelling which was completed by JBA Consulting in 2012.

Flood History

We hold no record of previous flooding events affecting this site.

Please note our records are not comprehensive and may not include all events. I recommend contacting the Lead Local Flood Authority, **West Sussex County Council** or the Local Authority, **Arun District Council** for a more comprehensive flood history check.

FRA advisory text

Name	Product 4
Description	Detailed Flood Risk Assessment Map for Fort Road Garage, Fort Road East, Littlehampton, BN17 7QZ.
Licence	<u>Open Government Licence</u>
Information Warnings	The flood risk data provided is based on existing EA hydraulic models for existing 0.5% annual probability events with an allowance for climate change. Please note the climate change allowances provided are not up to date. These were updated on 17 December 2019. You should refer to ' <u>Flood risk assessments: climate change allowances</u> ' for the most up to date allowances. You will need to undertake further assessment of future flood risk using different allowances to ensure your assessment of future flood risk is based on best available evidence.
Information Warning - OS background mapping	<i>The mapping of features provided as a background in this product is © Ordnance Survey. It is provided to give context to this product. The Open Government Licence does not apply to this background mapping. You are granted a non-exclusive, royalty free, revocable licence solely to view the Licensed Data for non-commercial purposes for the period during which the Environment Agency makes it available. You are not permitted to copy, sub-license, distribute, sell or otherwise make available the Licensed Data to third parties in any form. Third party rights to enforce the terms of this licence shall be reserved to OS.</i>
Attribution	Contains Environment Agency information © Environment Agency and/or database rights. Contains Ordnance Survey data © Crown copyright 2021 Ordnance Survey 100024198.

Data Available Online

Many of our flood datasets are available online:

- Flood Map For Planning (Flood Zone 2, Flood Zone 3, Flood Storage Areas, Flood Defences, Areas Benefiting from Defences)
- Risk of Flooding from Rivers and Sea
- Historic Flood Map
- Current Flood Warnings

Please get in touch if you have any further queries or contact us within two months if you'd like us to review the information we have sent.



Yours sincerely,

Tom Lamboo

FCRM Officer, Partnership & Strategic Overview West Sussex, Solent and South Downs

Environment Agency, Guildbourne House, Chatsworth Road, Worthing, West Sussex, BN11 1LD

Flood Map for Planning (Rivers and Sea). Centred BN17 7QZ. Created 23/03/2021.

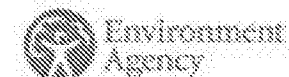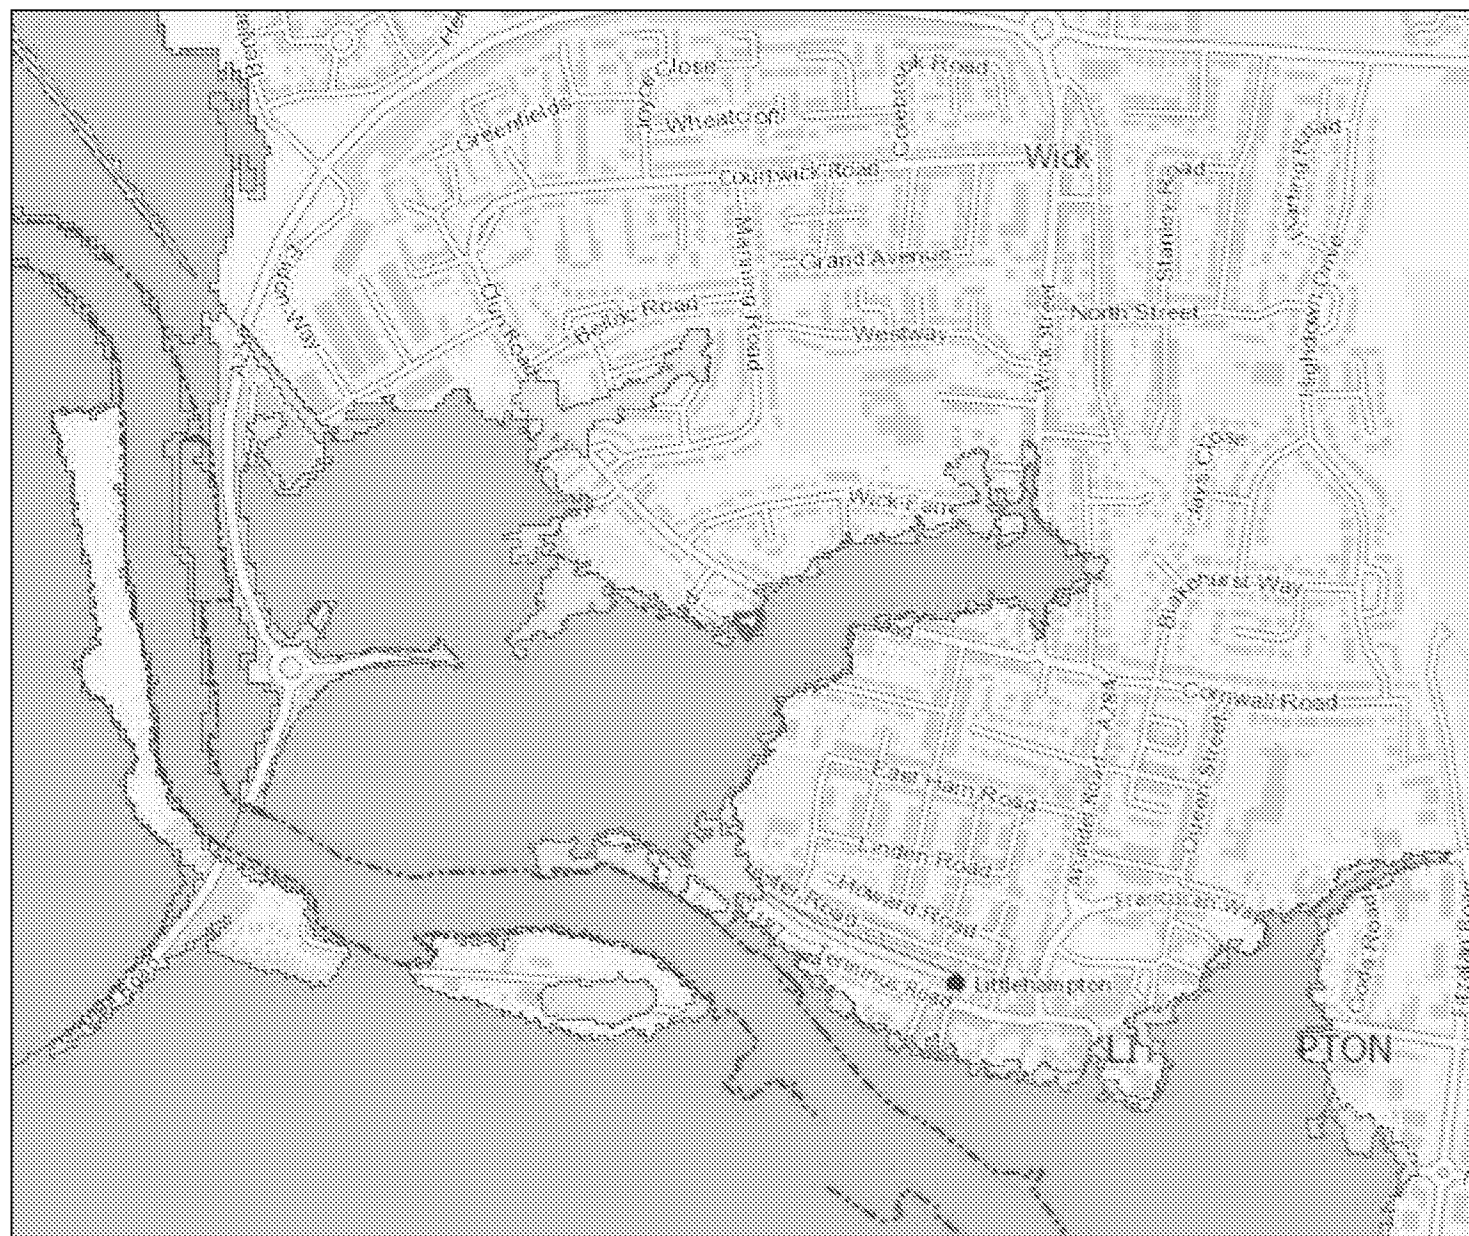

1: 10,000

0 Metres 250



Flood Map for Planning (Rivers & Sea)

- Defences
- Flood Storage Areas
- Areas benefiting from flood defences
- Flood Zone 3
- Flood Zone 2

Flood Map Areas (assuming no defences)

Flood Zone 3 shows the area that could be affected by flooding:

- from the sea with a 1 in 200 or greater chance of happening each year
- or from a river with a 1 in 100 or greater chance of happening each year.

Flood Zone 2 shows the extent of an extreme flood from rivers or the sea with up to a 1 in 1000 chance of occurring each year.



Environment
Agency

N



Legend

Site_Boundary

0.5% AEP Defended Tidal

0.5% AEP (2065) Defended Tidal

0.5% AEP (2115) Defended Tidal


0.1% AEP Defended Tidal



Annual Exceedance Probability (AEP) The probability of a flood of a particular magnitude, or greater occurring in any given year.

Scale: 1:10,000

00.2250.45

Kilometers

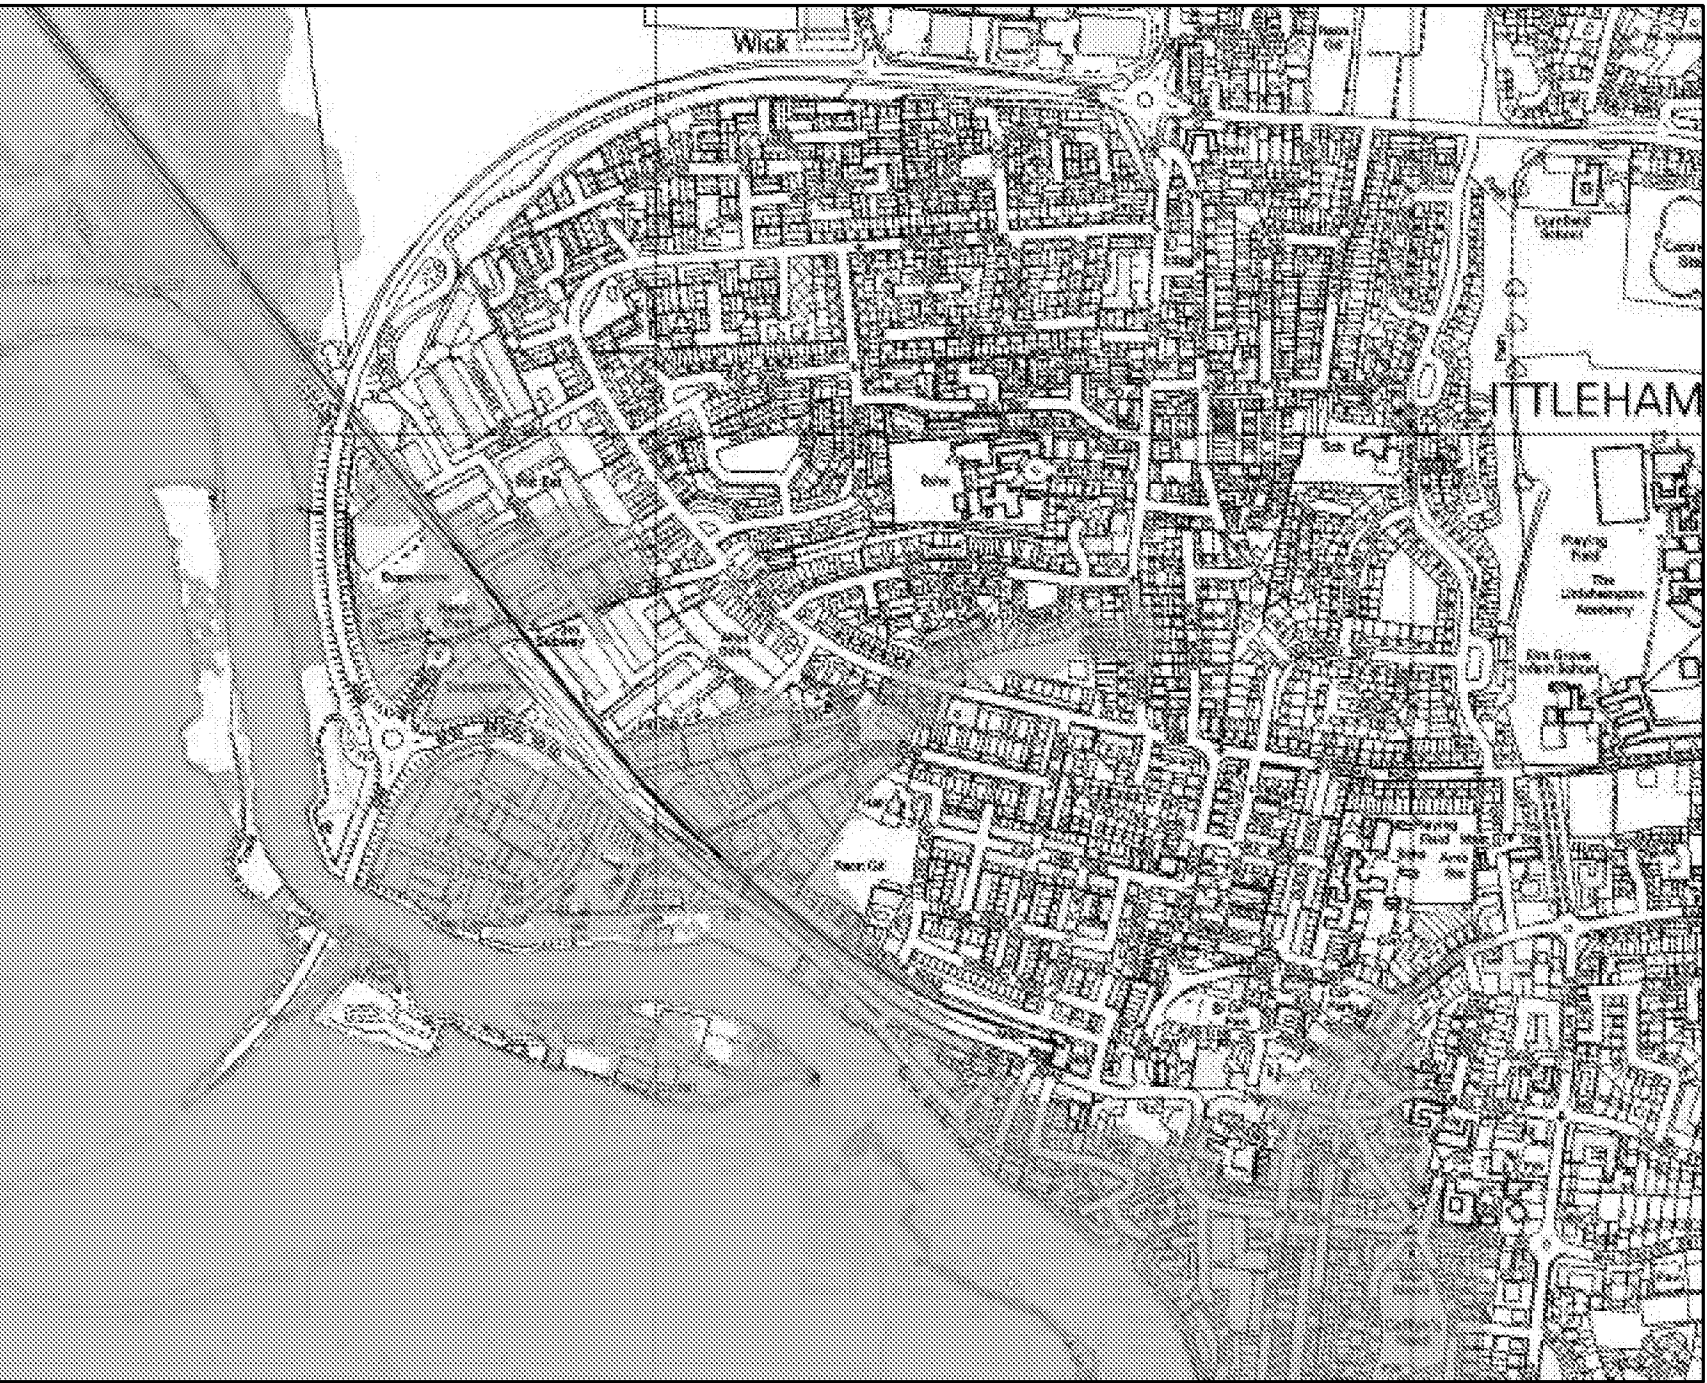


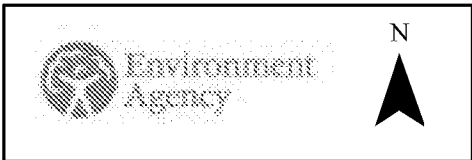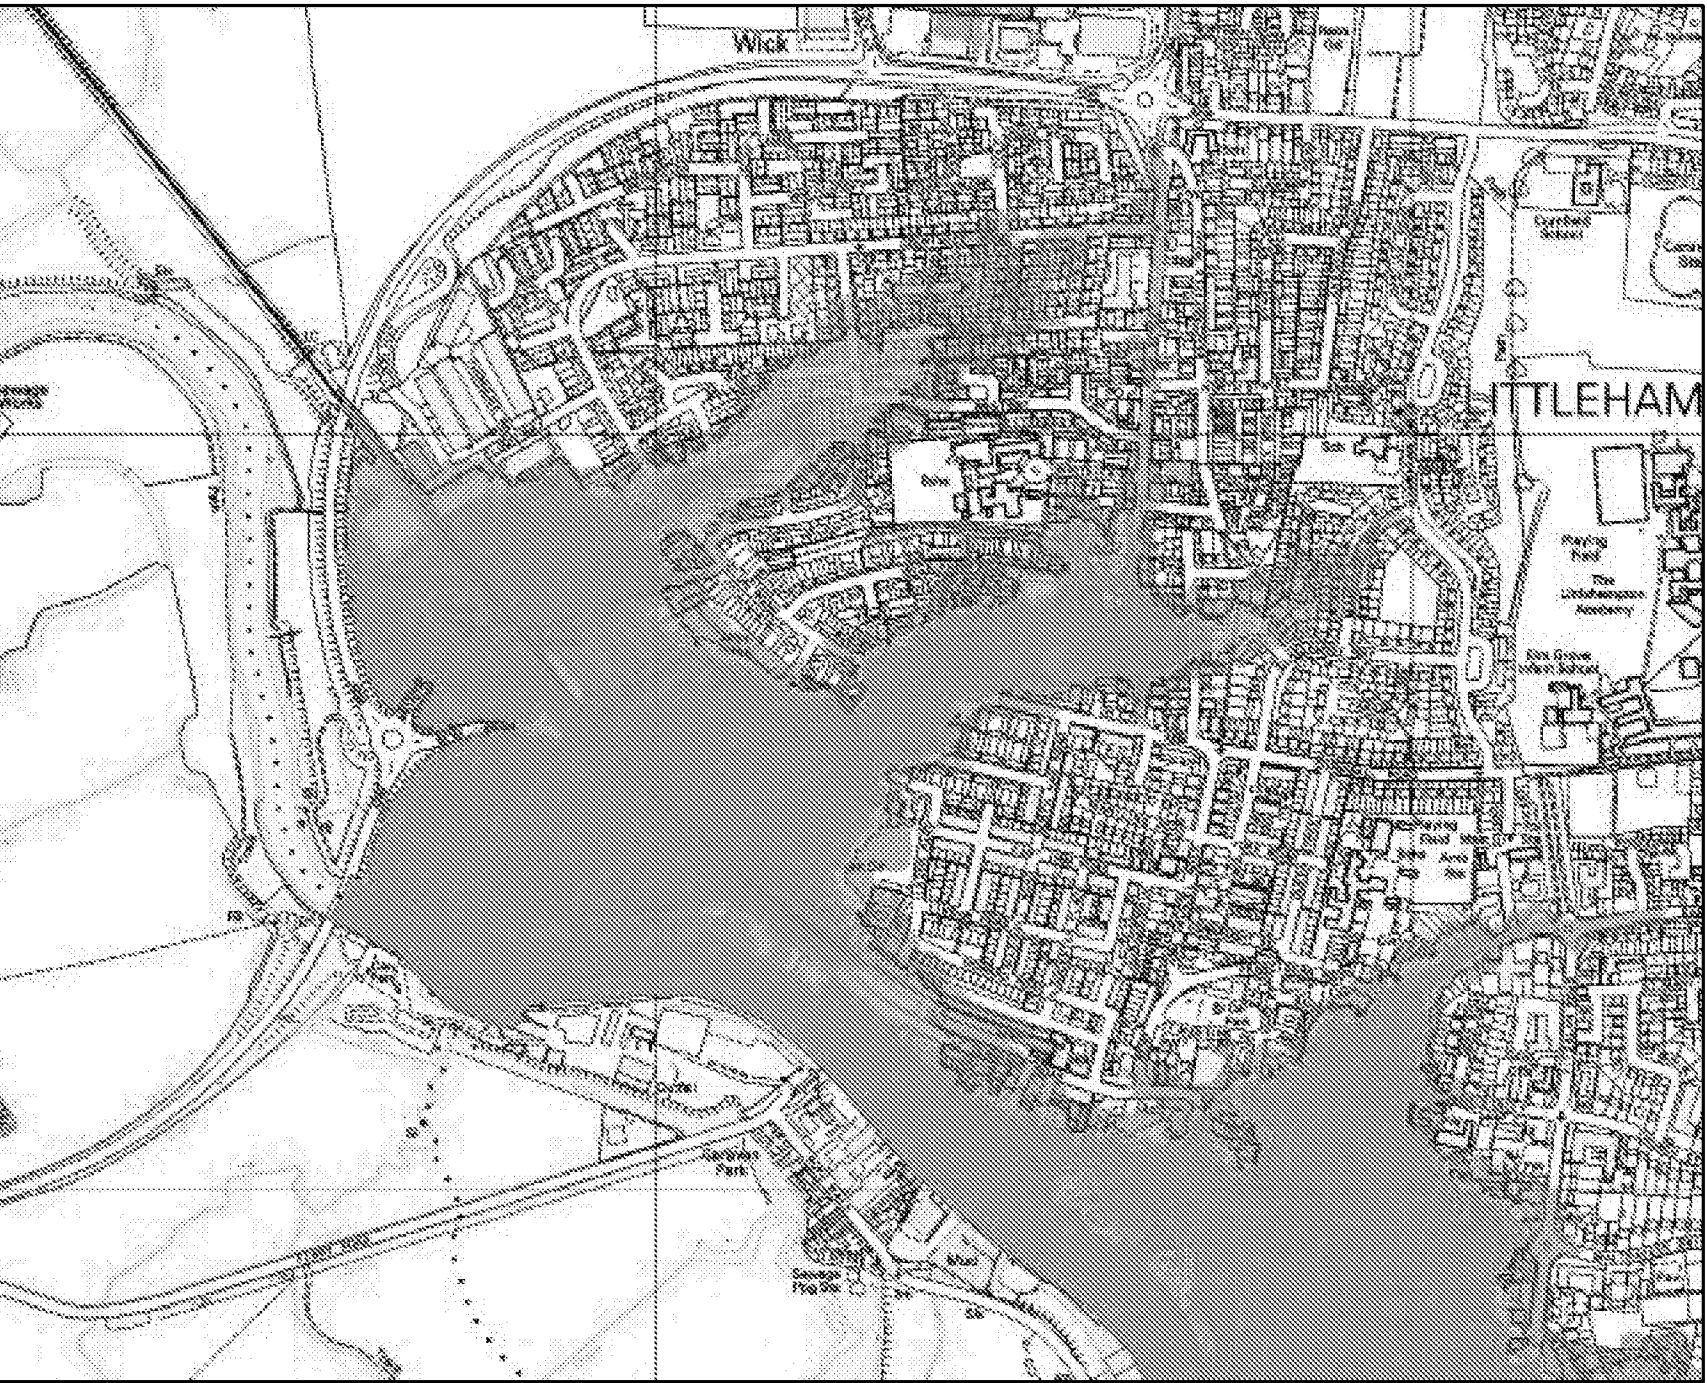

- Legend**
- Site_Boundary
 - 0.5% AEP (2012) (Undefended)
 - 0.5% AEP (2070) (Undefended)
 - 0.5% AEP (2115) (Undefended)
 - 0.1% AEP (2012) (Undefended)

Annual Exceedance Probability (AEP) The probability of a flood of a particular magnitude, or greater occurring in any given year.

Scale: 1:10,000

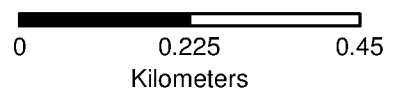

Flood map for planning

Your reference
1024

Location (easting/northing)
502232/102658

Created
22 Apr 2021 11:01

Your selected location is in flood zone 3, an area with a high probability of flooding.

This means:

- you must complete a flood risk assessment for development in this area
- you should follow the Environment Agency's standing advice for carrying out a flood risk assessment (see www.gov.uk/guidance/flood-risk-assessment-standing-advice)

Notes

The flood map for planning shows river and sea flooding data only. It doesn't include other sources of flooding. It is for use in development planning and flood risk assessments.

This information relates to the selected location and is not specific to any property within it. The map is updated regularly and is correct at the time of printing.

The Open Government Licence sets out the terms and conditions for using government data.
<https://www.nationalarchives.gov.uk/doc/open-government-licence/version/3/>



Flood map for planning

Your reference

1024

Location (easting/northing)

502232/102658


Scale

1:2500

Created

22 Apr 2021 11:01

-  Selected area
-  Flood zone 3
-  Flood zone 3: areas benefitting from flood defences
-  Flood zone 2
-  Flood zone 1
-  Flood defence
-  Main river
-  Flood storage area

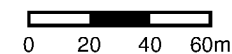

Use of Environment Agency Information for Flood Risk Assessments

Important

The Environment Agency are keen to work with partners to enable development which is resilient to flooding for its lifetime and provides wider benefits to communities. If you have requested this information to help inform a development proposal, then we recommend engaging with us as early as possible by using the pre-application form available from our website:

<https://www.gov.uk/government/publications/pre-planning-application-enquiry-form-preliminary-opinion>

We recognise the value of early engagement in development planning decisions. This allows complex issues to be discussed, innovative solutions to be developed that both enables new development and protects existing communities. Such engagement can often avoid delays in the planning process following planning application submission, by reaching agreements up-front. We offer a charged pre-application advice service for applicants who wish to discuss a development proposal.

We can also provide a preliminary opinion for free which will identify environmental constraints related to our responsibilities including flooding, waste, land contamination, water quality, biodiversity, navigation, pollution, water resources, foul drainage or Environmental Impact Assessment.

In preparing your planning application submission, you should refer to the Environment Agency's Flood Risk Standing Advice and the Planning Practice Guidance for information about what flood risk assessment is needed for new development in the different Flood Zones. This information can be accessed via:

<https://www.gov.uk/flood-risk-assessment-standing-advice>
<http://planningguidance.planningportal.gov.uk/>

You should also consult the Strategic Flood Risk Assessment or other relevant materials produced by your local planning authority.

You should note that:

1. Information supplied by the Environment Agency may be used to assist in producing a Flood Risk Assessment (FRA) where one is required, but does not constitute such an assessment on its own.
2. This information covers flood risk from main rivers and the sea, and you will need to consider other potential sources of flooding, such as groundwater or surface water runoff. Information produced by the local planning authority referred to above may assist here.
3. Where a planning application requires an FRA and this is not submitted or is deficient, the Environment Agency may raise an objection.



Environment
Agency

N



Legend

 Site_Nodes

 Site_Boundary

Scale: 1:1,000

0

0.0225

0.045

Kilometers



Product 4 Flood Risk Data Requested by: CGS Civils

Site: Fort Road Garage, Fort Road East, Littlehampton, BN17 7QZ

Table 1: Water Levels: Tidal Undefended

Node Ref	NGR		Modelled Flood Levels in Metres AOD			
	Eastings	Northings	Undefended Annual Exceedance Probability			
			0.5%	0.5% (2065)	0.5% (2115)	0.1%
1	502251	102661	-	-	-	-
2	502253	102642	3.72	4.27	4.88	3.97

Table 2: Water Levels: Tidal Defended

Node Ref	NGR		Modelled Flood Levels in Metres AOD			
	Eastings	Northings	Defended Annual Exceedance Probability			
			0.5%	0.5% (2065)	0.5% (2115)	0.1%
1	502251	102661	-	-	-	-
2	502253	102642	-	-	3.46	-

Table 3: Water Depths: Tidal Undefended

Node Ref	NGR		Modelled Flood Depths in Metres			
	Eastings	Northings	Undefended Annual Exceedance Probability			
			0.5%	0.5% (2065)	0.5% (2115)	0.1%
1	502251	102661	-	-	-	-
2	502253	102642	0.51	1.06	1.67	0.77

Table 4: Water Depths: Tidal Defended

Node Ref	NGR		Modelled Flood Depths in Metres			
	Eastings	Northings	Defended Annual Exceedance Probability			
			0.5%	0.5% (2065)	0.5% (2115)	0.1%
1	502251	102661	-	-	-	-
2	502253	102642	-	-	0.24	-


Office Address: Guildbourne House, Chatsworth Road, Worthing BN11 1LD.

All levels taken from: Arun to Adur Coastal Modelling (2012) with updated defended modelling (2017)


Produced on: 13/01/2020

There is no additional information or health warnings for these levels/depths or the model from which they have been produced.

Office Address: Guildbourne House, Chatsworth Road, Worthing BN11 1LD.

 

Risk of flooding from Surface Water. Centred BN17 7QZ. Created 23/03/2021.

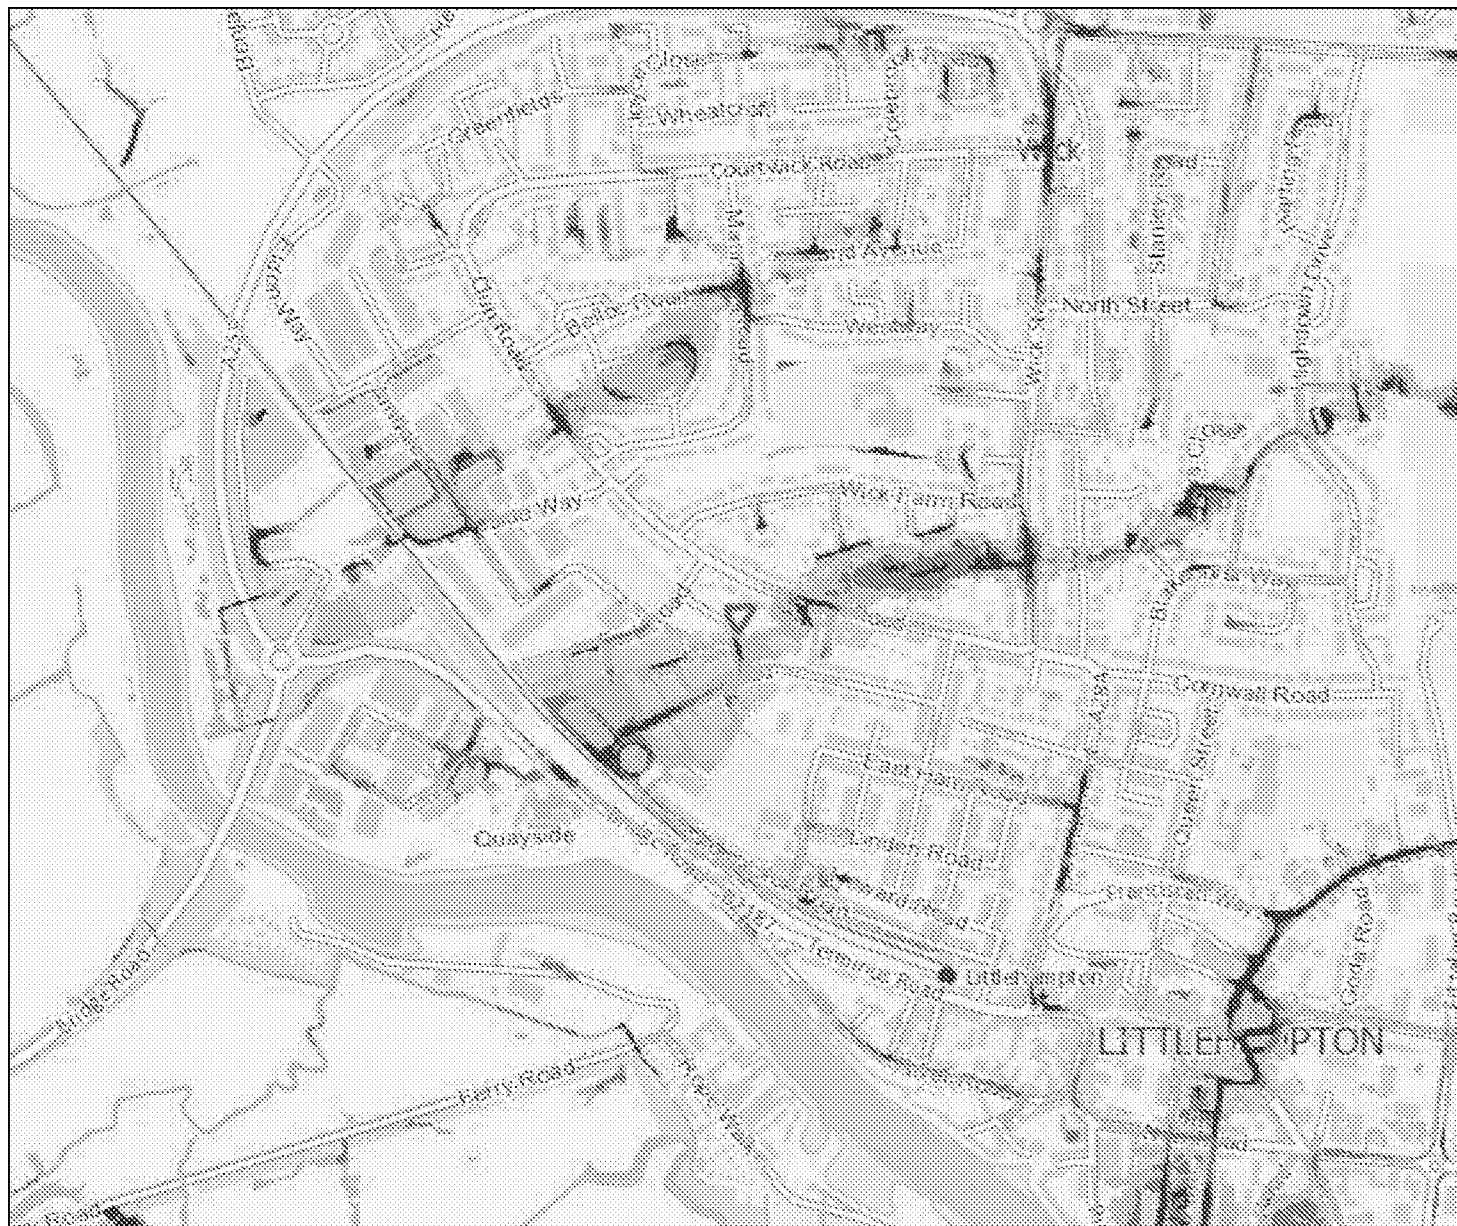

1: 10,000

0 Metres 250



Likelihood of flooding from Surface Water

- High (≥ 3.3%)
- Medium (3.3% - 1%)
- Low (1% - 0.1%)
- Very Low
- Flood Extent 1 in 30
- Flood Extent 1 in 100
- Flood Extent 1 in 1000

Likelihood of flooding from Surface Water

- High:** Greater than or equal to 3.3% (1 in 30) chance in any given year
- Medium:** Less than 3.3% (1 in 30) but greater than or equal to 1% (1 in 100) chance in any given year
- Low:** Less than 1% (1 in 100) but greater than or equal to 0.1% (1 in 1,000) chance in any given year
- Very Low:** Less than 0.1% (1 in 1,000) chance in any given year

This information is shown on the Risk of Flooding from Surface Water map on GOV.UK.

© Crown Copyright and database rights 2021 Ordnance Survey 100024198

Contact Us: National Customer Contact Centre, PO Box 544, Rotherham, S60 1BY. Tel: 03708 506 506 (Mon-Fri 8-6). E-mail: enquires@environment-agency.gov.uk