

DO NOT SCALE EXCEPT FOR PLANNING AND BUILDING REGULATION PURPOSES

GENERAL NOTES

LIGHTING :-
ALL LIGHTING TO BE POSITIONED TO AVOID DIRECT GLARE ON THE EYES OF THE USER AND UNWANTED REFLECTIONS FROM THE SCREEN OR OPERATING FEATURES. GLARE FROM LIGHTING TO BE AVOIDED.
SIGNAGE :-
ALL SIGNAGE TO CONFORM TO BS 8300:2001 SECTIONS 9.2.2 LOCATION & DESIGN OF SIGNS & INFORMATION AND 9.2.3 VISUAL SIGNS.
ALL NEW GLAZING CONFORMS TO BS 6206.
ALL ELECTRICAL WORK CONFORMS TO BS 7671.
IT IS ASSUMED THAT ALL PRELIMINARY WORKS CARRIED OUT / CONTRACTED BY THE SITE OWNER (SHOULD THEY BE REQUIRED BY THE PROJECT) ARE COMPLETED IN ACCORDANCE WITH CURRENT BUILDING REGULATIONS 2010 AND AMENDMENTS THEREAFTER


SITE NOTES

FLOOR CONSTRUCTION:
CERAMIC TILE ON CONCRETE
TTM INSTALL
REMOVE EXISTING GLAZING PANEL
MODIFY / CUT DOWN SHUTTER - NEW GUIDE, ANGLE, INFILL AND BOX SECTION REQUIRED
INSTALL: NEW GLAZING PANEL TO L/H/S, PRESSURE PLATE, BLACK LAMINATE PANEL, SECURITY STUDWORK TO R/H/S, ATM ENCLOSURE, PLINTH, ATM, ELECTRICS AND ILLUMINATED SIGNAGE


NOTE:
- NO ASBESTOS REG. - CSS TO ARRANGE SURVEY PRIOR TO ANY WORKS STARTING
- IF SITE DO NOT PROVIDE COPY ONCE REFURB WORKS COMPLETE
- SITE BEING REFURBISHED AT TIME OF SURVEY, SITE CONFIRM A NEW DIS. BOARD BEING INSTALLED BY OTHERS
- SITE INSTALLING SIGNMENU WHICH MAY AFFECT ELEC. CABLE ROUTE, THEREFORE ELECTRICAL SURVEY REQUIRED PRIOR TO ATM INSTALL
- SITE AGREED W/ SURVEYOR TO HAVE SPLIT GLAZING, SHUTTER CUT DOWN
- FLOOR PROTECTION REQUIRED FOR ATM OVER NEW CERAMIC TILES

WORK TO BE CARRIED OUT BY OTHERS


COMPLETE REFURBISHMENT WORKS TO INC. INSTALLATION OF NEW ELEC. DIS. BOARD AND ALL BONDING, LEAVING 1 X SPAREWAY / DEDICATED POWER FOR THE ATM

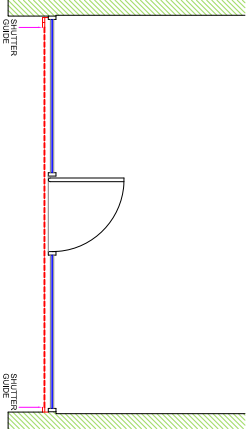


EXISTING (PART) PLAN

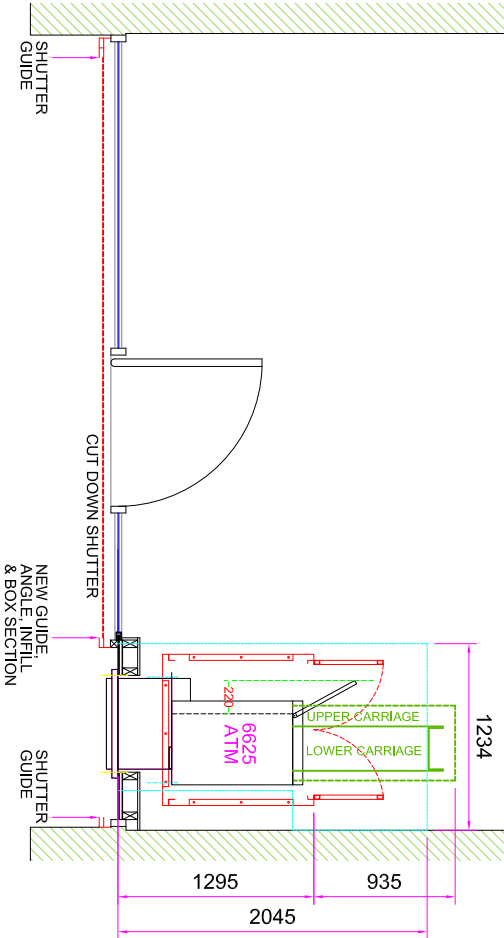

PROPOSED (PART) PLAN

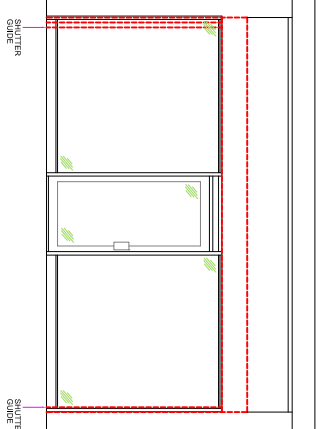


EXISTING ELEVATION

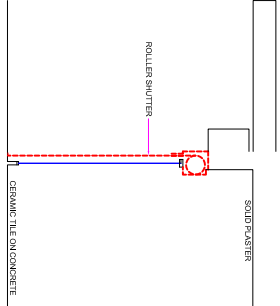


EXISTING SECTION VIEW A-A



PROPOSED ELEVATION

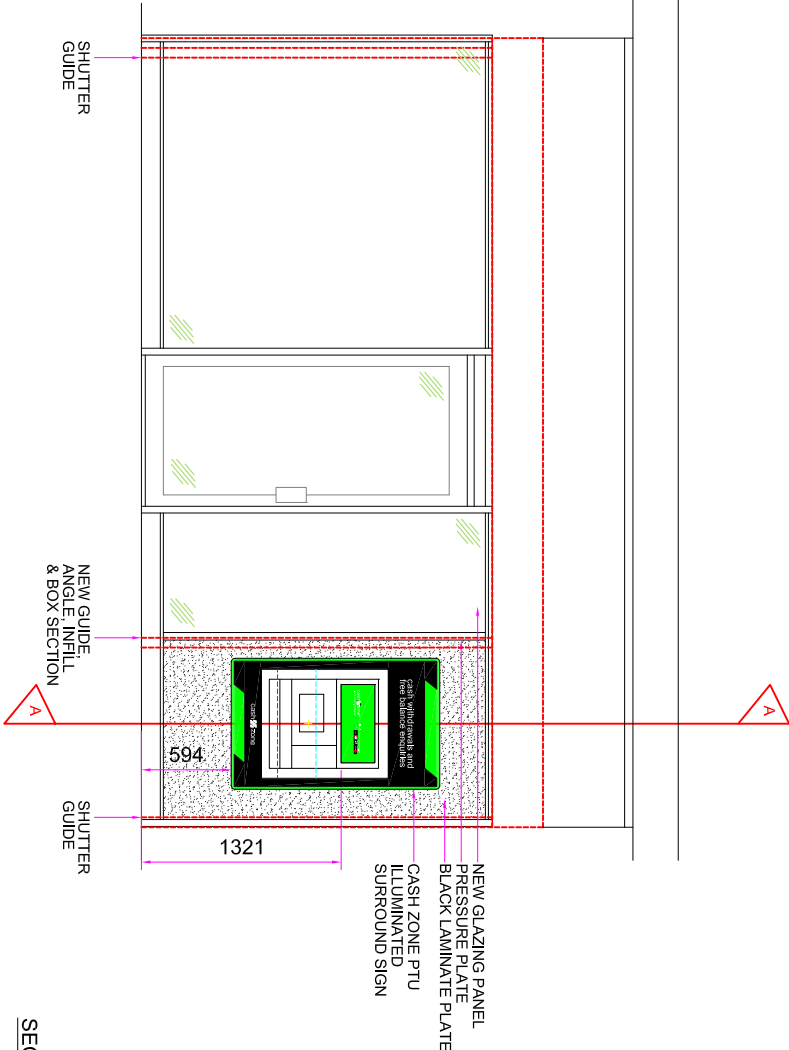

SECTION VIEW A-A

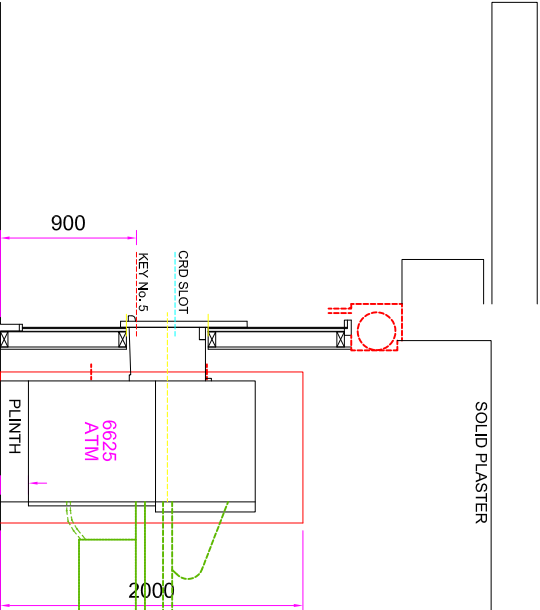

SITE ADDRESS

ROOSTER VILLAGE
2 WICK PARADE, LITTLEHAMPTON,
WEST SUSSEX,
BN17 7JQ

TITLE

PROPOSED AUTOMATED TELLER MACHINE (ATM)
INSTALLATION FOR CASHZONE

DRAWN	DATE	SCALE
MAL	18/01/21	VARIOUS @A3
REF/ARG No.	SHEET	REVISION
E023725		01

04		
03		
02		
01	ATM TYPE CHANGED FROM 6625 CAE TO 6625 ADV BEZEL / SIGNAGE AMENDED	
REVISION	DESCRIPTION	

NAME:-	
POSITION:-	
DATE:-	
SIGNED:-	

drawing approval

