


SIGN MATERIALS :-

GREEN PERSPEX SHEET WITH BLACK LETTERING AND BANK SYMBOLS IN VARIOUS COLOURS

METHOD OF ILLUMINATION :-

- ROWS OF LED LIGHTS BEHIND THE TEXT
- WHITE LETTERING IS TRANSLUCENT
- STATIC ILLUMINATION
- INTERNAL ILLUMINATION
- APPROX > 60 LUX @ 1.0 METRE AND WITH AMBIENT LIGHTING > 80 LUX

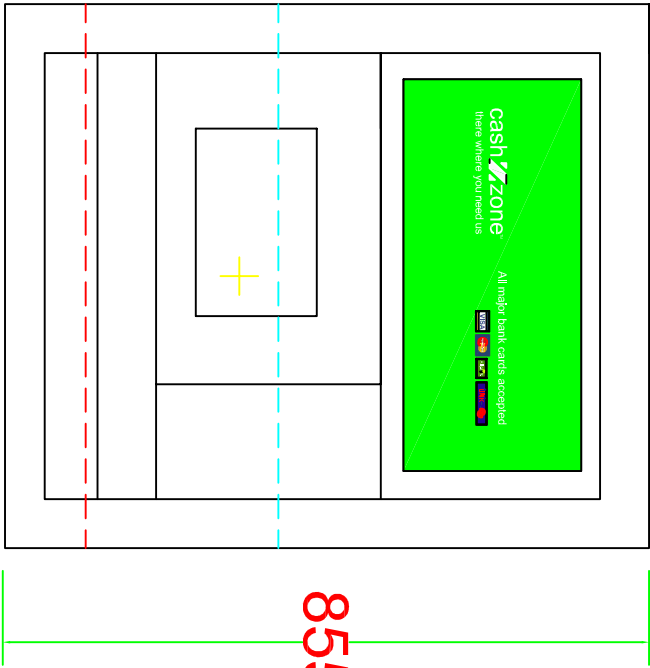

NEW WAVE DRAWING										TITLE		6625 ILLUMINATED FASCIA PANEL		03						drawing approval	
												02									
DRAWN		CB		DATE		24/10/14		SCALE		1:10 @ A3		01						NAME:-			
REFRIG NO.		SHEET						REVISION										POSITION:-		APPROVED:-	
NW0014																		DATE:-		SIGNED:-	