


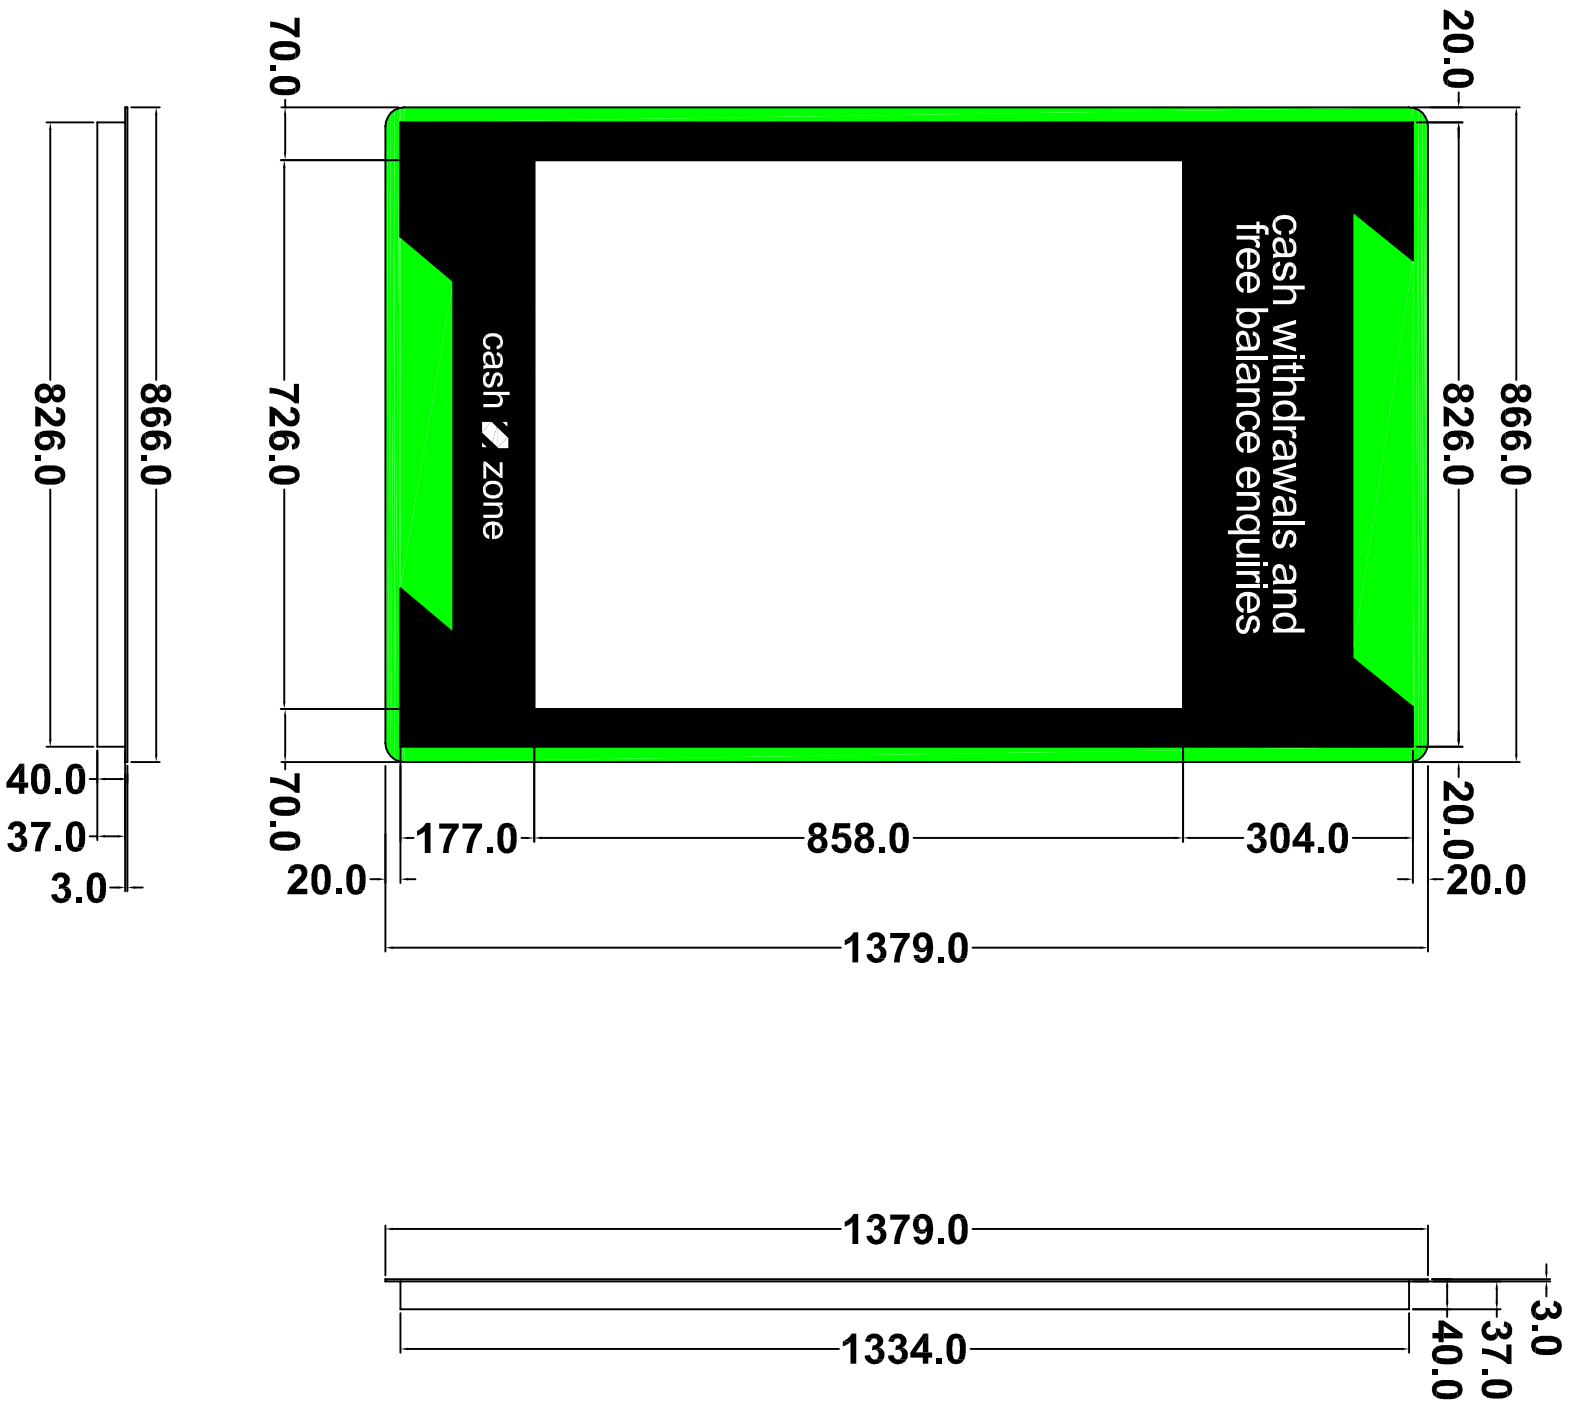

- METHOD OF ILLUMINATION:
- LED - ROWS OF LED LIGHTS BEHIND THE TEXT AND TO THE EDGE OF THE BLACK RAISED AREA
 - WHITE LETTERING IS TRANSLUCENT
 - STATIC ILLUMINATION
 - INTERNAL ILLUMINATION
 - APPROX. >60 lux @ 1.0 METRE AND WITH AMBIENT LIGHTING >80 lux

NEW WAVE DRAWING				03					
6625 CAE PTU SMALL ILLUMINATED SURROUND SIGN				02					
DRAWN	DATE	SCALE		01					
CB	17/09/14	1:10 @ A3							
REWORKING	SHEET	REVISION							
NM0004	1								