


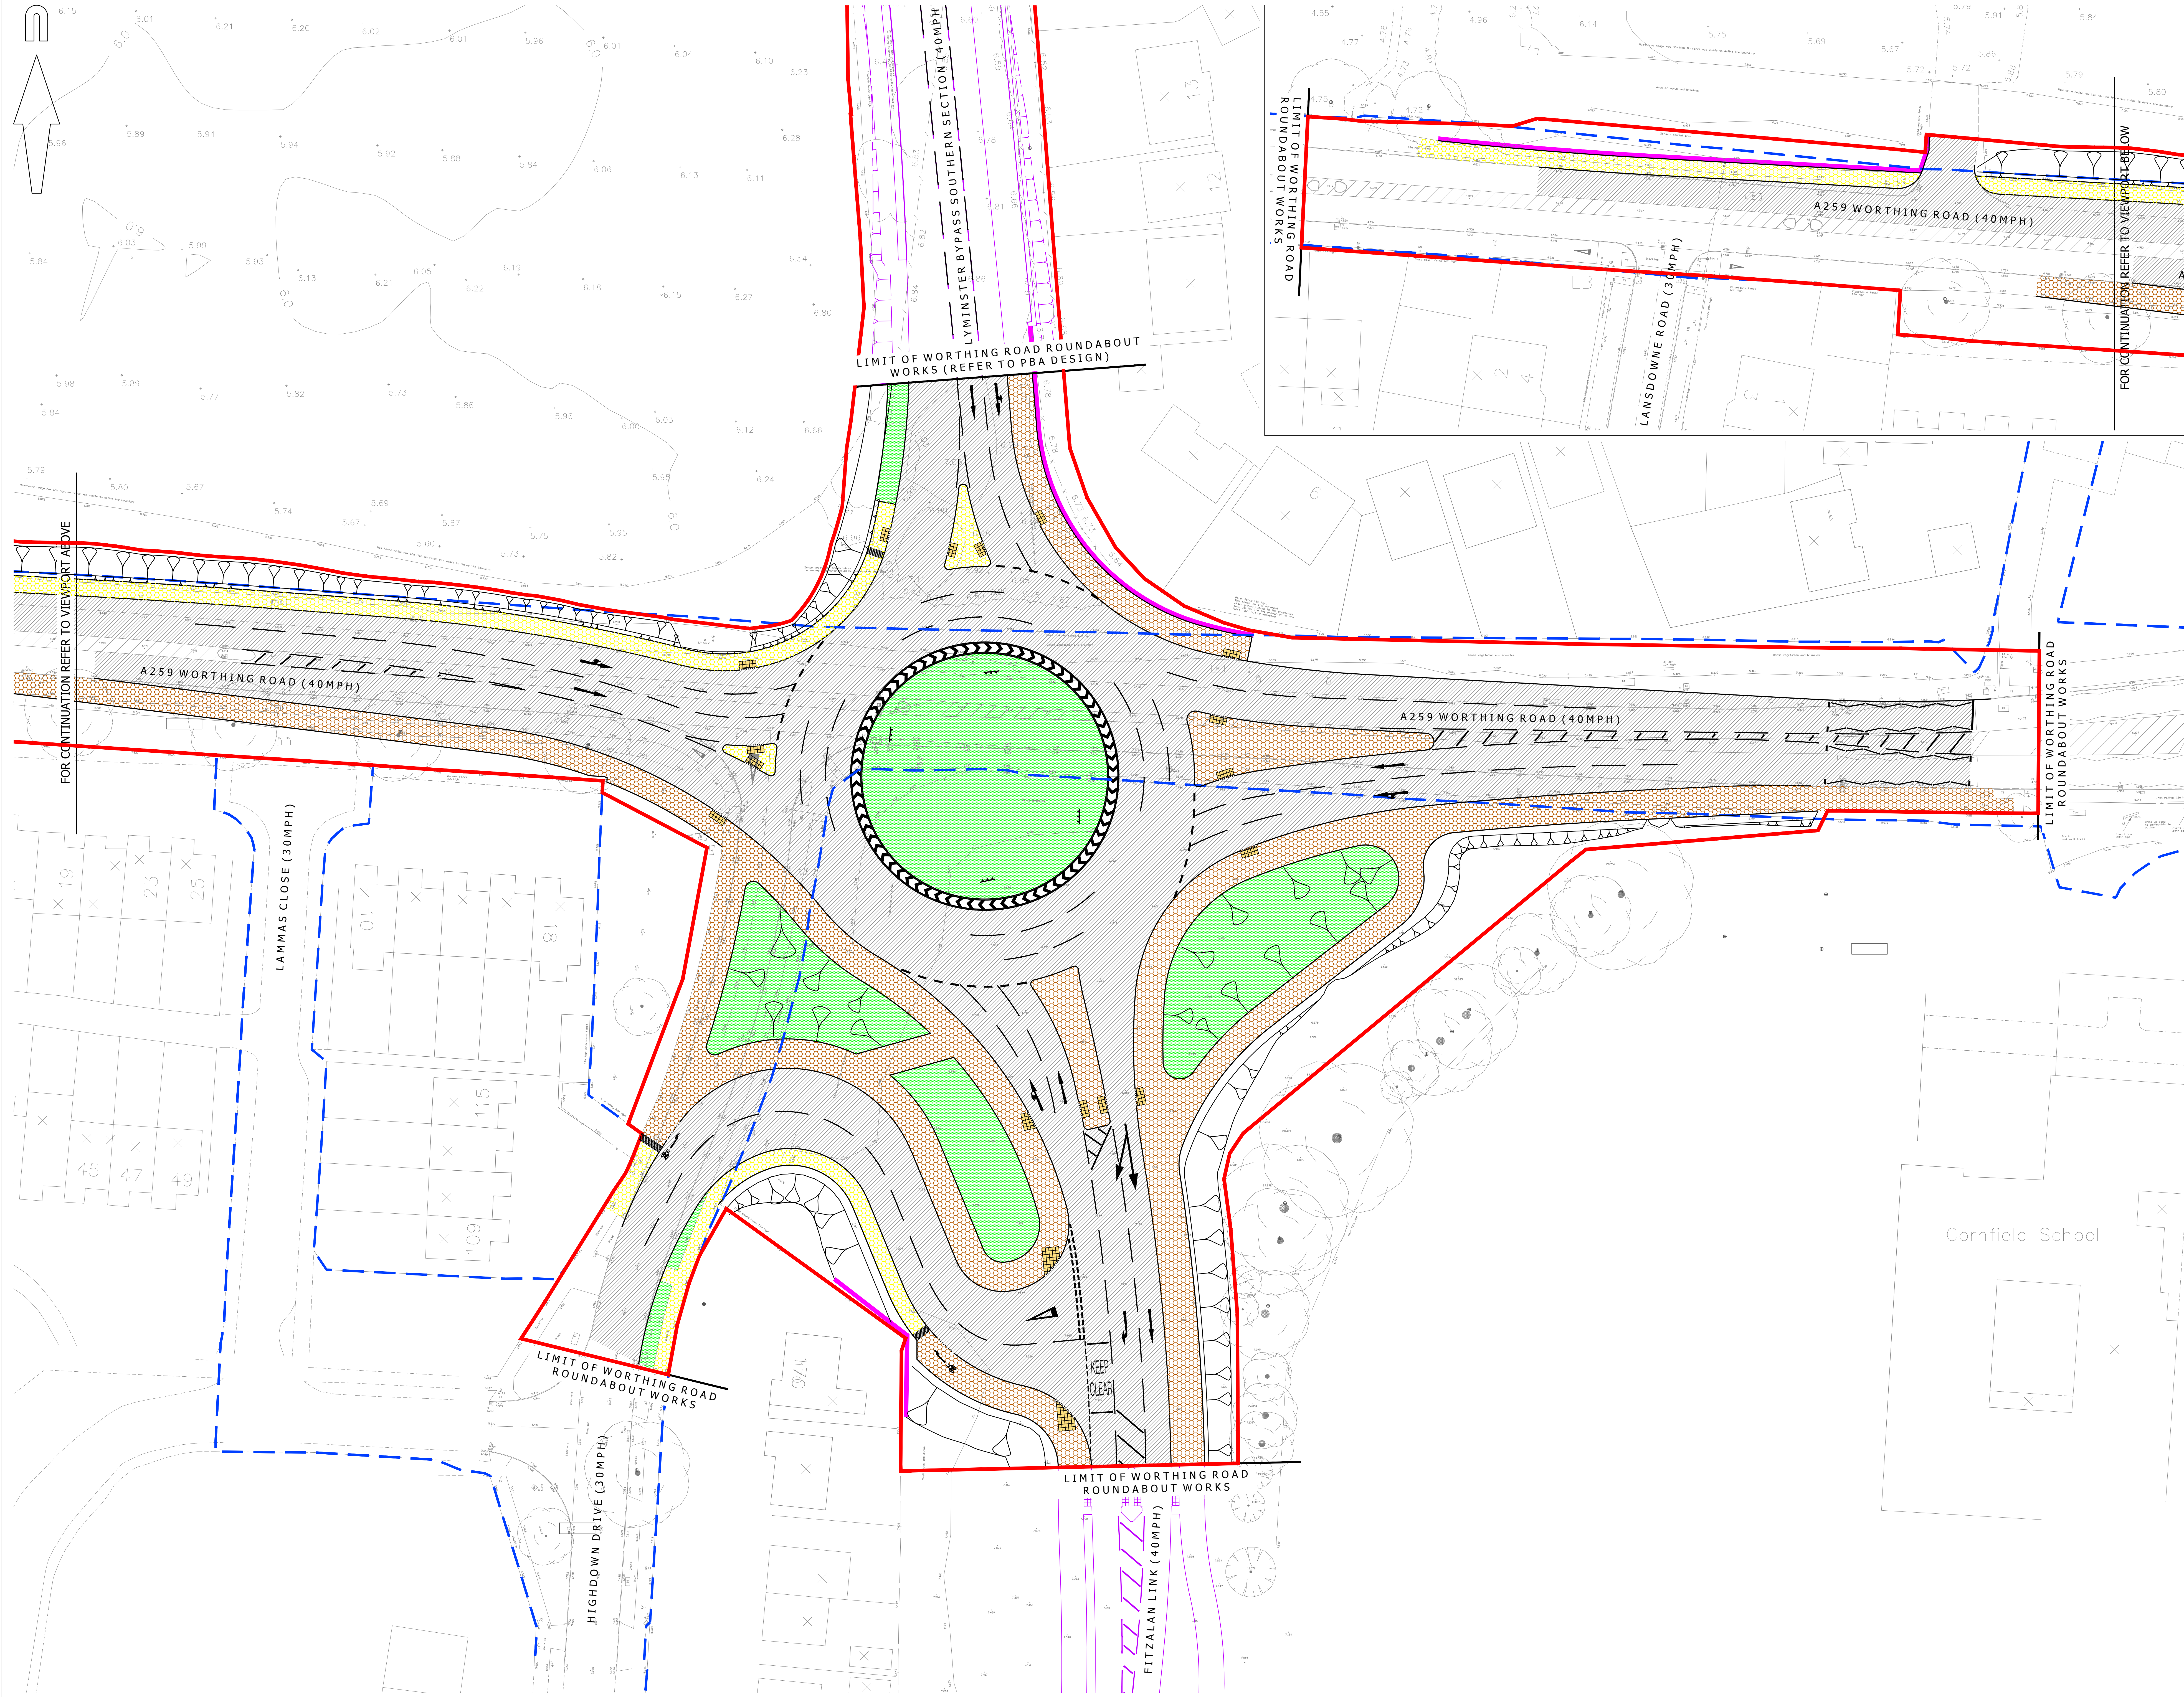

© Mayer Brown Limited Copyright. The drawings, information and data recorded in this document ("the information") is the property of Mayer Brown. This document and the information are made for the use of the addressee and the information may not be used, copied or reproduced in whole or part for any purpose other than the work it was supplied by Mayer Brown. Mayer Brown makes no representation, warranties or duty and accepts no responsibility for any third party who may rely on or use the information.

A0 ORIGINAL

© Crown copyright, all rights reserved. 2012. Licence number 30003380.

KEY

- PROPOSED KERB/EDGING LINE
- PROPOSED BUFF COLOURED TACTILE PAVING IN ACCORDANCE WITH WSCC DETAIL S278/38/18
- PROPOSED BITUMEN MACADAM / HRA CARRIAGEWAY SURFACING
- PROPOSED BITUMEN MACADAM FOOTWAY SURFACING (FOOTWAY)
- PROPOSED BITUMEN MACADAM FOOTWAY SURFACING (SHARED FOOTWAY/CYCLEWAY)
- PROPOSED SOFT LANDSCAPING/GRASS
- PROPOSED CHEVRON BLOCK PAVING
- EXISTING HIGHWAY BOUNDARY
- POSSIBLE RETAINING STRUCTURE

**FOR INFORMATION
NOT FOR CONSTRUCTION**

P7	Destination arrows & corduroy paving added following Stage 1 RSK received 13/07/17. (PB)	AB	19/07/2017
P6	Red line added. (CIN)	AB	07/07/2017
P5	Roundabout updated following discussions with WSCC, tie in with Fitzalan Link amended. (CIN)	AB	13/06/2017
P4	Footway amended. (CIN)	AB	07/12/2016
P3	Lyminster Bypass alignment updated, notes added and other minor amendments. (CIN)	AB	20/10/2016
P2	Footway / Cycleway amended. (CIN)	AB	20/07/2016

rev.	amendment	checked	date
------	-----------	---------	------

m3
mayer brown

Mayer Brown Limited
Lion House, Oriental Road, Woking, Surrey GU24 0AR
Telephone 01483 750 508 Fax 01483 750 437
wokingoffice@mayerbrown.co.uk www.mayerbrown.co.uk

client		PERSIMMON HOMES			
project		NORTH LITTLEHAMPTON SOUTHERN BYPASS WORKS			
scale	1:250	drawn by	PB	checked by	AB
date	JULY 2016	cad file	ST-1 P6 & ST-2 P7.DWG		
title		PROPOSED S278 HIGHWAY WORKS A259 WORTHING ROAD ROUNDABOUT SURFACE TREATMENTS DRAWING			
drawing number			rev.		
A/PHLYM.1/ST-2			P7		