
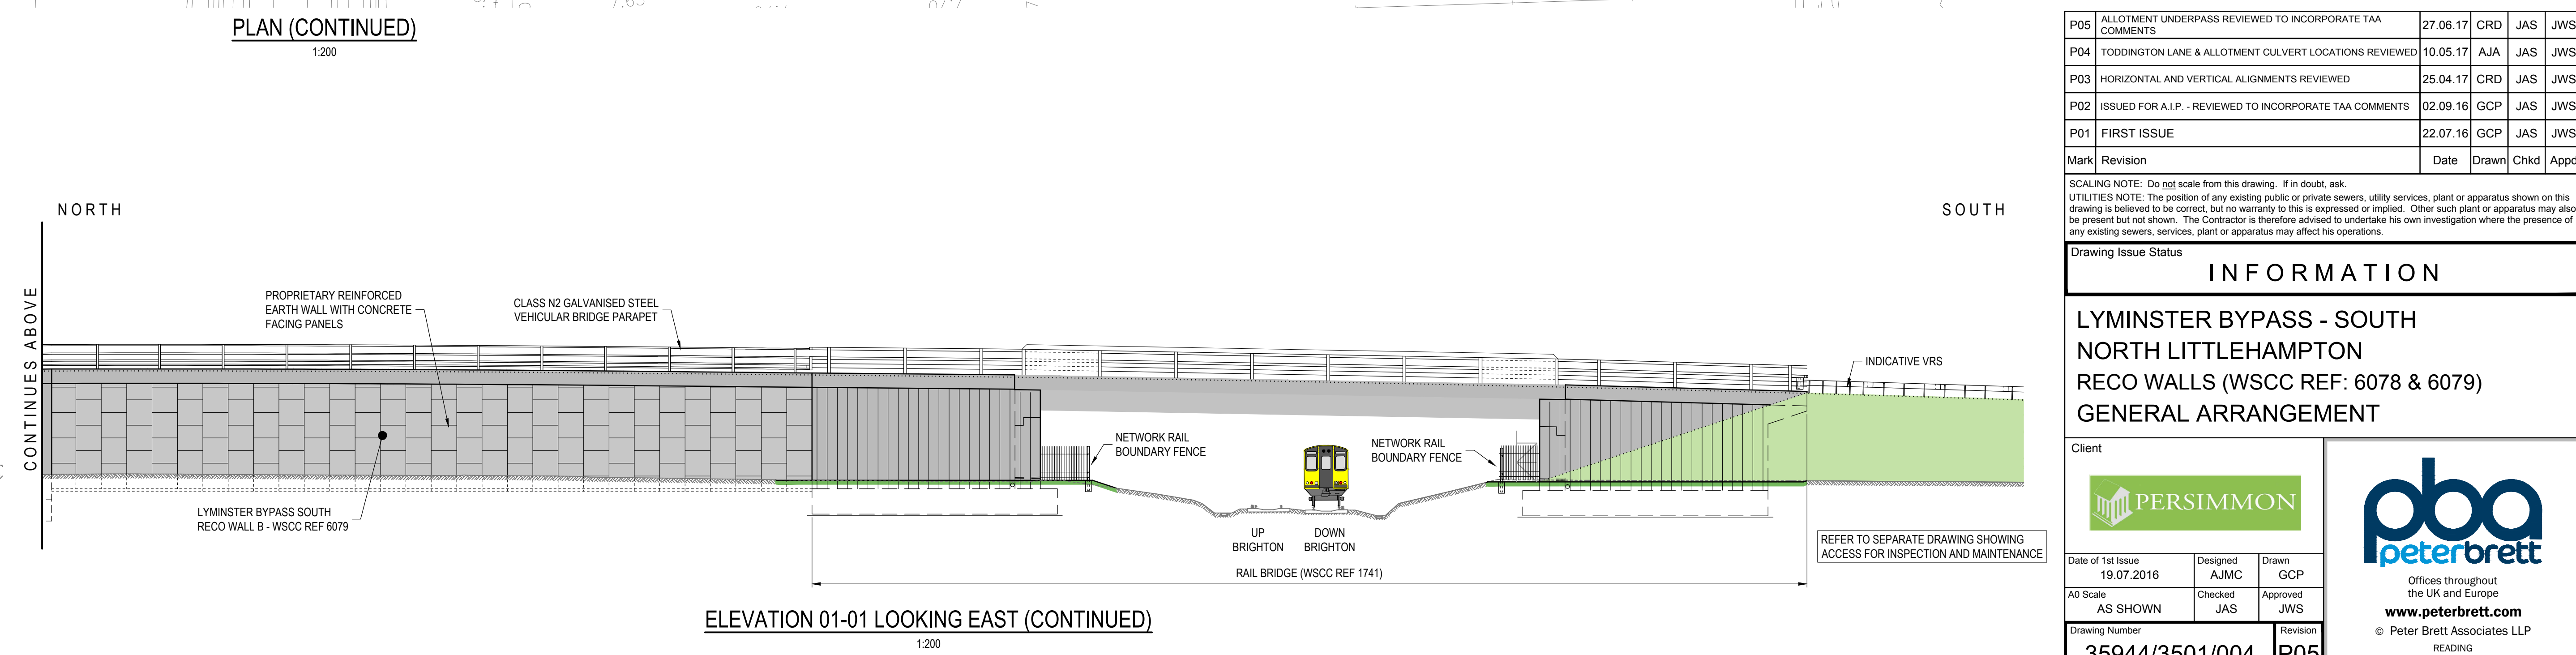
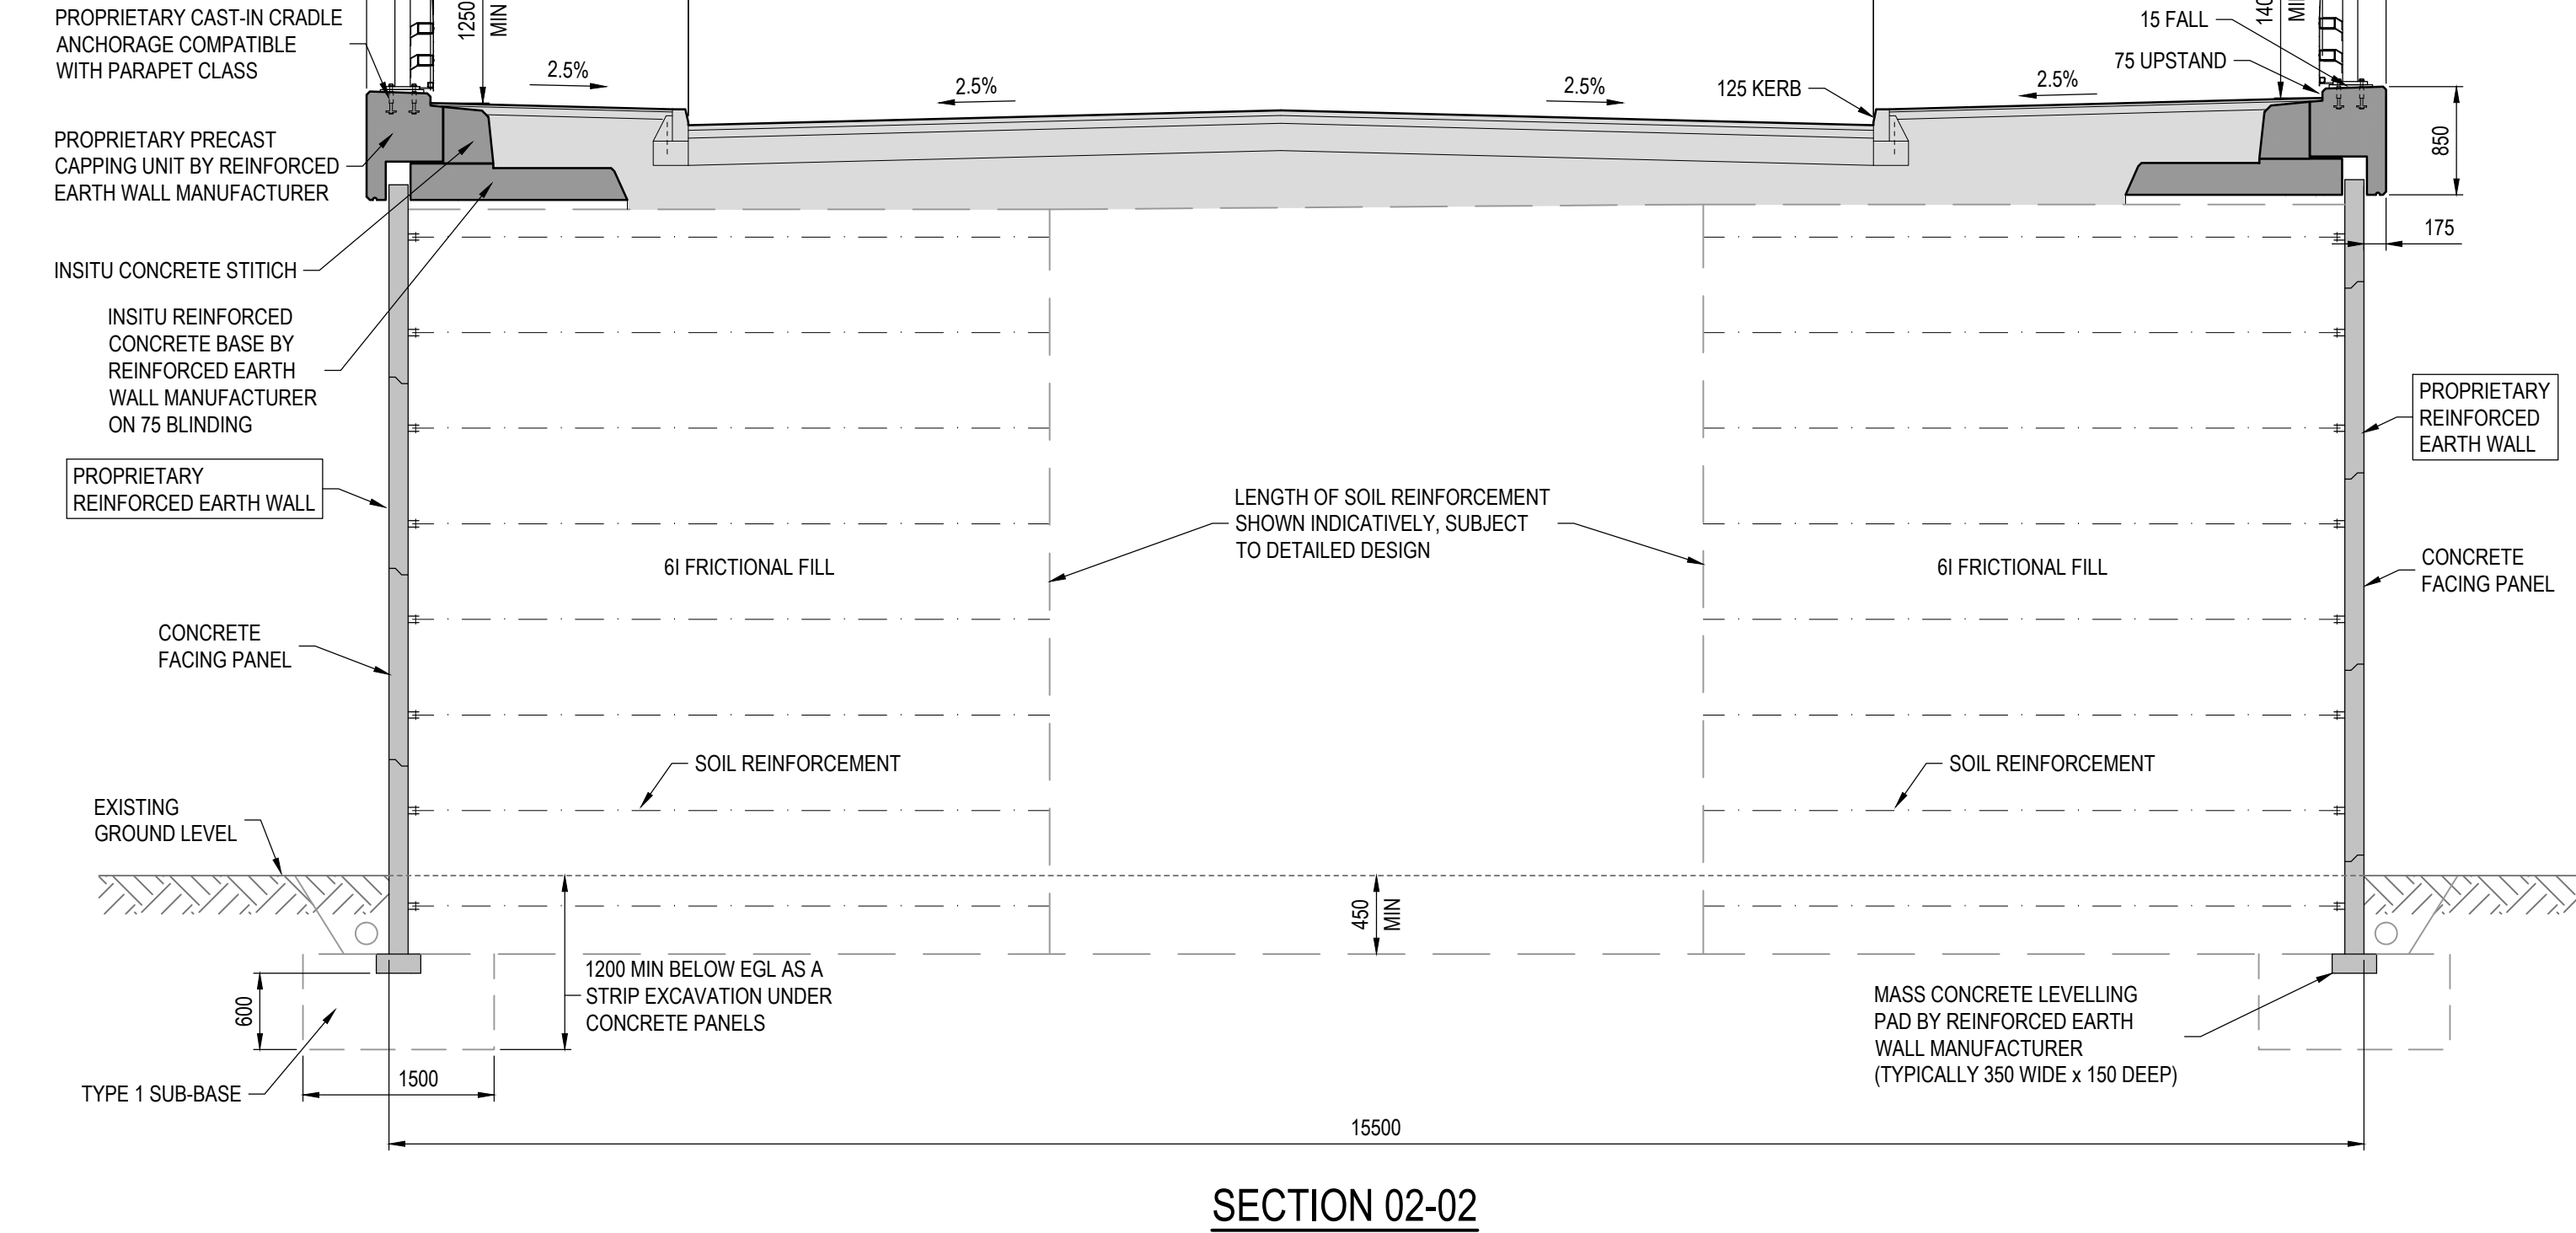
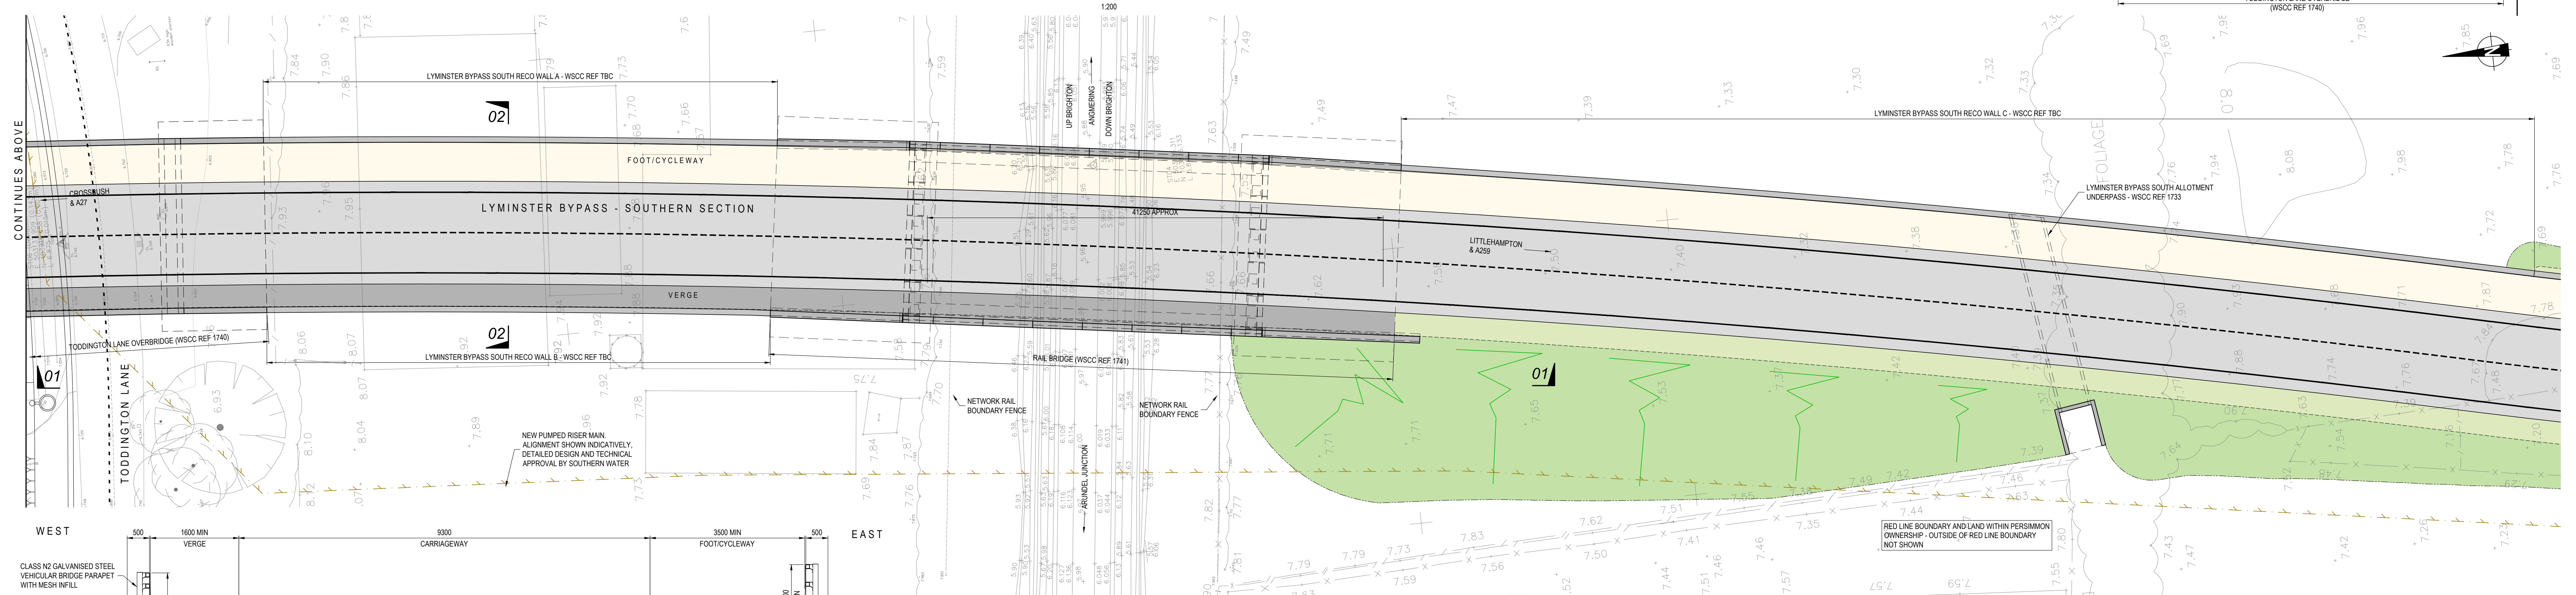
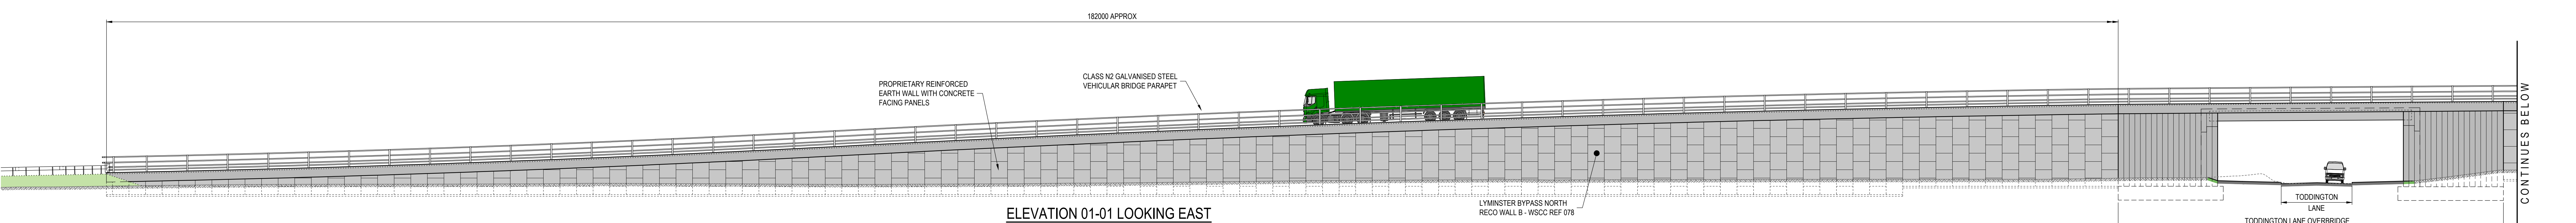


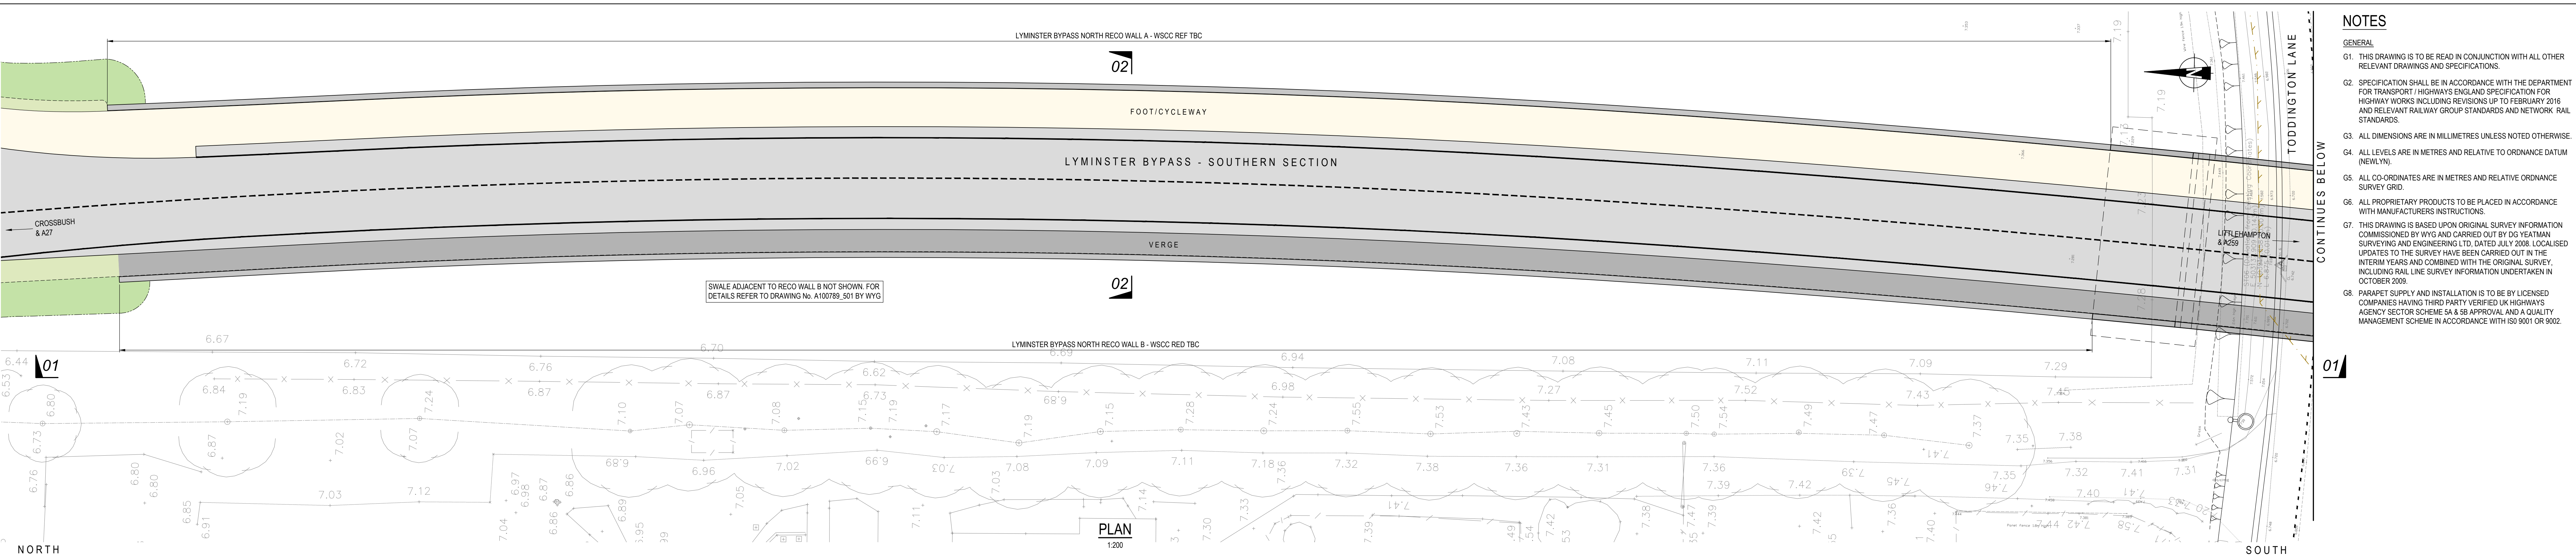

- NOTES**
- GENERAL
- G1. THIS DRAWING IS TO BE READ IN CONJUNCTION WITH ALL OTHER RELEVANT DRAWINGS AND SPECIFICATIONS.
- G2. SPECIFICATION SHALL BE IN ACCORDANCE WITH THE DEPARTMENT FOR TRANSPORT HIGHWAYS ENGLAND SPECIFICATION FOR HIGHWAY WORKS INCLUDING REVISIONS UP TO FEBRUARY 2016 AND RELEVANT RAILWAY GROUP STANDARDS AND NETWORK RAIL STANDARDS.
- G3. ALL DIMENSIONS ARE IN MILLIMETRES UNLESS NOTED OTHERWISE.
- G4. ALL LEVELS ARE IN METRES AND RELATIVE TO ORDNANCE DATUM (NEWLY).
- G5. ALL CO-ORDINATES ARE IN METRES AND RELATIVE ORDNANCE SURVEY GRID.
- G6. ALL PROPRIETARY PRODUCTS TO BE PLACED IN ACCORDANCE WITH MANUFACTURERS INSTRUCTIONS.
- G7. THIS DRAWING IS BASED UPON ORIGINAL SURVEY INFORMATION COMMISSIONED BY WYG AND CARRIED OUT BY DO YEATMAN SURVEYING AND ENGINEERING LTD, DATED JULY 2008. LOCALISED UPDATES TO THE SURVEY HAVE BEEN CARRIED OUT IN THE INTERIM YEARS AND COMBINED WITH THE ORIGINAL SURVEY, INCLUDING RAIL LINE SURVEY INFORMATION UNDERTAKEN IN OCTOBER 2009.
- G8. PARAPET SUPPLY AND INSTALLATION IS TO BE BY LICENSED COMPANIES HAVING THIRD PARTY VERIFIED UK HIGHWAYS AGENCY SECTOR SCHEME SA & SB APPROVAL AND A QUALITY MANAGEMENT SCHEME IN ACCORDANCE WITH ISO 9001 OR 9002.

P05	ALLOTMENT UNDERPASS REVIEWED TO INCORPORATE TAA COMMENTS	27.06.17	CRD	JAS	JWS
P04	TODDINGTON LANE & ALLOTMENT CULVERT LOCATIONS REVIEWED	10.05.17	AJA	JAS	JWS
P03	HORIZONTAL AND VERTICAL ALIGNMENTS REVIEWED	25.04.17	CRD	JAS	JWS
P02	ISSUED FOR A.I.P. - REVIEWED TO INCORPORATE TAA COMMENTS	02.09.16	GCP	JAS	JWS
P01	FIRST ISSUE	22.07.16	GCP	JAS	JWS
Mark	Revision	Date	Drawn	Chkd	Appd

SCALING NOTE: Do not scale from this drawing. If in doubt, ask.

UTILITIES NOTE: The position of any existing public or private sewers, utility services, plant or apparatus shown on this drawing is believed to be correct, but no warranty is given in this regard. Other such plant or apparatus may also be present but not shown. The Contractor is therefore advised to undertake his own investigation where the presence of any existing sewers, services, plant or apparatus may affect his operations.

Drawing Issue Status

INFORMATION

LYMINSTER BYPASS - SOUTH
NORTH LITTLEHAMPTON
RECO WALLS (WSSC REF: 6078 & 6079)
GENERAL ARRANGEMENT

Client

PERSIMMON

pba peterbrett

Date of 1st issue 19.07.2016
AS SHOWN

Designed AJMC
Checked JAS

Drawn GCP
Approved JWS

Revision

35944/3501/004

P05

www.peterbrett.com
Peter Brett Associates LLP
Tel: 0118 950 0761