


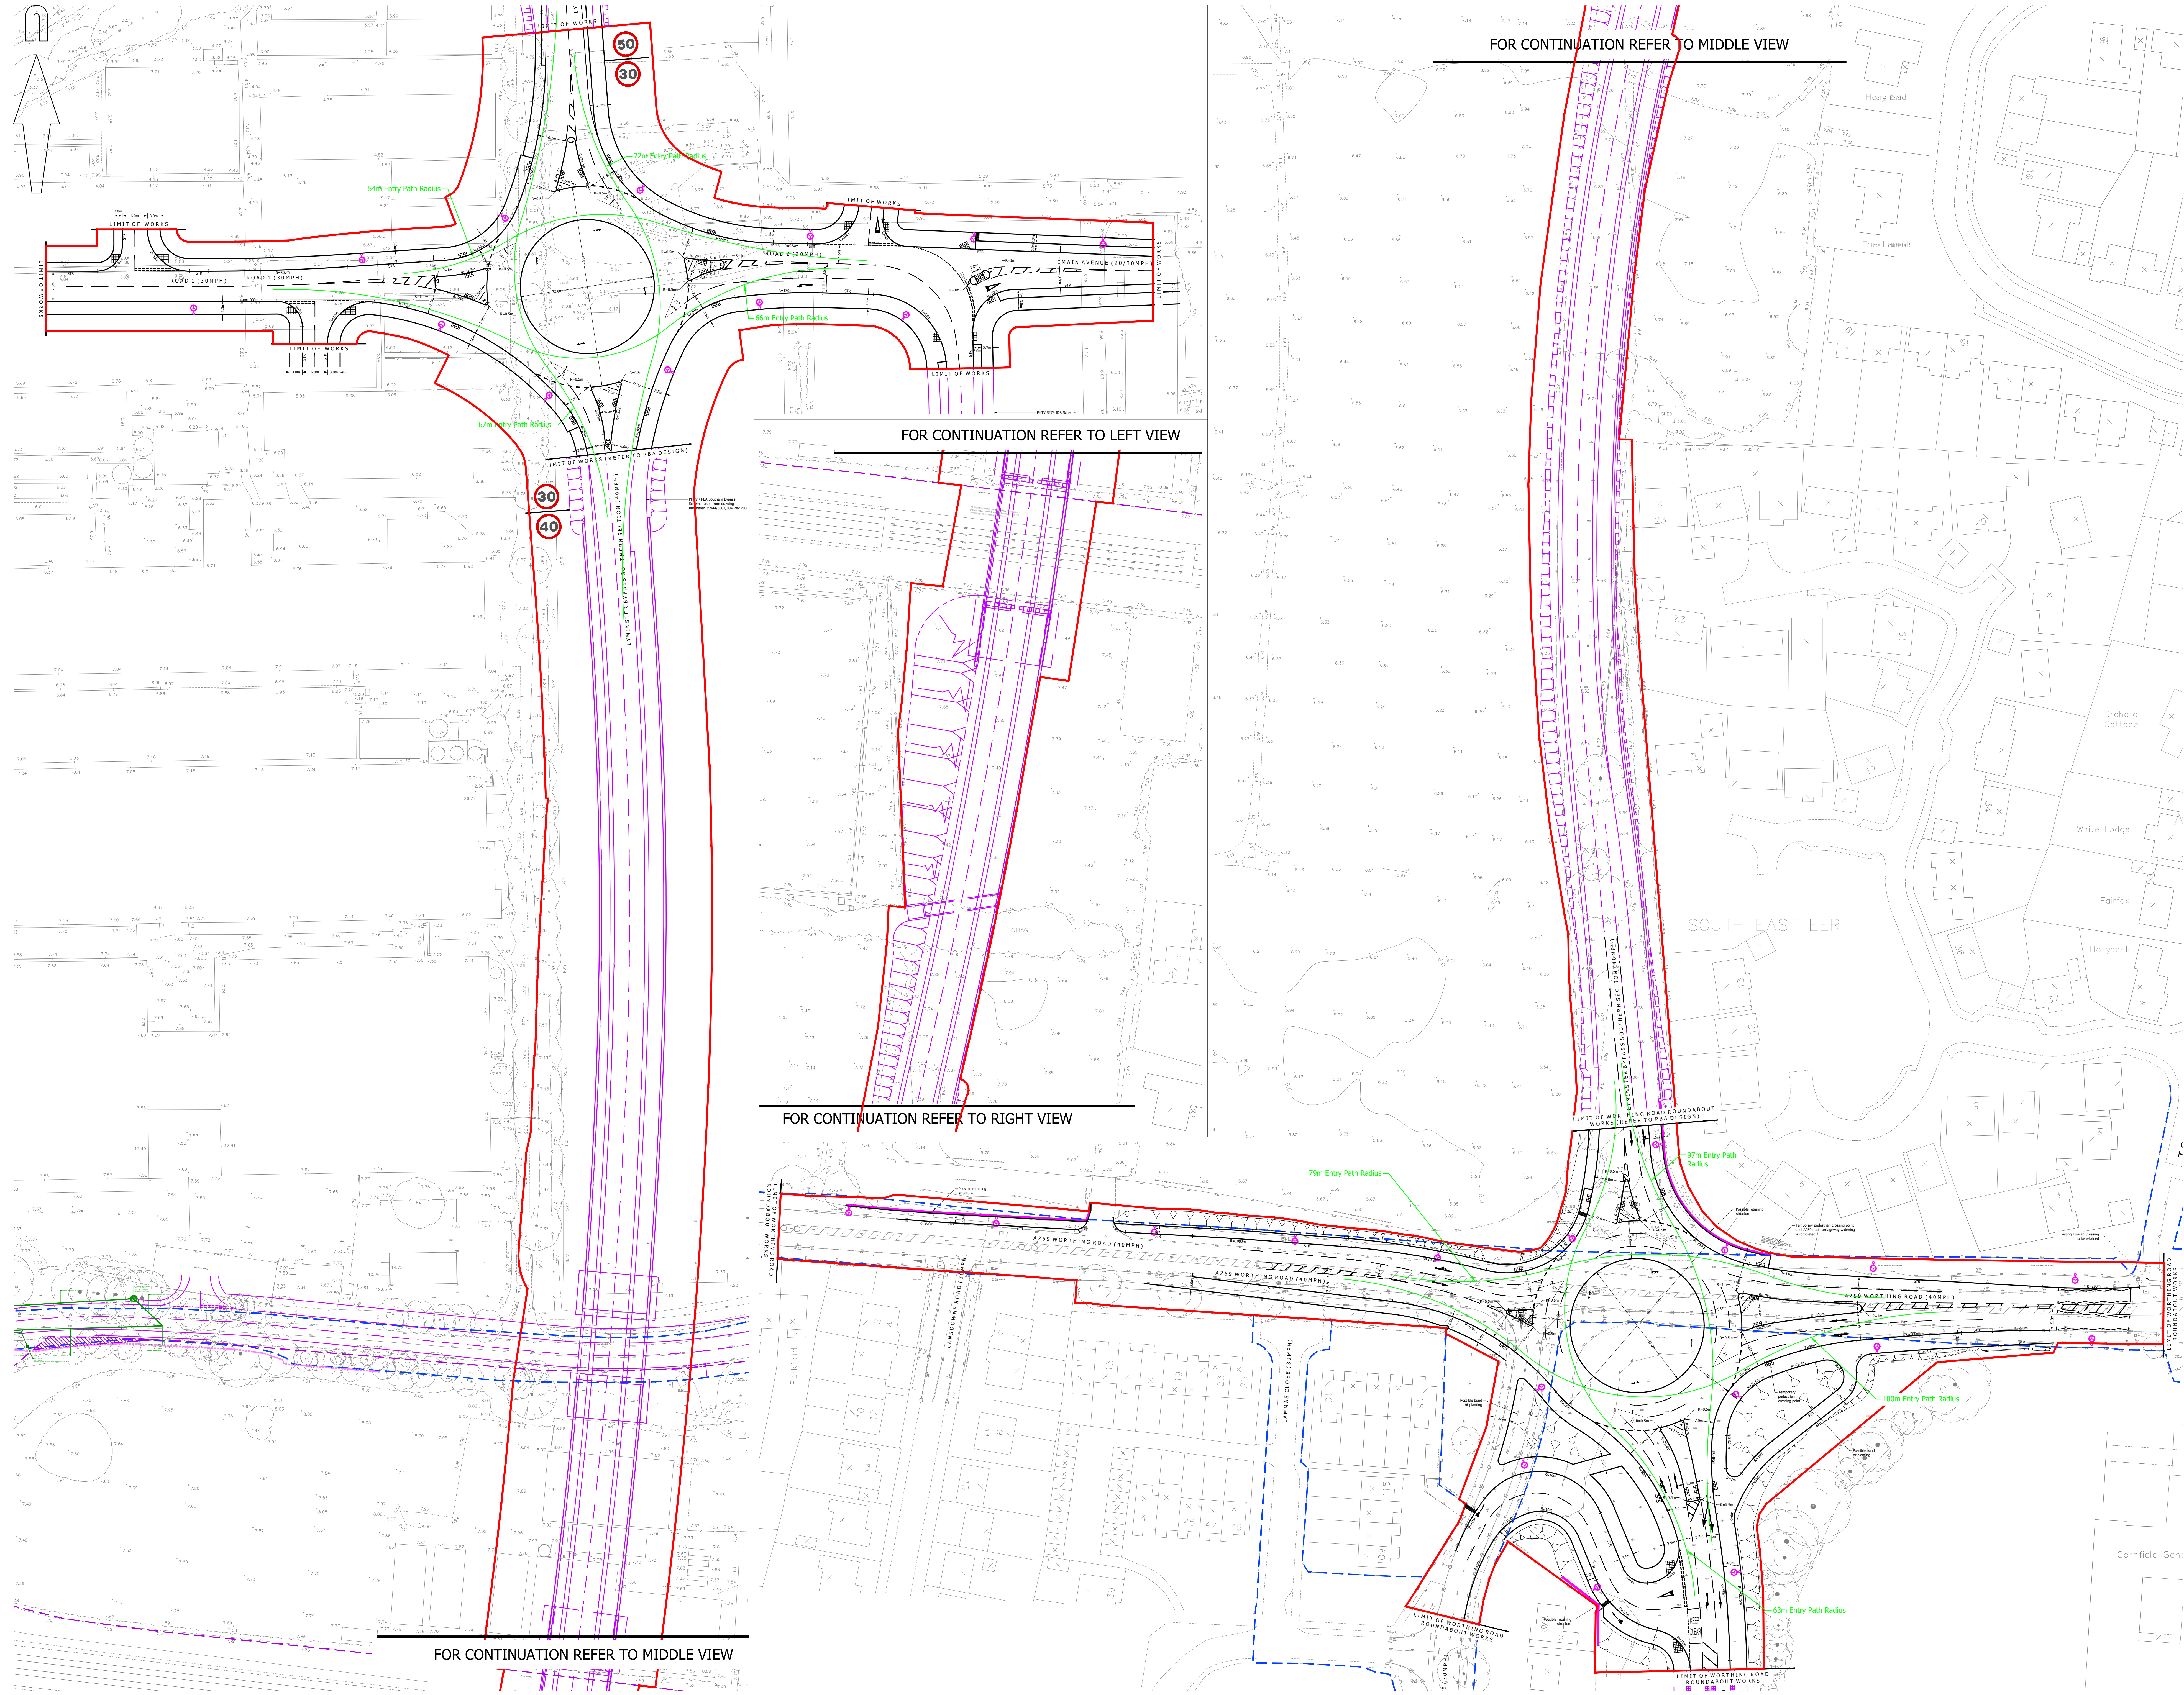

Notes.

1. Lyminster Bypass Southern Section taken from PBA drawing numbered 35944/2001/001 Ref F received 27/06/2017.

FOR INFORMATION
NOT FOR CONSTRUCTION

P1	Initial issue, (03/0)	AB	07/09/2017
rev.	amendment	checked	date

m3
mayer brown

Mayer Brown Limited
Lion House, Oriental Road, Worthing, Surrey GU22 8AR
Telephone 01483 750 508 Fax 01483 750 437
workingoffice@mayerbrown.co.uk www.mayerbrown.co.uk

client
PERSIMMON HOMES THAMES VALLEY

project
NORTH LITTLEHAMPTON
SOUTHERN BYPASS WORKS

scale 1:500 drawn by QJN checked by AB

date SEPTEMBER 2017 cad file MASTER PHASE 2.DWG

title
EXTENT OF LYMINSTER BYPASS SOUTHERN
SECTION WORKS

drawing number
MBSK170907-1

rev.
P1