


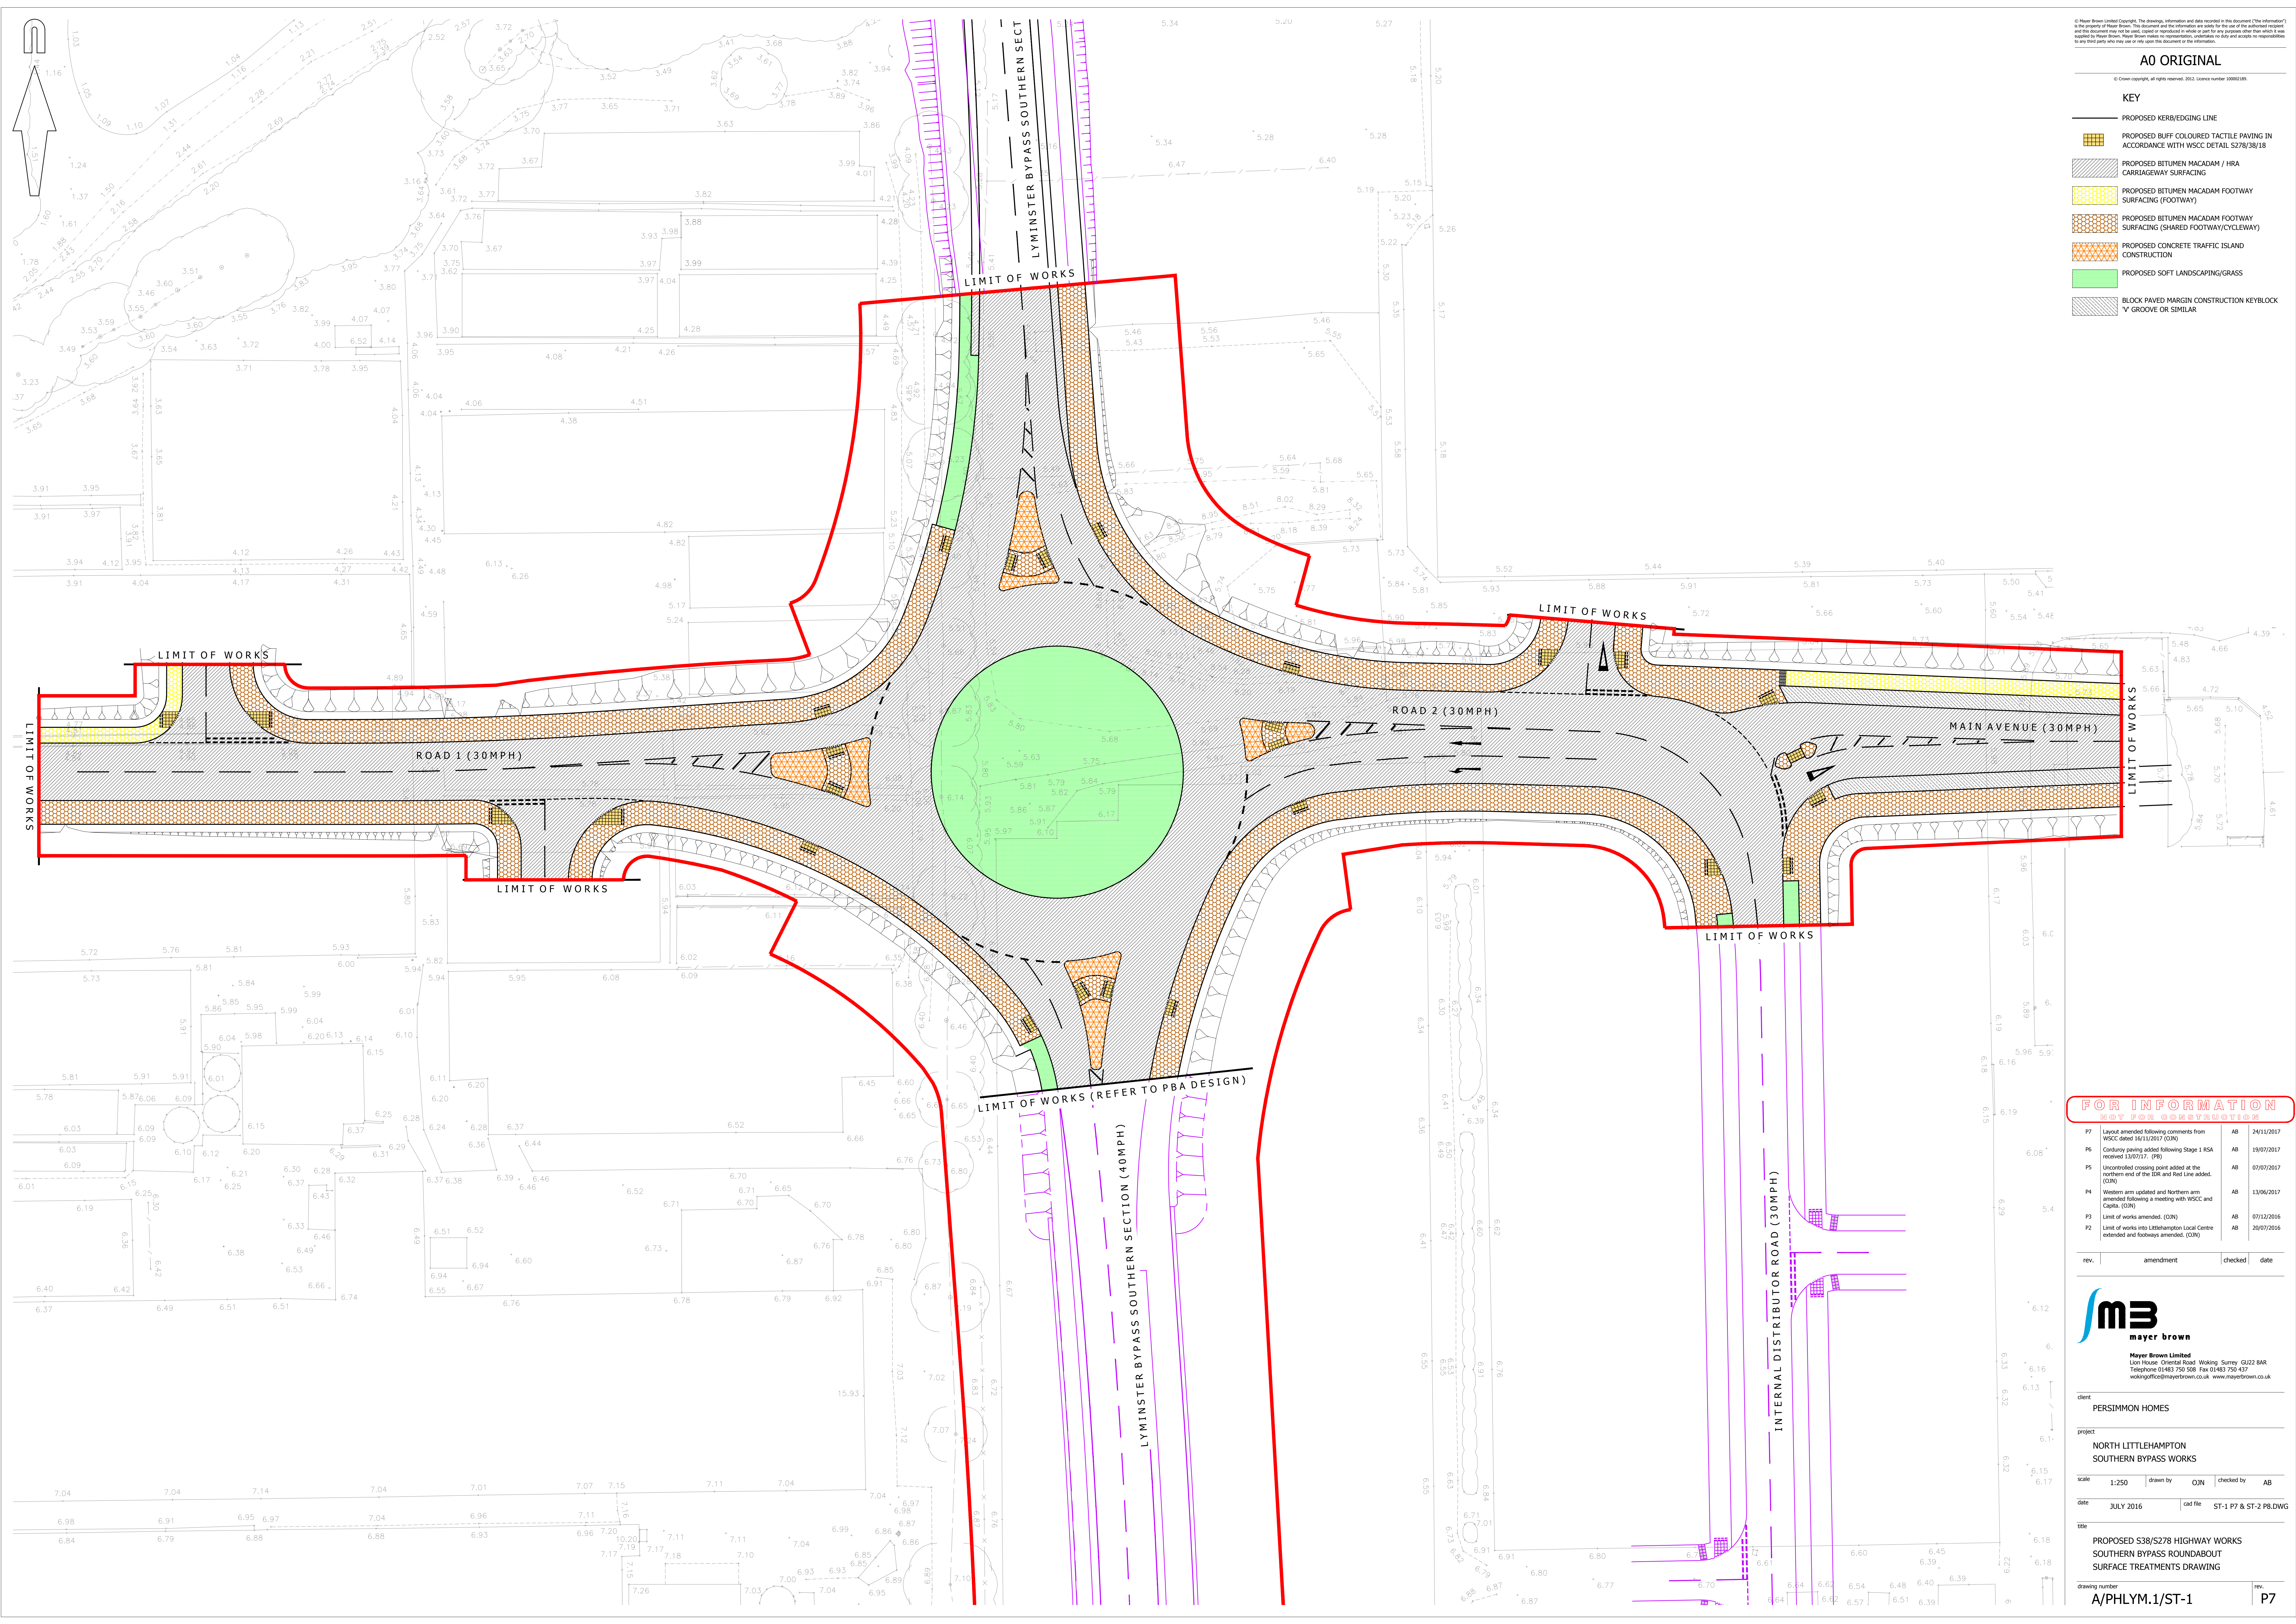

© Mayer Brown Limited Copyright. The drawings, information and data recorded in this document ("the information") is the property of Mayer Brown. This document and the information are made for the use of the addressee recipient and this document may not be used, copied or reproduced in whole or part for any purpose other than what it was supplied by Mayer Brown. Mayer Brown makes no representation, warranties or duty and accepts no responsibility for any third party who may use or rely upon the drawings or the information.

A0 ORIGINAL

KEY

- PROPOSED KERB/EDGING LINE
- PROPOSED BUFF COLOURED TACTILE PAVING IN ACCORDANCE WITH WSCC DETAIL S278/S818
- PROPOSED BITUMEN MACADAM / HRA CARRIAGEWAY SURFACING
- PROPOSED BITUMEN MACADAM FOOTWAY SURFACING (FOOTWAY)
- PROPOSED BITUMEN MACADAM FOOTWAY SURFACING (SHARED FOOTWAY/CYCLEWAY)
- PROPOSED CONCRETE TRAFFIC ISLAND CONSTRUCTION
- PROPOSED SOFT LANDSCAPING/GRASS
- BLOCK PAVED MARGIN CONSTRUCTION KEYBLOCK 'V' GROOVE OR SIMILAR

**FOR INFORMATION
NOT FOR CONSTRUCTION**

P7	Layout amended following comments from WSCC dated 16/12/2017 (OJN)	AB	24/11/2017
P6	Conduity saving added following Stage 1 RSA received 13/07/17. (PB)	AB	19/07/2017
P5	Uncontrolled crossing point added at the northern end of the L&R and Red Line added. (OJN)	AB	07/07/2017
P4	Western arm updated and Northern arm amended following a meeting with WSCC and Capita. (OJN)	AB	13/06/2017
P3	Limit of works amended. (OJN)	AB	07/12/2016
P2	Limit of works into Littlehampton Local Centre extended and footways amended. (OJN)	AB	26/07/2016

rev.	amendment	checked	date
------	-----------	---------	------

m3
mayer brown

Mayer Brown Limited
Leon House, Oriental Road, Woking, Surrey GU24 0AR
Telephone 01483 750 508 Fax 01483 750 437
wokingoffice@mayerbrown.co.uk www.mayerbrown.co.uk

client
PERSIMMON HOMES

project
**NORTH LITTLEHAMPTON
SOUTHERN BYPASS WORKS**

scale
1:250 drawn by **OJN** checked by **AB**

date
JULY 2016 cad file **ST-1 P7 & ST-2 PB.DWG**

title
**PROPOSED S38/S278 HIGHWAY WORKS
SOUTHERN BYPASS ROUNDABOUT
SURFACE TREATMENTS DRAWING**

drawing number
A/PHLYM.1/ST-1

rev.
P7