


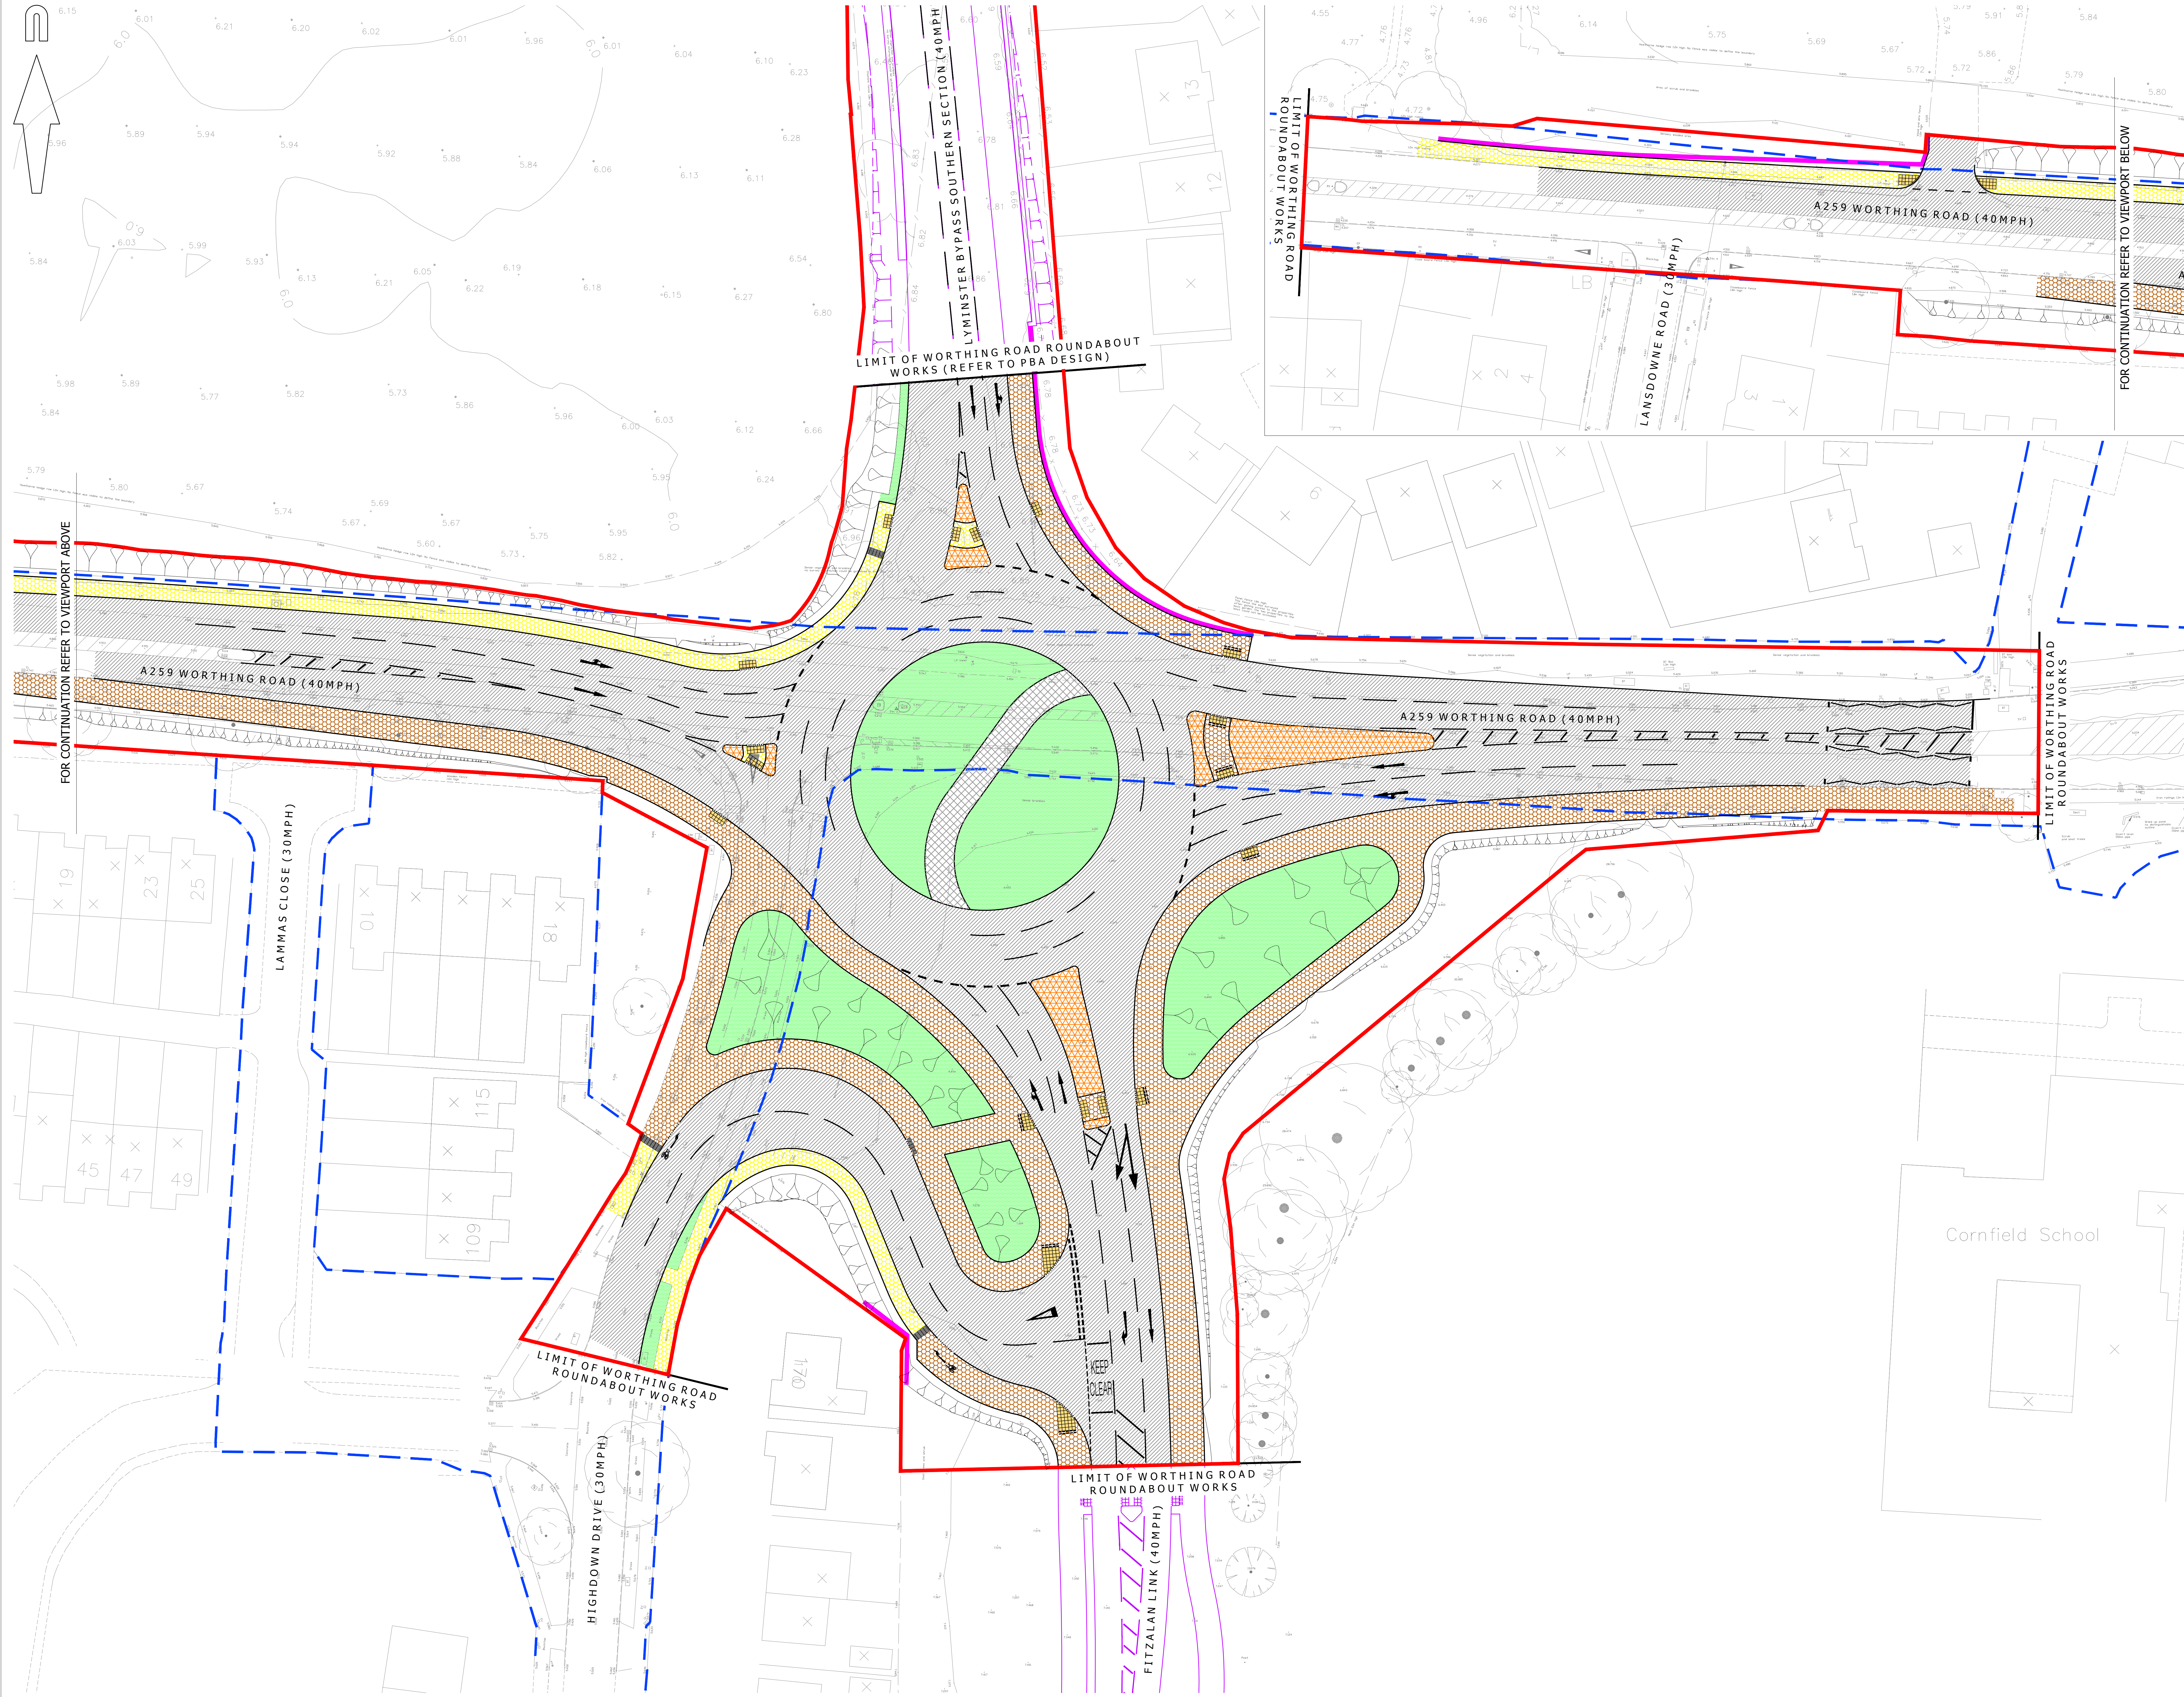

A0 ORIGINAL

© Crown copyright, all rights reserved. 2012. Licence number 100003380.

KEY

- PROPOSED KERB/EDGING LINE
- PROPOSED BUFF COLOURED TACTILE PAVING IN ACCORDANCE WITH WSCC DETAIL S278/38/18
- PROPOSED BITUMEN MACADAM / HRA CARRIAGEWAY SURFACING
- PROPOSED GRASSCRETE MAINTENANCE ACCESS ROUTE
- PROPOSED BITUMEN MACADAM FOOTWAY SURFACING (FOOTWAY)
- PROPOSED BITUMEN MACADAM FOOTWAY SURFACING (SHARED FOOTWAY/CYCLEWAY)
- PROPOSED CONCRETE TRAFFIC ISLAND CONSTRUCTION
- PROPOSED SOFT LANDSCAPING/GRASS
- EXISTING HIGHWAY BOUNDARY
- POSSIBLE RETAINING STRUCTURE

FOR INFORMATION NOT FOR CONSTRUCTION

P8	Layout amended following comments from WSCC dated 16/12/2017. (CIN)	AB	24/11/2017
P7	Destination arrows & corduroy paving added following Stage 1 RSK received 13/07/17. (P8)	AB	19/07/2017
P6	Red line added. (CIN)	AB	07/07/2017
P5	Roundabout updated following discussions with WSCC, be in with Fitzalan Link amended. (CIN)	AB	13/06/2017
P4	Footway amended. (CIN)	AB	07/12/2016
P3	Lymminster Bypass alignment updated, notes added and other minor amendments. (CIN)	AB	20/10/2016
P2	Footway / Cycleway amended. (CIN)	AB	20/07/2016

rev.	amendment	checked	date
------	-----------	---------	------

m3
mayer brown

Mayer Brown Limited
Lion House, Oriental Road, Woking, Surrey GU24 0AR
Telephone 01483 750 508 Fax 01483 750 437
wokingoffice@mayerbrown.co.uk www.mayerbrown.co.uk

client	PERSIMMON HOMES				
project	NORTH LITTLEHAMPTON SOUTHERN BYPASS WORKS				
scale	1:250	drawn by	PB	checked by	AB
date	JULY 2016	cad file	ST-1 P7 & ST-2 P8.DWG		
title	PROPOSED S278 HIGHWAY WORKS A259 WORTHING ROAD ROUNDABOUT SURFACE TREATMENTS DRAWING				
drawing number	A/PHLYM.1/ST-2				rev. P8