


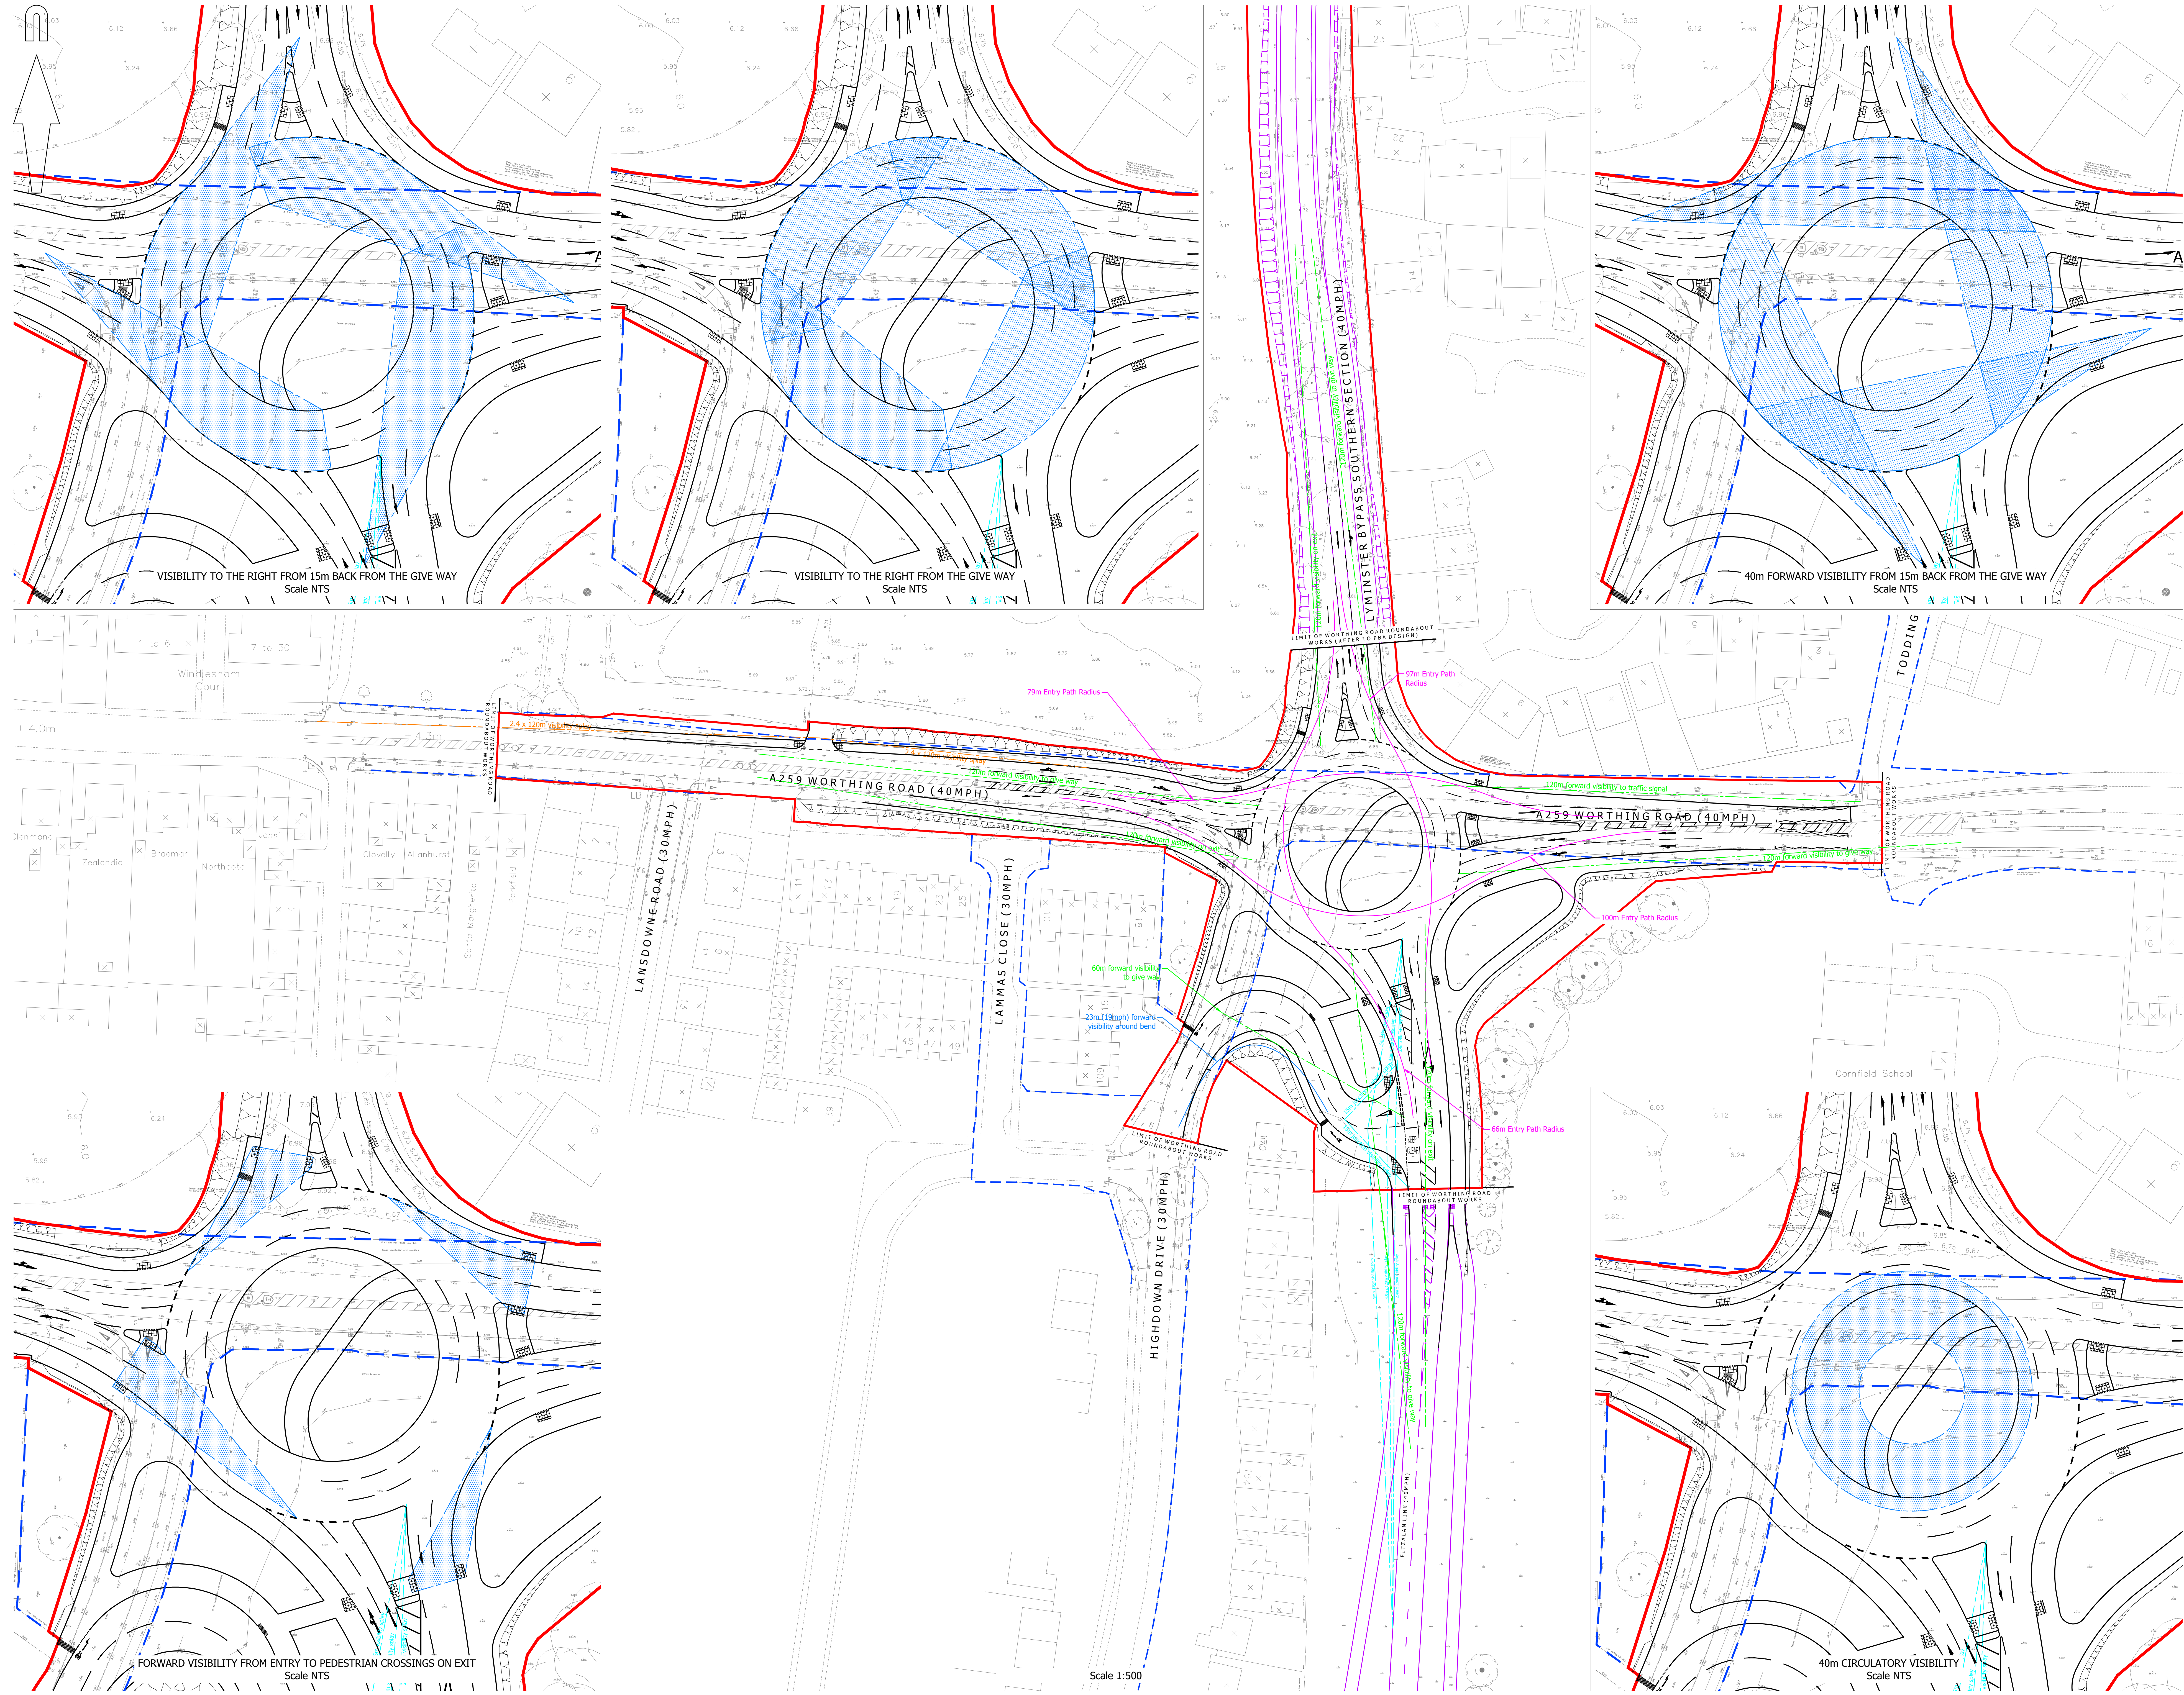

© Mayer Brown Limited Copyright. The drawings, information and data recorded in this document (The Information) is the property of Mayer Brown. This document and the information are made for the use of the addressee recipient and the document may not be used, copied or reproduced in whole or part for any purpose other than what it was supplied to Mayer Brown. Mayer Brown makes no representation, warranties or duty and accepts no responsibility for any third party who may rely on or use the document or the information.

A0 ORIGINAL

KEY

- EXISTING KERB LINE
- PROPOSED KERB/EDGING LINE
- PROPOSED DROPPED KERB
- EXISTING HIGHWAY BOUNDARY

P10	Exit lane markings added following Stage 1 RSA	AB	09/02/2018
P9	2nd Amendment dated Feb 2018. (CIN)	AB	31/01/2018
P8	Southern Arm amended following comments from WSCC dated 05/01/2018. (CIN)	AB	24/11/2017
P7	Layout amended following comments from WSCC dated 16/11/2017 (CIN)	AB	19/07/2017
P6	Destination arrows, chevron signing & corduroy paving added following Stage 1 RSA received 13/07/17. (PB)	AB	07/07/2017
P5	Visibility splay updated and Red Line added. (CIN)	AB	13/06/2017
P4	Roundabout amended following discussions with WSCC. (CIN)	AB	07/12/2016
P3	Footway amended. (CIN)	AB	20/10/2016
P2	Lymminster Bypass alignment updated, notes added and other minor amendments. (CIN)	AB	20/07/2016
P1	Footway / Cycleway amended. (CIN)	AB	

rev.	amendment	checked	date

FOR INFORMATION NOT FOR CONSTRUCTION

m3
mayer brown

Mayer Brown Limited
Lion House, Oriental Road, Woking, Surrey GU22 8AR
Telephone 01483 750 508 Fax 01483 750 437
wokingoffice@mayerbrown.co.uk www.mayerbrown.co.uk

client
PERSIMMON HOMES

project
NORTH LITTLEHAMPTON
SOUTHERN BYPASS WORKS

scale AS SHOWN @ A0 drawn by PB checked by AB

date JULY 2016 cad file MASTER PHASE 2.DWG

title
PROPOSED S278 HIGHWAY WORKS
A259 WORTHING ROAD ROUNDABOUT
VISIBILITY SPLAYS

drawing number
A/PHLYM.1/VIS-2

rev.
P10