


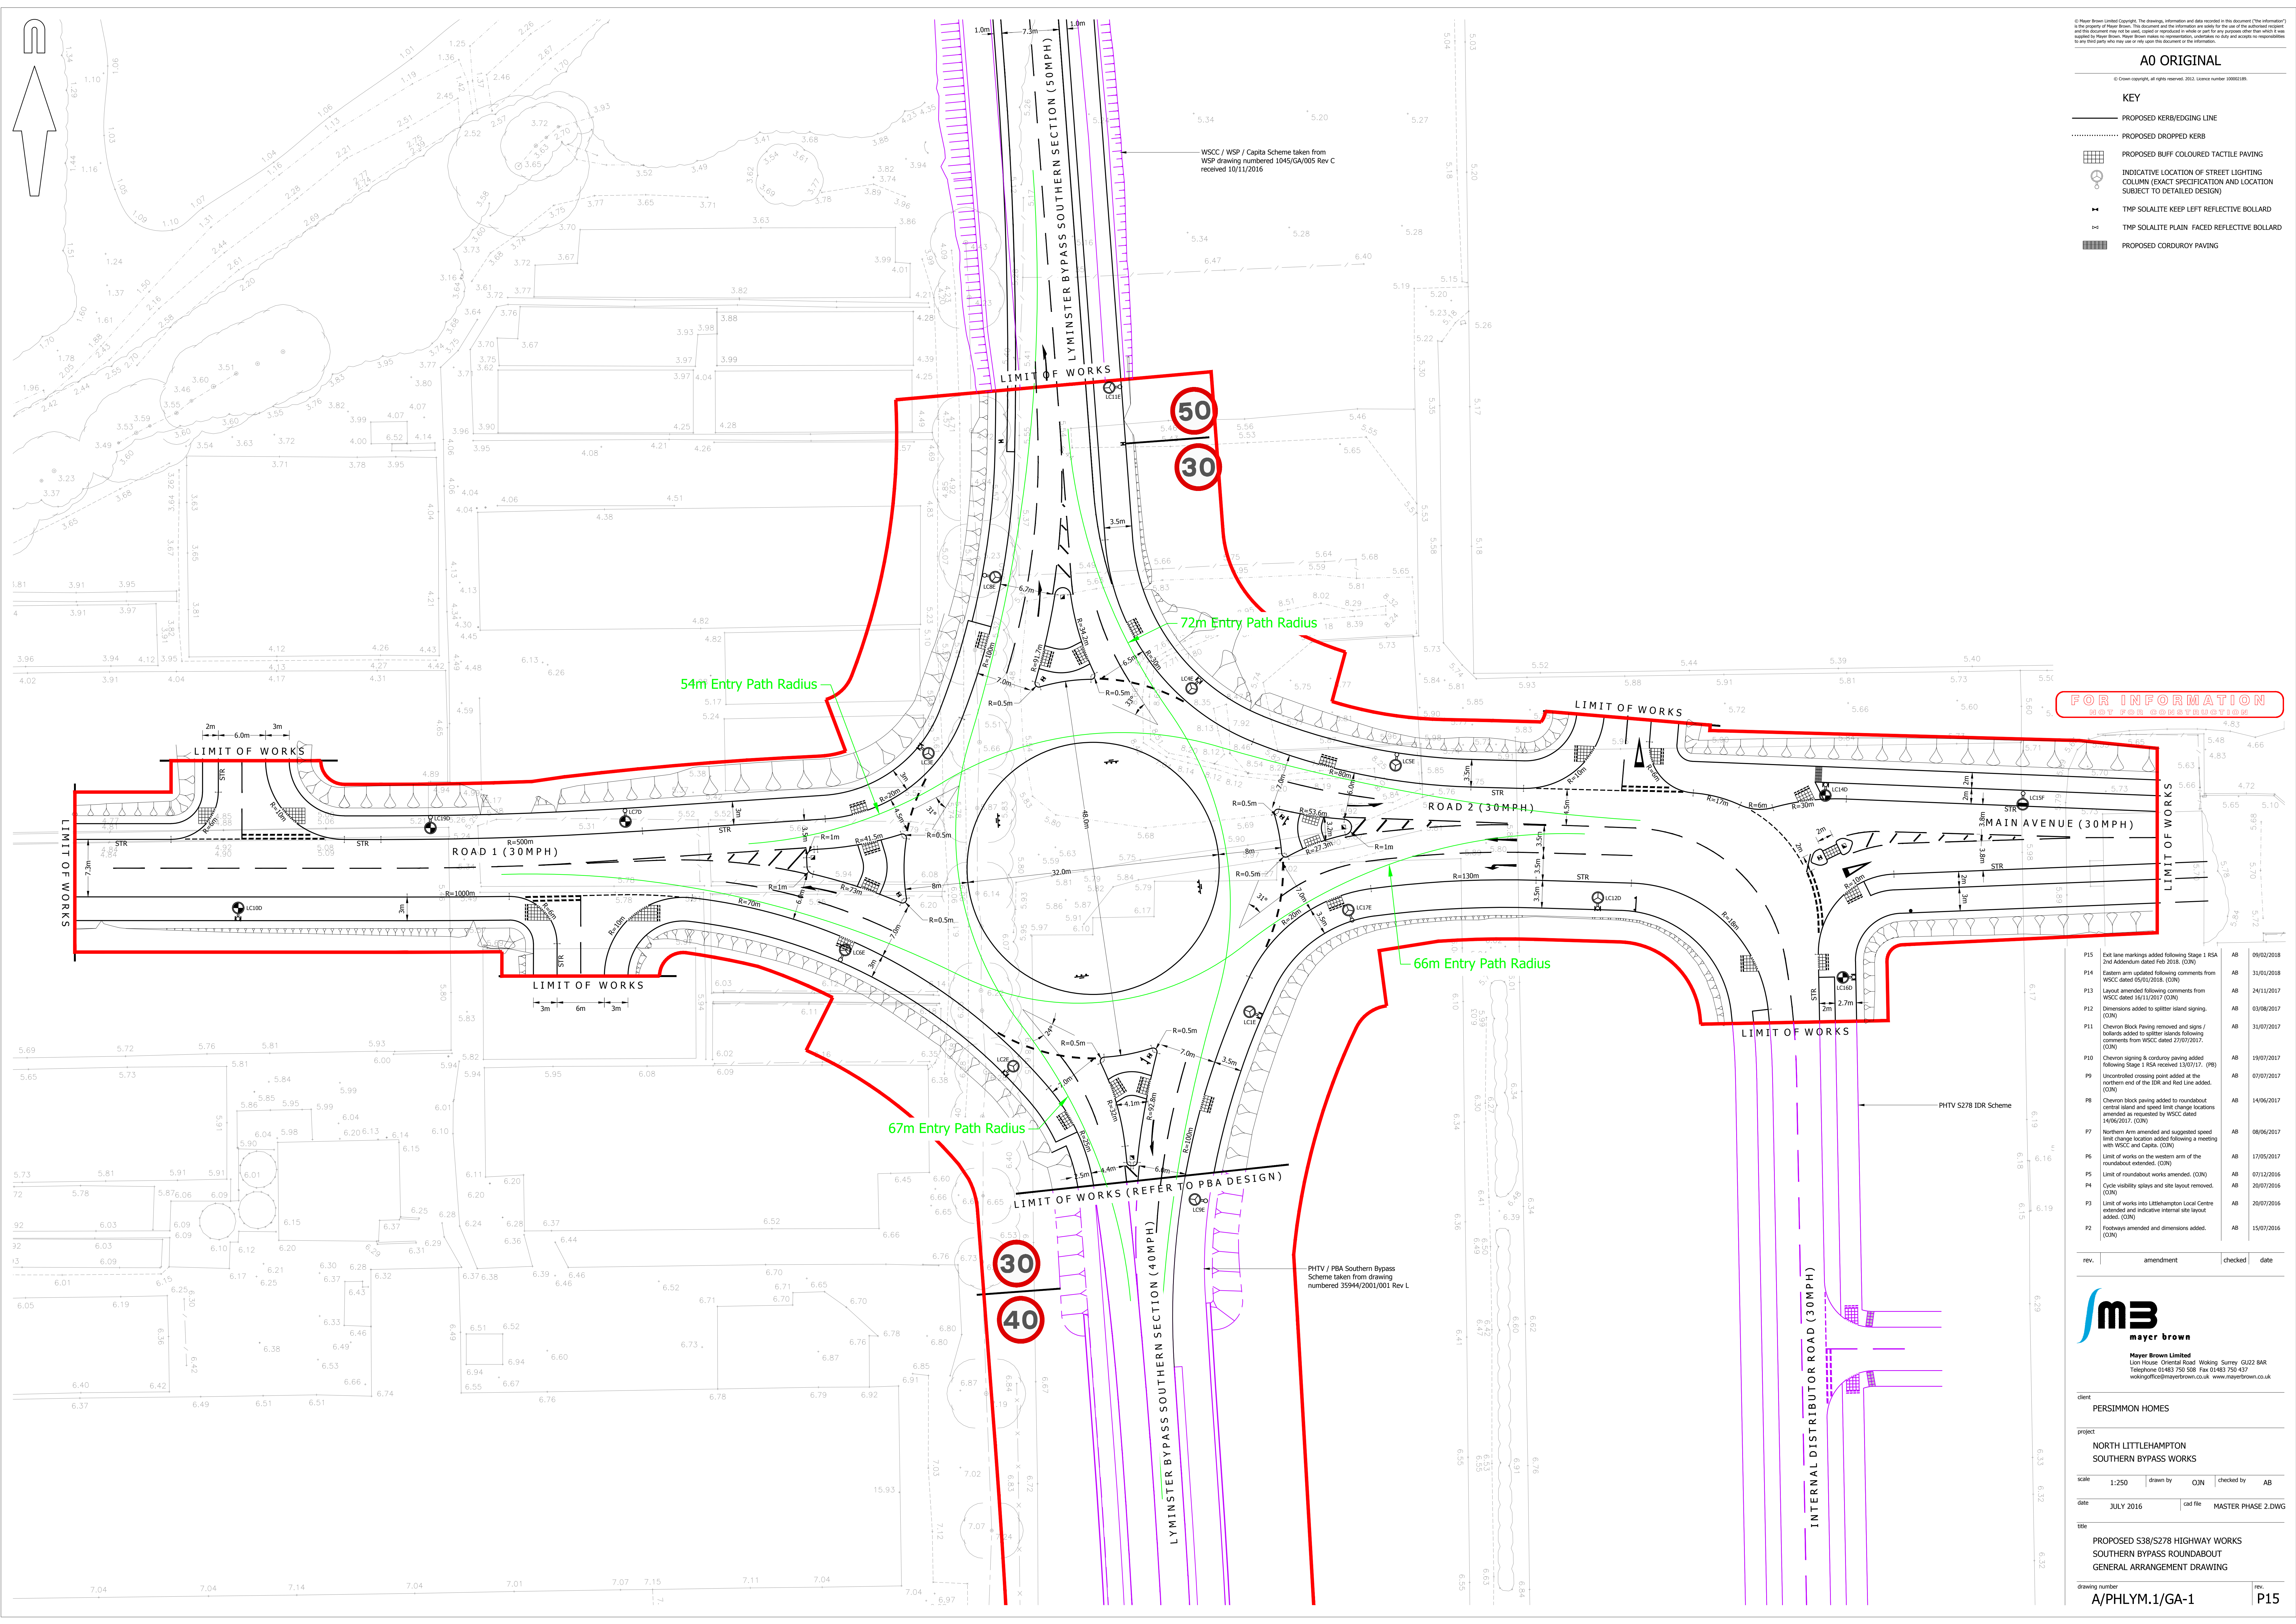

© Mayer Brown Limited Copyright. The drawings, information and data recorded in this document ("the information") is the property of Mayer Brown. This document and the information are made for the use of the addressee recipient and this document may not be used, copied or reproduced in whole or part for any purpose other than that which it was supplied by Mayer Brown. Mayer Brown makes no representation, warranties or accepts no responsibility for any third party who may use or rely upon the information.

A0 ORIGINAL

KEY

- PROPOSED KERB/EDGING LINE
- PROPOSED DROPPED KERB
- PROPOSED BUFF COLOURED TACTILE PAVING
- INDICATIVE LOCATION OF STREET LIGHTING COLUMN (EXACT SPECIFICATION AND LOCATION SUBJECT TO DETAILED DESIGN)
- TMP SOLALITE KEEP LEFT REFLECTIVE BOLLARD
- TMP SOLALITE PLAIN FACED REFLECTIVE BOLLARD
- PROPOSED CORDUROY PAVING

FOR INFORMATION NOT FOR CONSTRUCTION

P15	Exit lane markings added following Stage 1 RSA 2nd Addendum dated Feb 2018. (OJN)	AB	09/02/2018
P14	Eastern arm updated following comments from WSCC dated 05/01/2018. (OJN)	AB	31/01/2018
P13	Layout amended following comments from WSCC dated 16/11/2017 (OJN)	AB	24/11/2017
P12	Dimensions added to splitter island signing. (OJN)	AB	03/08/2017
P11	Chevron Black Paving removed and signs / bollards added to splitter islands following comments from WSCC dated 27/07/2017. (OJN)	AB	31/07/2017
P10	Chevron signing & corduroy paving added following Stage 1 RSA received 13/07/17. (PB)	AB	19/07/2017
P9	Uncontrolled crossing point added at the northern end of the IDR and Red Line added. (OJN)	AB	07/07/2017
P8	Chevron black paving added to roundabout central island and speed limit change locations amended as requested by WSCC dated 14/06/2017. (OJN)	AB	14/06/2017
P7	Northern Arm amended and suggested speed limit change location added following a meeting with WSCC and Capita. (OJN)	AB	08/06/2017
P6	Limit of works on the western arm of the roundabout extended. (OJN)	AB	17/05/2017
P5	Limit of roundabout works amended. (OJN)	AB	07/12/2016
P4	Cycle visibility splays and site layout removed. (OJN)	AB	20/07/2016
P3	Limit of works into Littlehampton Local Centre extended and indicative internal site layout added. (OJN)	AB	20/07/2016
P2	Footways amended and dimensions added. (OJN)	AB	15/07/2016

rev.	amendment	checked	date

m3 mayer brown

Mayer Brown Limited
 Lion House, Oriental Road, Woking, Surrey GU22 8AR
 Telephone 01483 750 588 Fax 01483 750 437
 wokingoffice@mayerbrown.co.uk www.mayerbrown.co.uk

client
 PERSIMMON HOMES

project
 NORTH LITTLEHAMPTON
 SOUTHERN BYPASS WORKS

scale 1:250 **drawn by** QJN **checked by** AB

date JULY 2016 **cad file** MASTER PHASE 2.DWG

title
 PROPOSED S38/S278 HIGHWAY WORKS
 SOUTHERN BYPASS ROUNDABOUT
 GENERAL ARRANGEMENT DRAWING

drawing number A/PHLYM.1/GA-1 **rev.** P15