


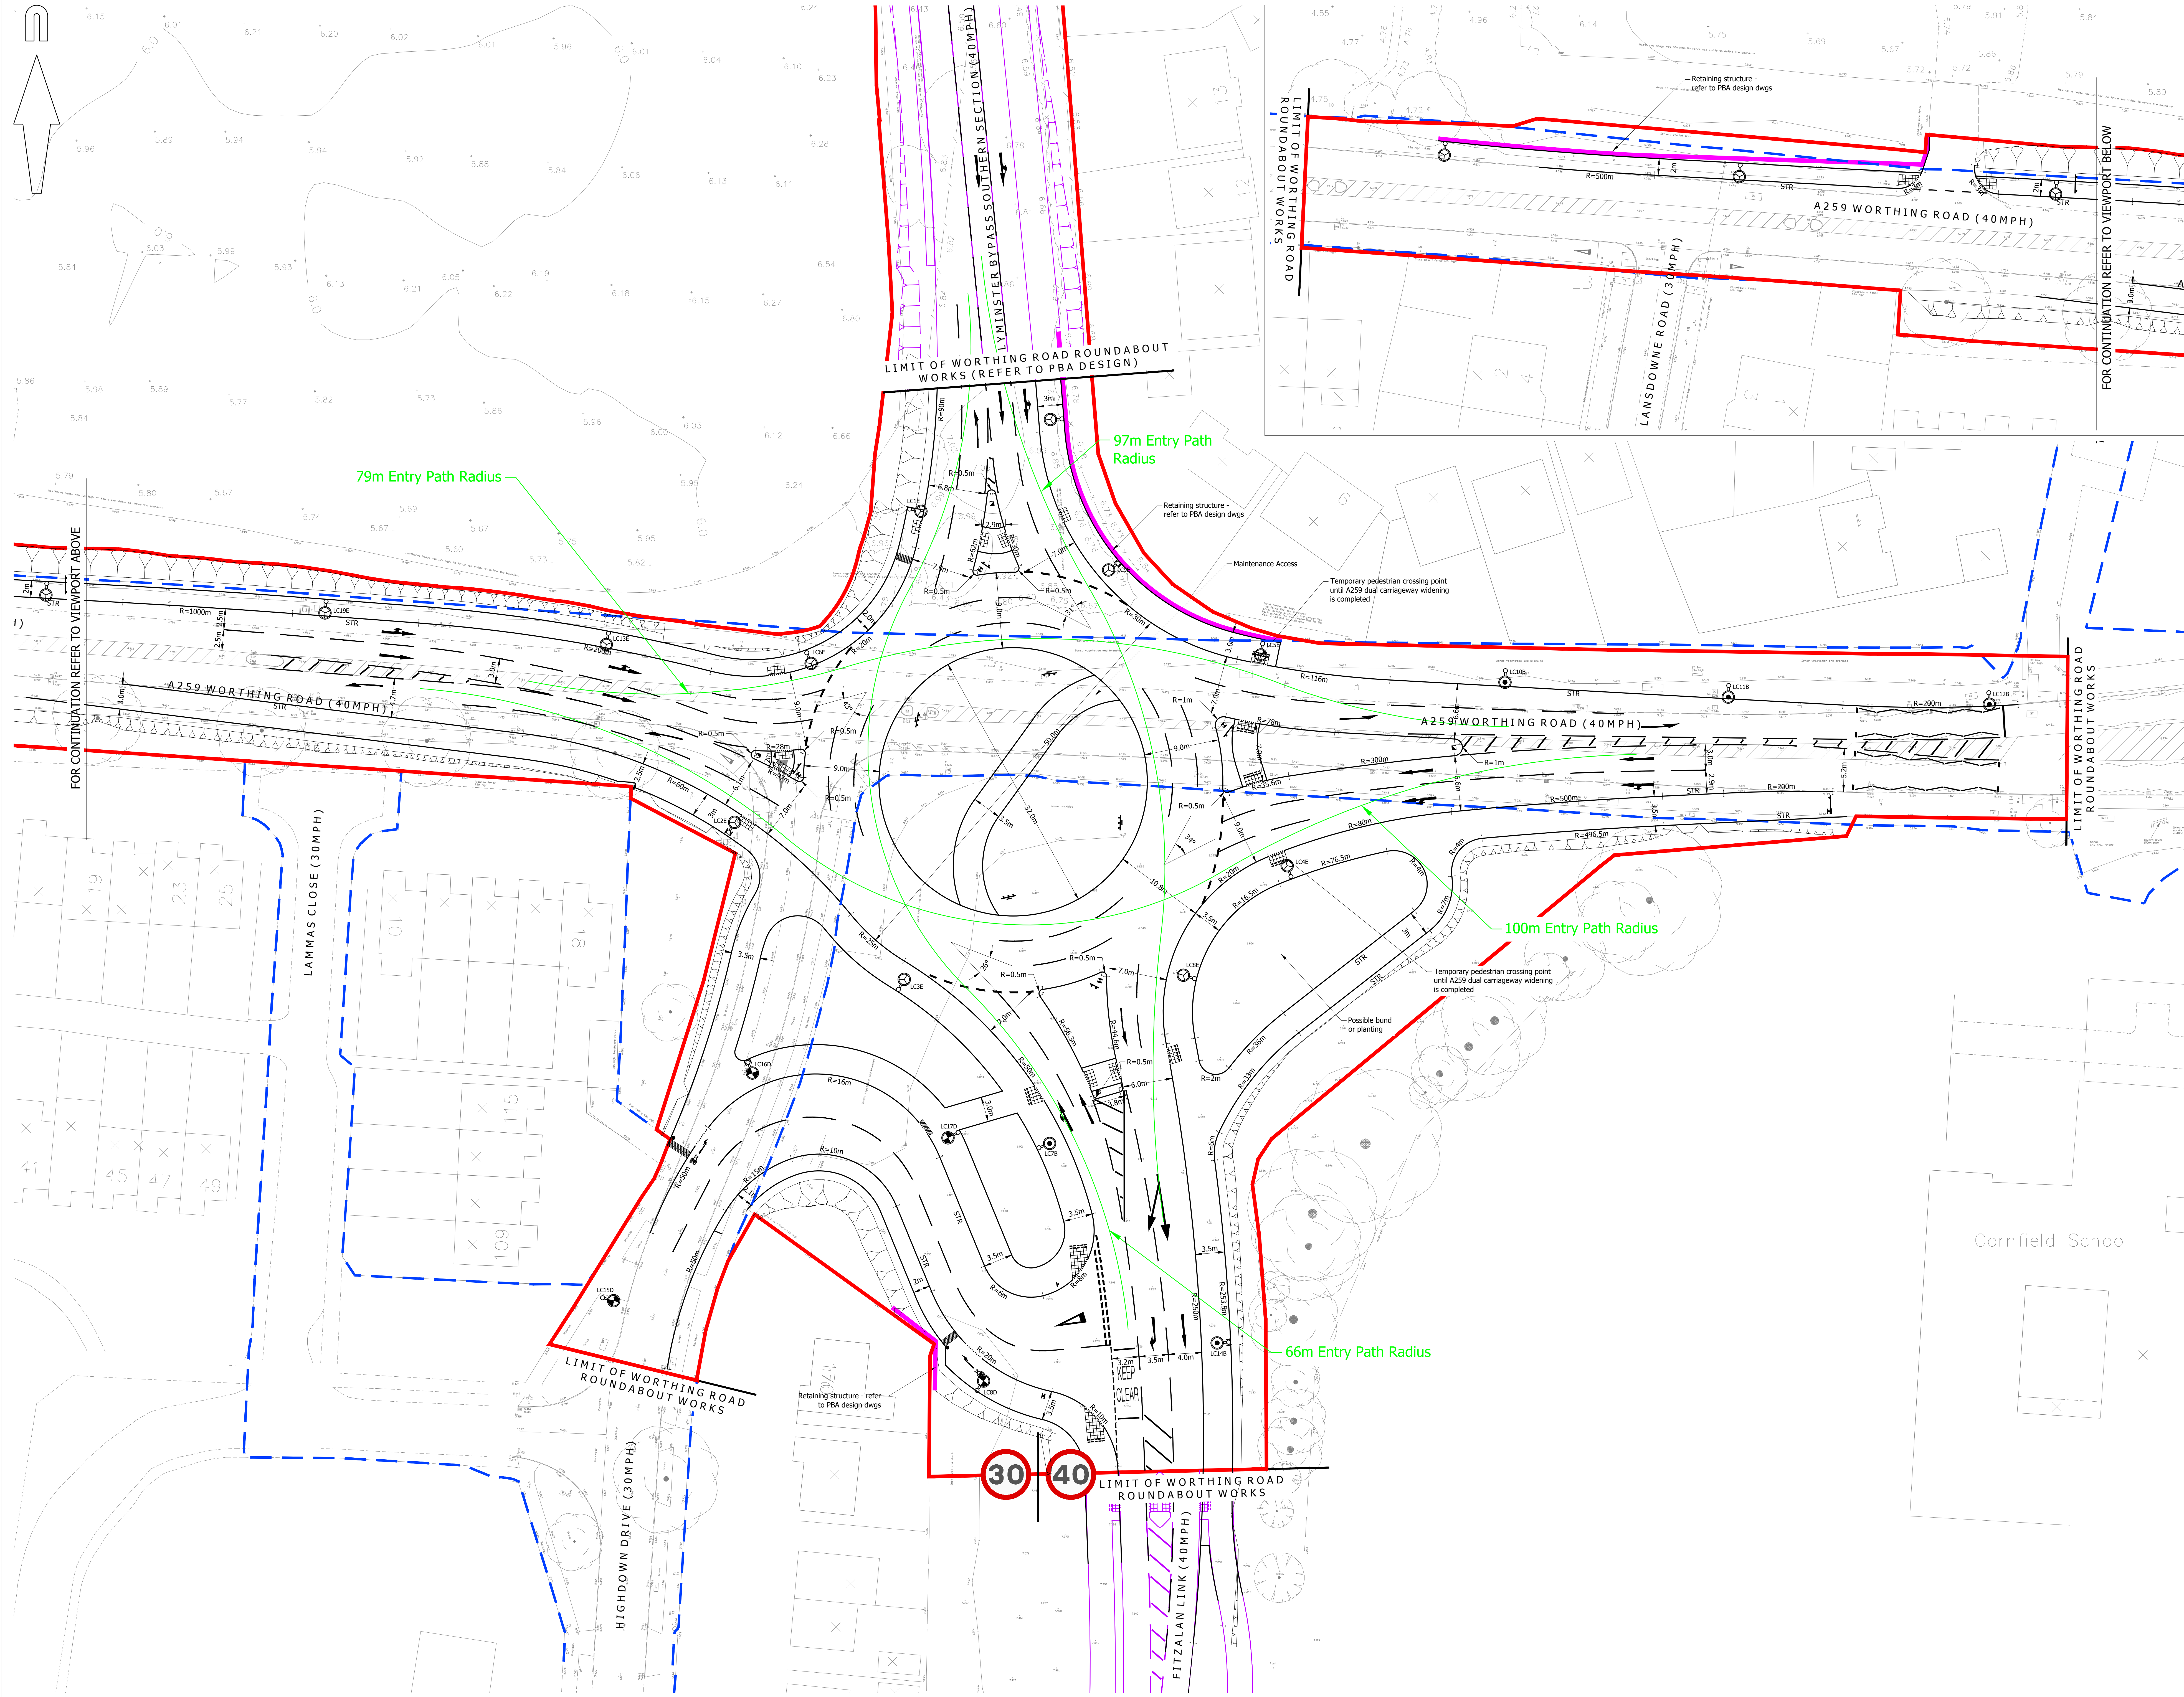

© Mayer Brown Limited Copyright. This drawing, information and data recorded in this document ("the information") is the property of Mayer Brown. This document and the information are made for the use of the addressee recipient and this document may not be used, copied or reproduced in whole or part for any purpose other than what is made supplied by Mayer Brown. Mayer Brown makes no representation, warranties or duty and accepts no responsibility for any third party who may rely upon the information or the information.

A0 ORIGINAL

© Crown copyright, all rights reserved. 2012. Licence number 300003380.

KEY

PROPOSED KERB/EDGING LINE

PROPOSED DROPPED KERB

PROPOSED BUFF COLOURED TACTILE PAVING

INDICATIVE LOCATION OF STREET LIGHTING COLUMN (EXACT SPECIFICATION AND LOCATION SUBJECT TO DETAILED DESIGN)

TMP SOLALITE KEEP LEFT REFLECTIVE BOLLARD

TMP SOLALITE PLAIN FACED REFLECTIVE BOLLARD

PROPOSED CORDUROY PAVING

EXISTING HIGHWAY BOUNDARY

POSSIBLE RETAINING STRUCTURE

FOR INFORMATION
NOT FOR CONSTRUCTION

P14	Exit lane markings added following Stage 1 RSA 2nd Addendum dated Feb 2018. (CIN)	AB	09/02/2018
P13	Southern Arm amended following comments from WSCC dated 05/01/2018. (CIN)	AB	31/01/2018
P12	Layout amended following comments from WSCC dated 16/11/2017 (CIN)	AB	24/11/2017
P11	Dimensions added to splitter island signing. (CIN)	AB	03/08/2017
P10	Chevron Block Paving removed and signs / bollards added to splitter islands following comments from WSCC dated 27/07/2017. (CIN)	AB	31/07/2017
P9	Destination arrows, chevron signing & corduroy paving added following Stage 1 RSA received 13/07/17. (R)	AB	19/07/2017
P8	Red Line added. (CIN)	AB	07/07/2017
P7	Entry path radius added and tie in with Fitzalan Link amended. (CIN)	AB	13/06/2017
P6	Fitzalan link speed limit amended. (CIN)	AB	27/04/2017
P5	Roundabout splitter islands on the northern, eastern and southern arms amended as requested by WSCC and to tie into the WSCC/WSP road widening scheme. (CIN)	AB	20/04/2017
P4	Footway amended. (CIN)	AB	07/12/2016
P3	Lyminster Bypass alignment updated, notes added and other minor amendments. (CIN)	AB	20/10/2016
P2	Footway / Cycleway updated. (CIN)	AB	20/07/2016

rev.	amendment	checked	date
------	-----------	---------	------

m3

mayer brown

Mayer Brown Limited
Lion House, Oriental Road, Woking, Surrey GU24 8AR
Telephone 01483 750 508 Fax 01483 750 437
wokingoffice@mayerbrown.co.uk www.mayerbrown.co.uk

client
PERSIMMON HOMES

project
NORTH LITTLEHAMPTON
SOUTHERN BYPASS WORKS

scale
1:250

drawn by
PB

checked by
AB

date
JULY 2016

cad file
MASTER PHASE 2.DWG

title
PROPOSED S278 HIGHWAY WORKS
A259 WORTHING ROAD ROUNDABOUT
GENERAL ARRANGEMENT DRAWING

drawing number
A/PHLYM.1/GA-2

rev.
P14