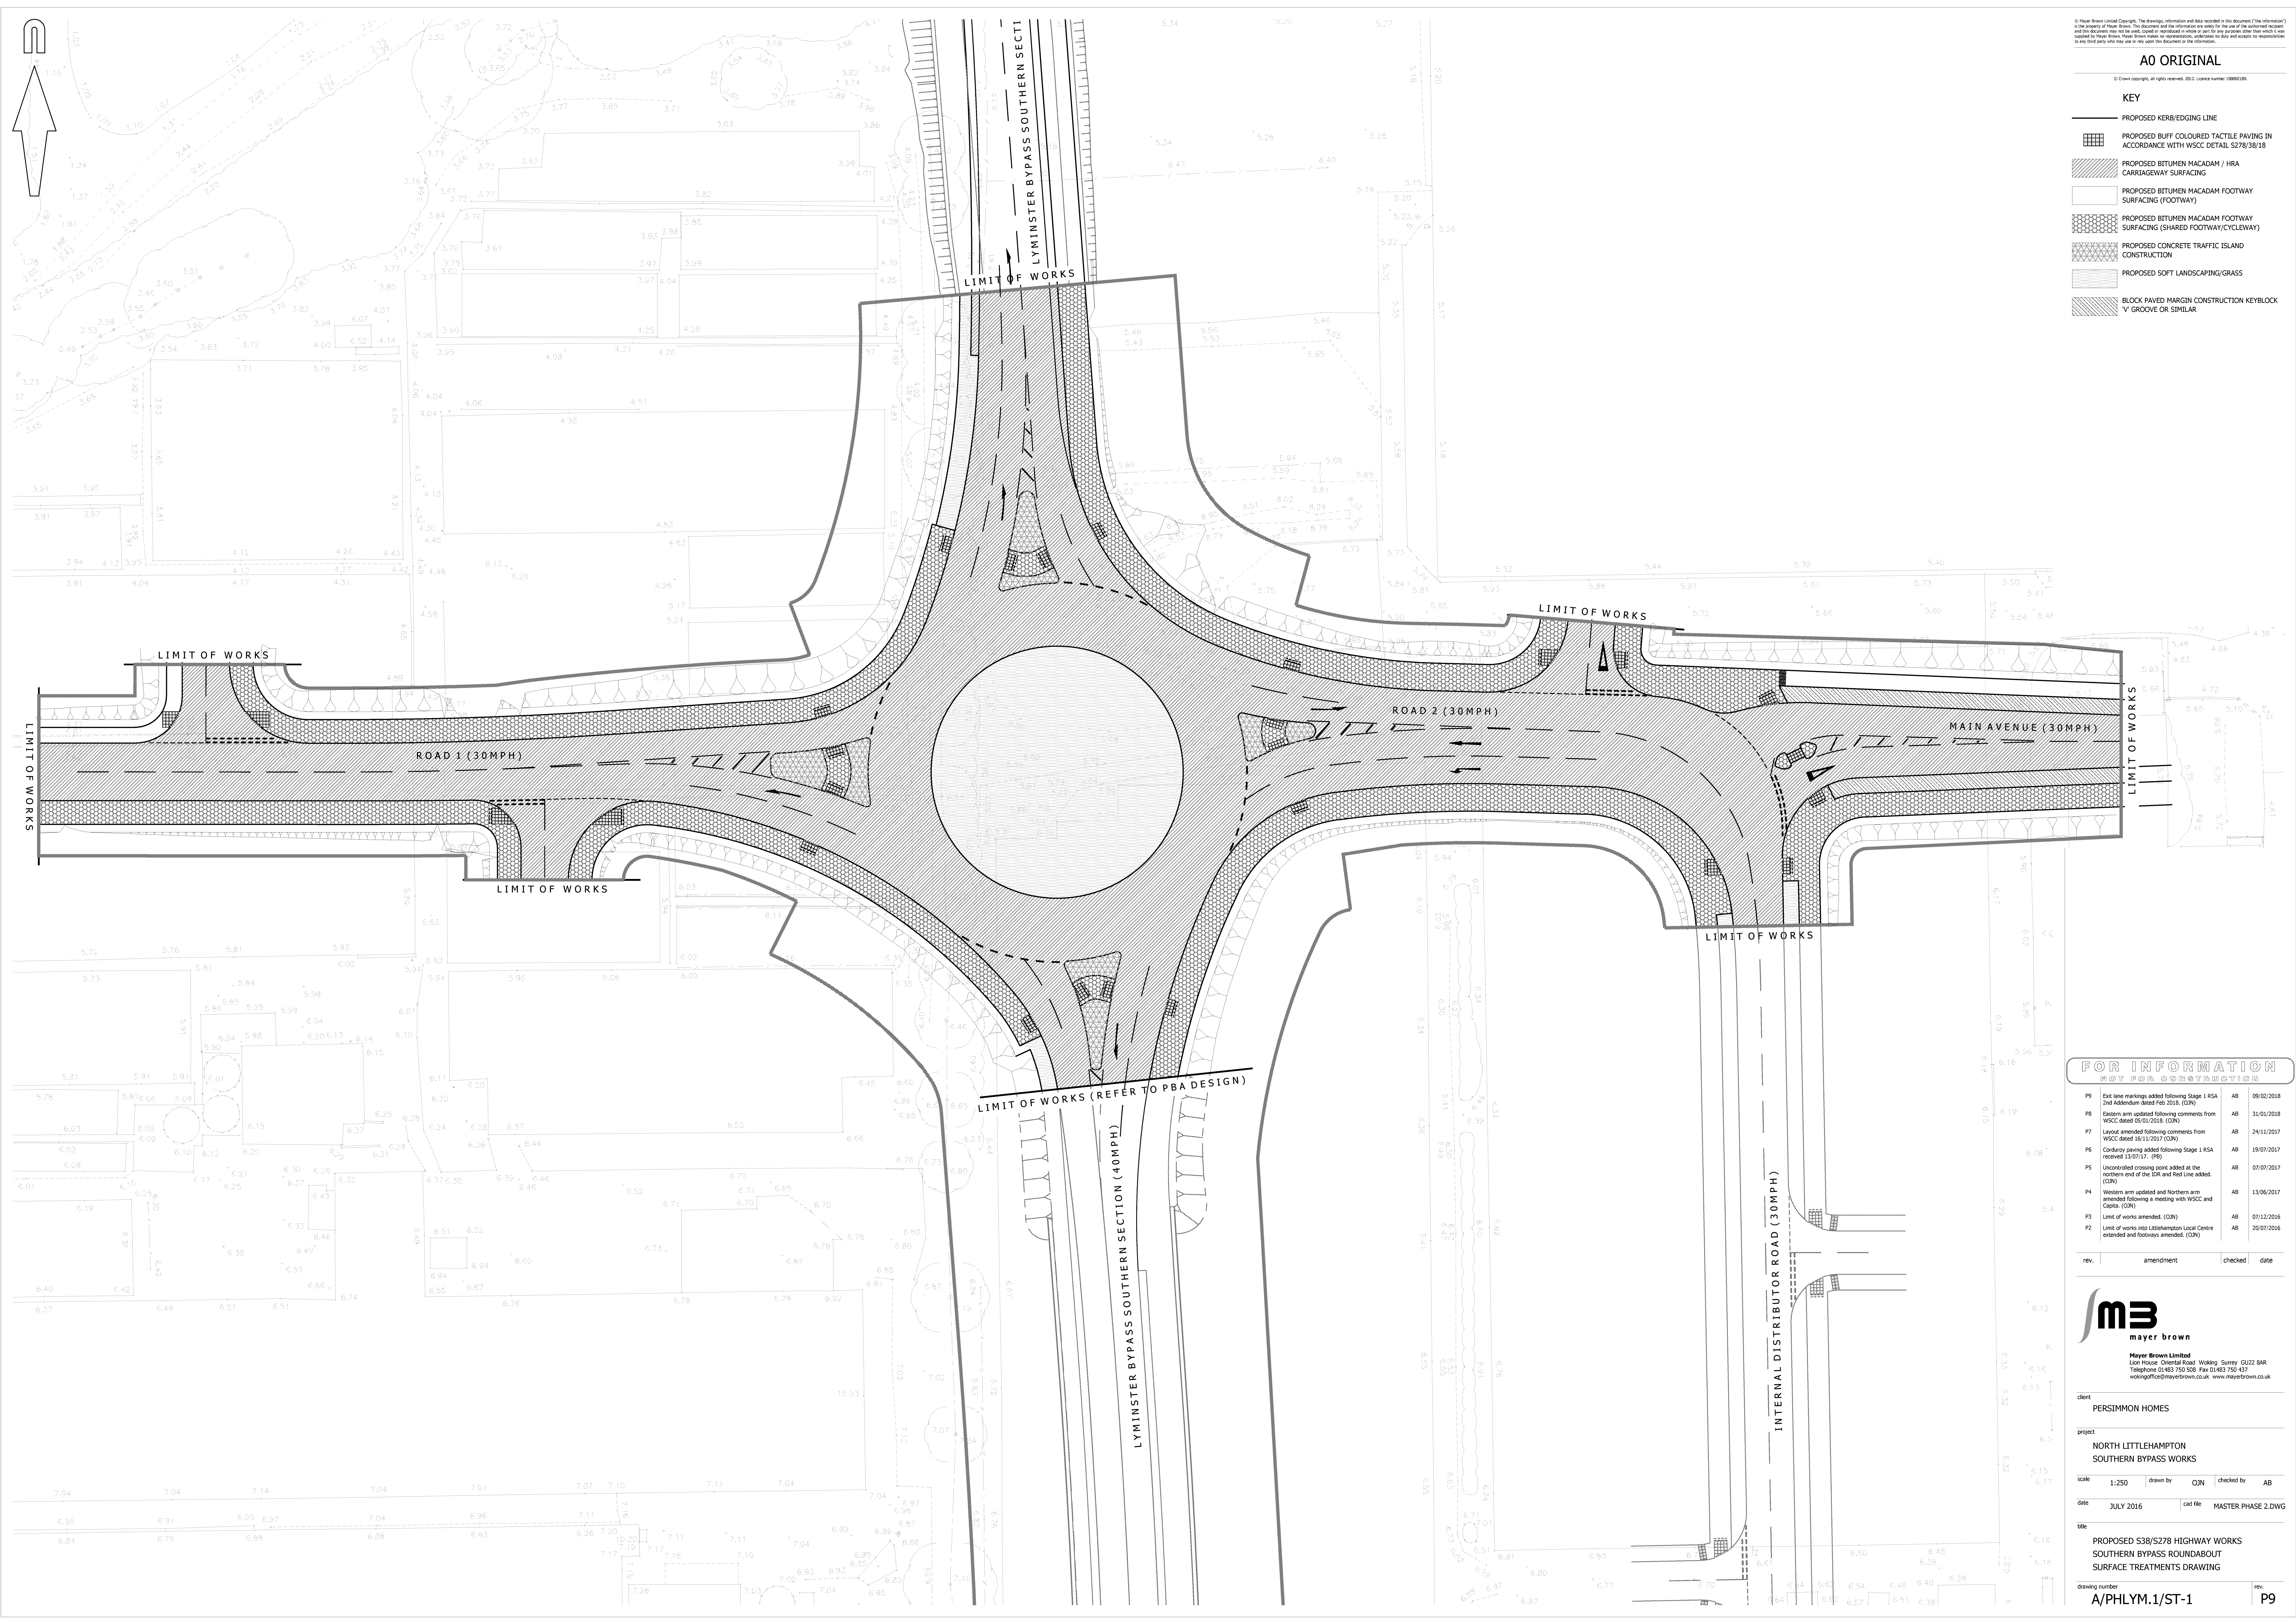


© Mayer Brown Limited Copyright. The drawings, information and data recorded in this document (The Information) is the property of Mayer Brown. This document and the information are made for the use of the authorized recipient and the document may not be copied, copied or reproduced in whole or part for any purpose other than the work it was supplied for. Mayer Brown makes no representation, warranties or liability and accepts no responsibility for any third party who may rely on the use of the drawings or the information.

A0 ORIGINAL

© Crown copyright, all rights reserved. 2013. Licence number 100003493.

KEY

- PROPOSED KERB/EDGING LINE
- PROPOSED BUILT COLOURED TACTILE PAVING IN ACCORDANCE WITH WSSC DETAIL S278/38/18
- PROPOSED BITUMEN MACADAM / HRA CARRIAGEWAY SURFACING
- PROPOSED BITUMEN MACADAM FOOTWAY SURFACING (FOOTWAY)
- PROPOSED BITUMEN MACADAM FOOTWAY SURFACING (SHARED FOOTWAY/CYCLEWAY)
- PROPOSED CONCRETE TRAFFIC ISLAND CONSTRUCTION
- PROPOSED SOFT LANDSCAPING/GRASS
- BLOCK PAVED MARGIN CONSTRUCTION KEYBLOCK 'V' GROOVE OR SIMILAR

FOR INFORMATION
NOT FOR CONSTRUCTION

P9	Exit lane markings added following Stage 1 RSA 2nd Addendum dated Feb 2018. (CJN)	AB	09/02/2018
P8	Eastern arm updated following comments from WSSC dated 05/01/2018. (CJN)	AB	31/01/2018
P7	Layout amended following comments from WSSC dated 16/11/2017 (CJN)	AB	24/11/2017
P6	Conduity saving added following Stage 1 RSA received 13/07/17. (PB)	AB	19/07/2017
P5	Uncontrolled crossing point added at the northern end of the L&R and Road Line added. (CJN)	AB	07/07/2017
P4	Western arm updated and Northern arm amended following a meeting with WSSC and Capita. (CJN)	AB	13/06/2017
P3	Limit of works amended. (CJN)	AB	07/12/2016
P2	Limit of works into Littlehampton Local Centre extended and Footways amended. (CJN)	AB	20/07/2016

rev.	amendment	checked	date

mayer brown

Mayer Brown Limited
One House, Oriental Road, Woking, Surrey GU24 0AR
Telephone 01483 750 558 Fax 01483 750 437
wokingoffice@mayerbrown.co.uk www.mayerbrown.co.uk

client
PERSIMMON HOMES

project
**NORTH LITTLEHAMPTON
SOUTHERN BYPASS WORKS**

scale
1:250 drawn by **CJN** checked by **AB**

date
JULY 2016 cad file **MASTER PHASE 2.DWG**

title
**PROPOSED S38/S278 HIGHWAY WORKS
SOUTHERN BYPASS ROUNDABOUT
SURFACE TREATMENTS DRAWING**

drawing number
A/PHLYM.1/ST-1

rev.
P9