


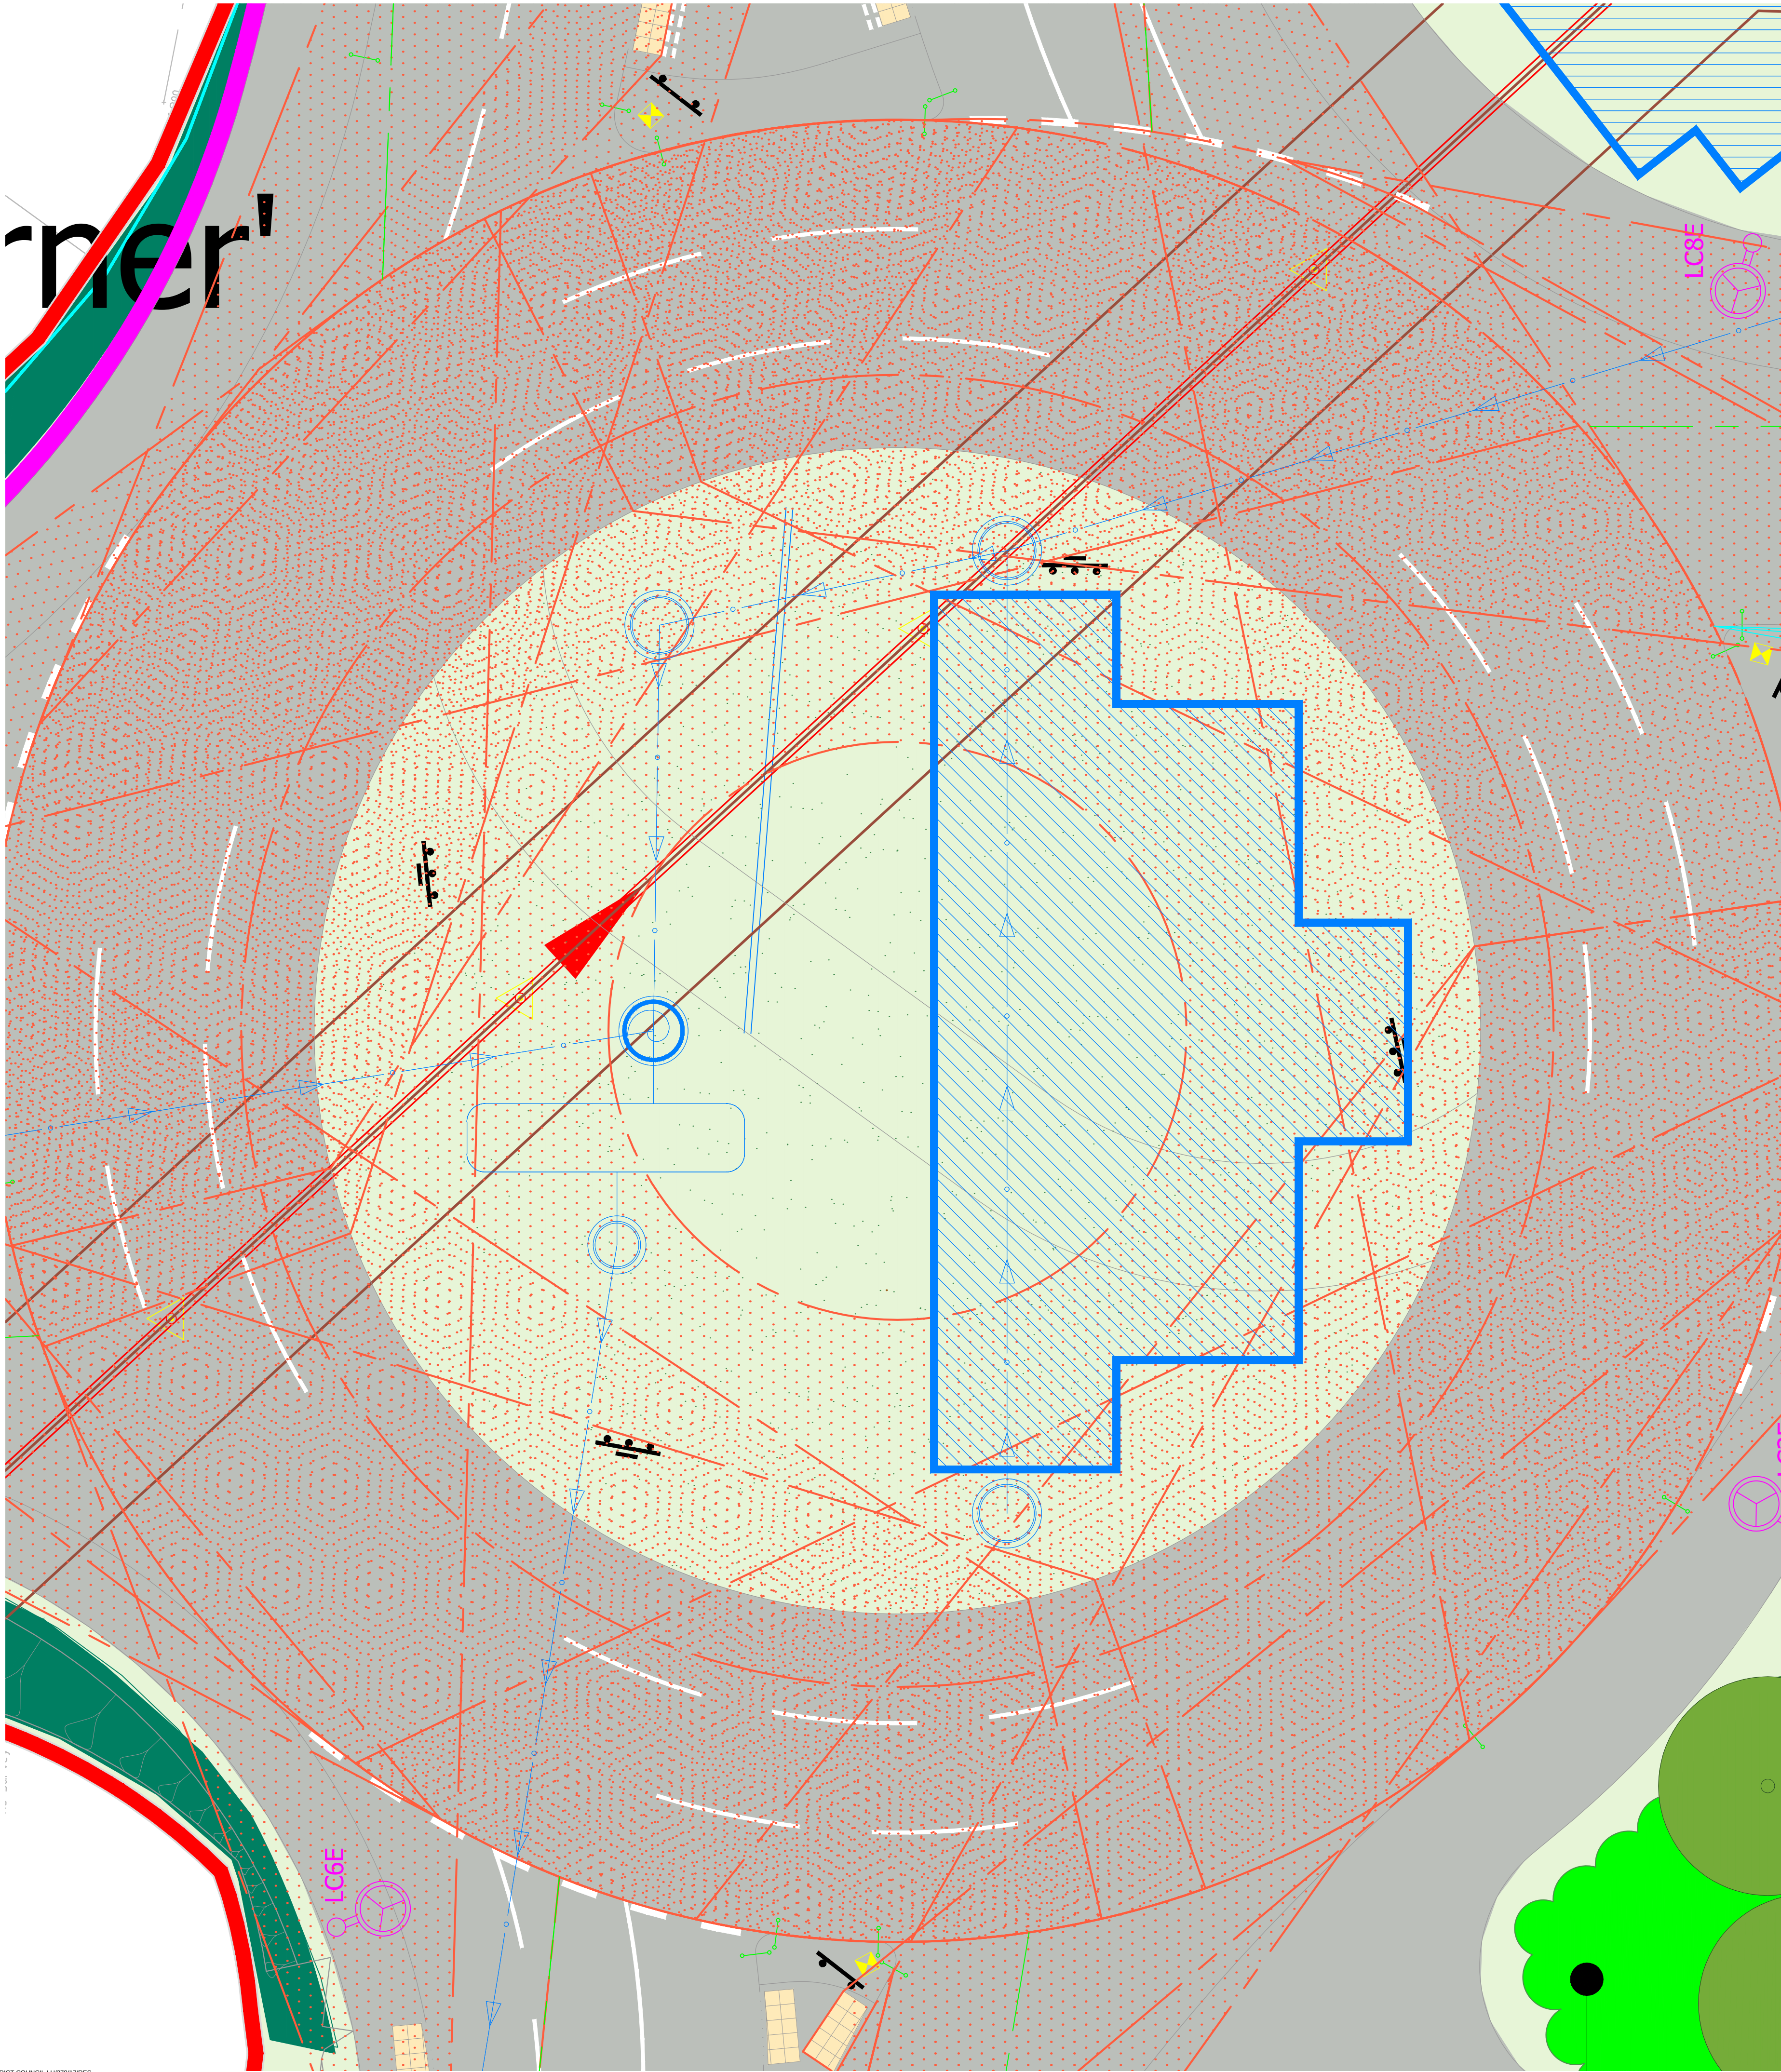

Persimmon Homes

North Littlehampton:
Southern Lyminster Bypass

Landscape
Proposals: Southern
Roundabout (showing drainage
and visibility splays)

SLB4.1
Revision E