


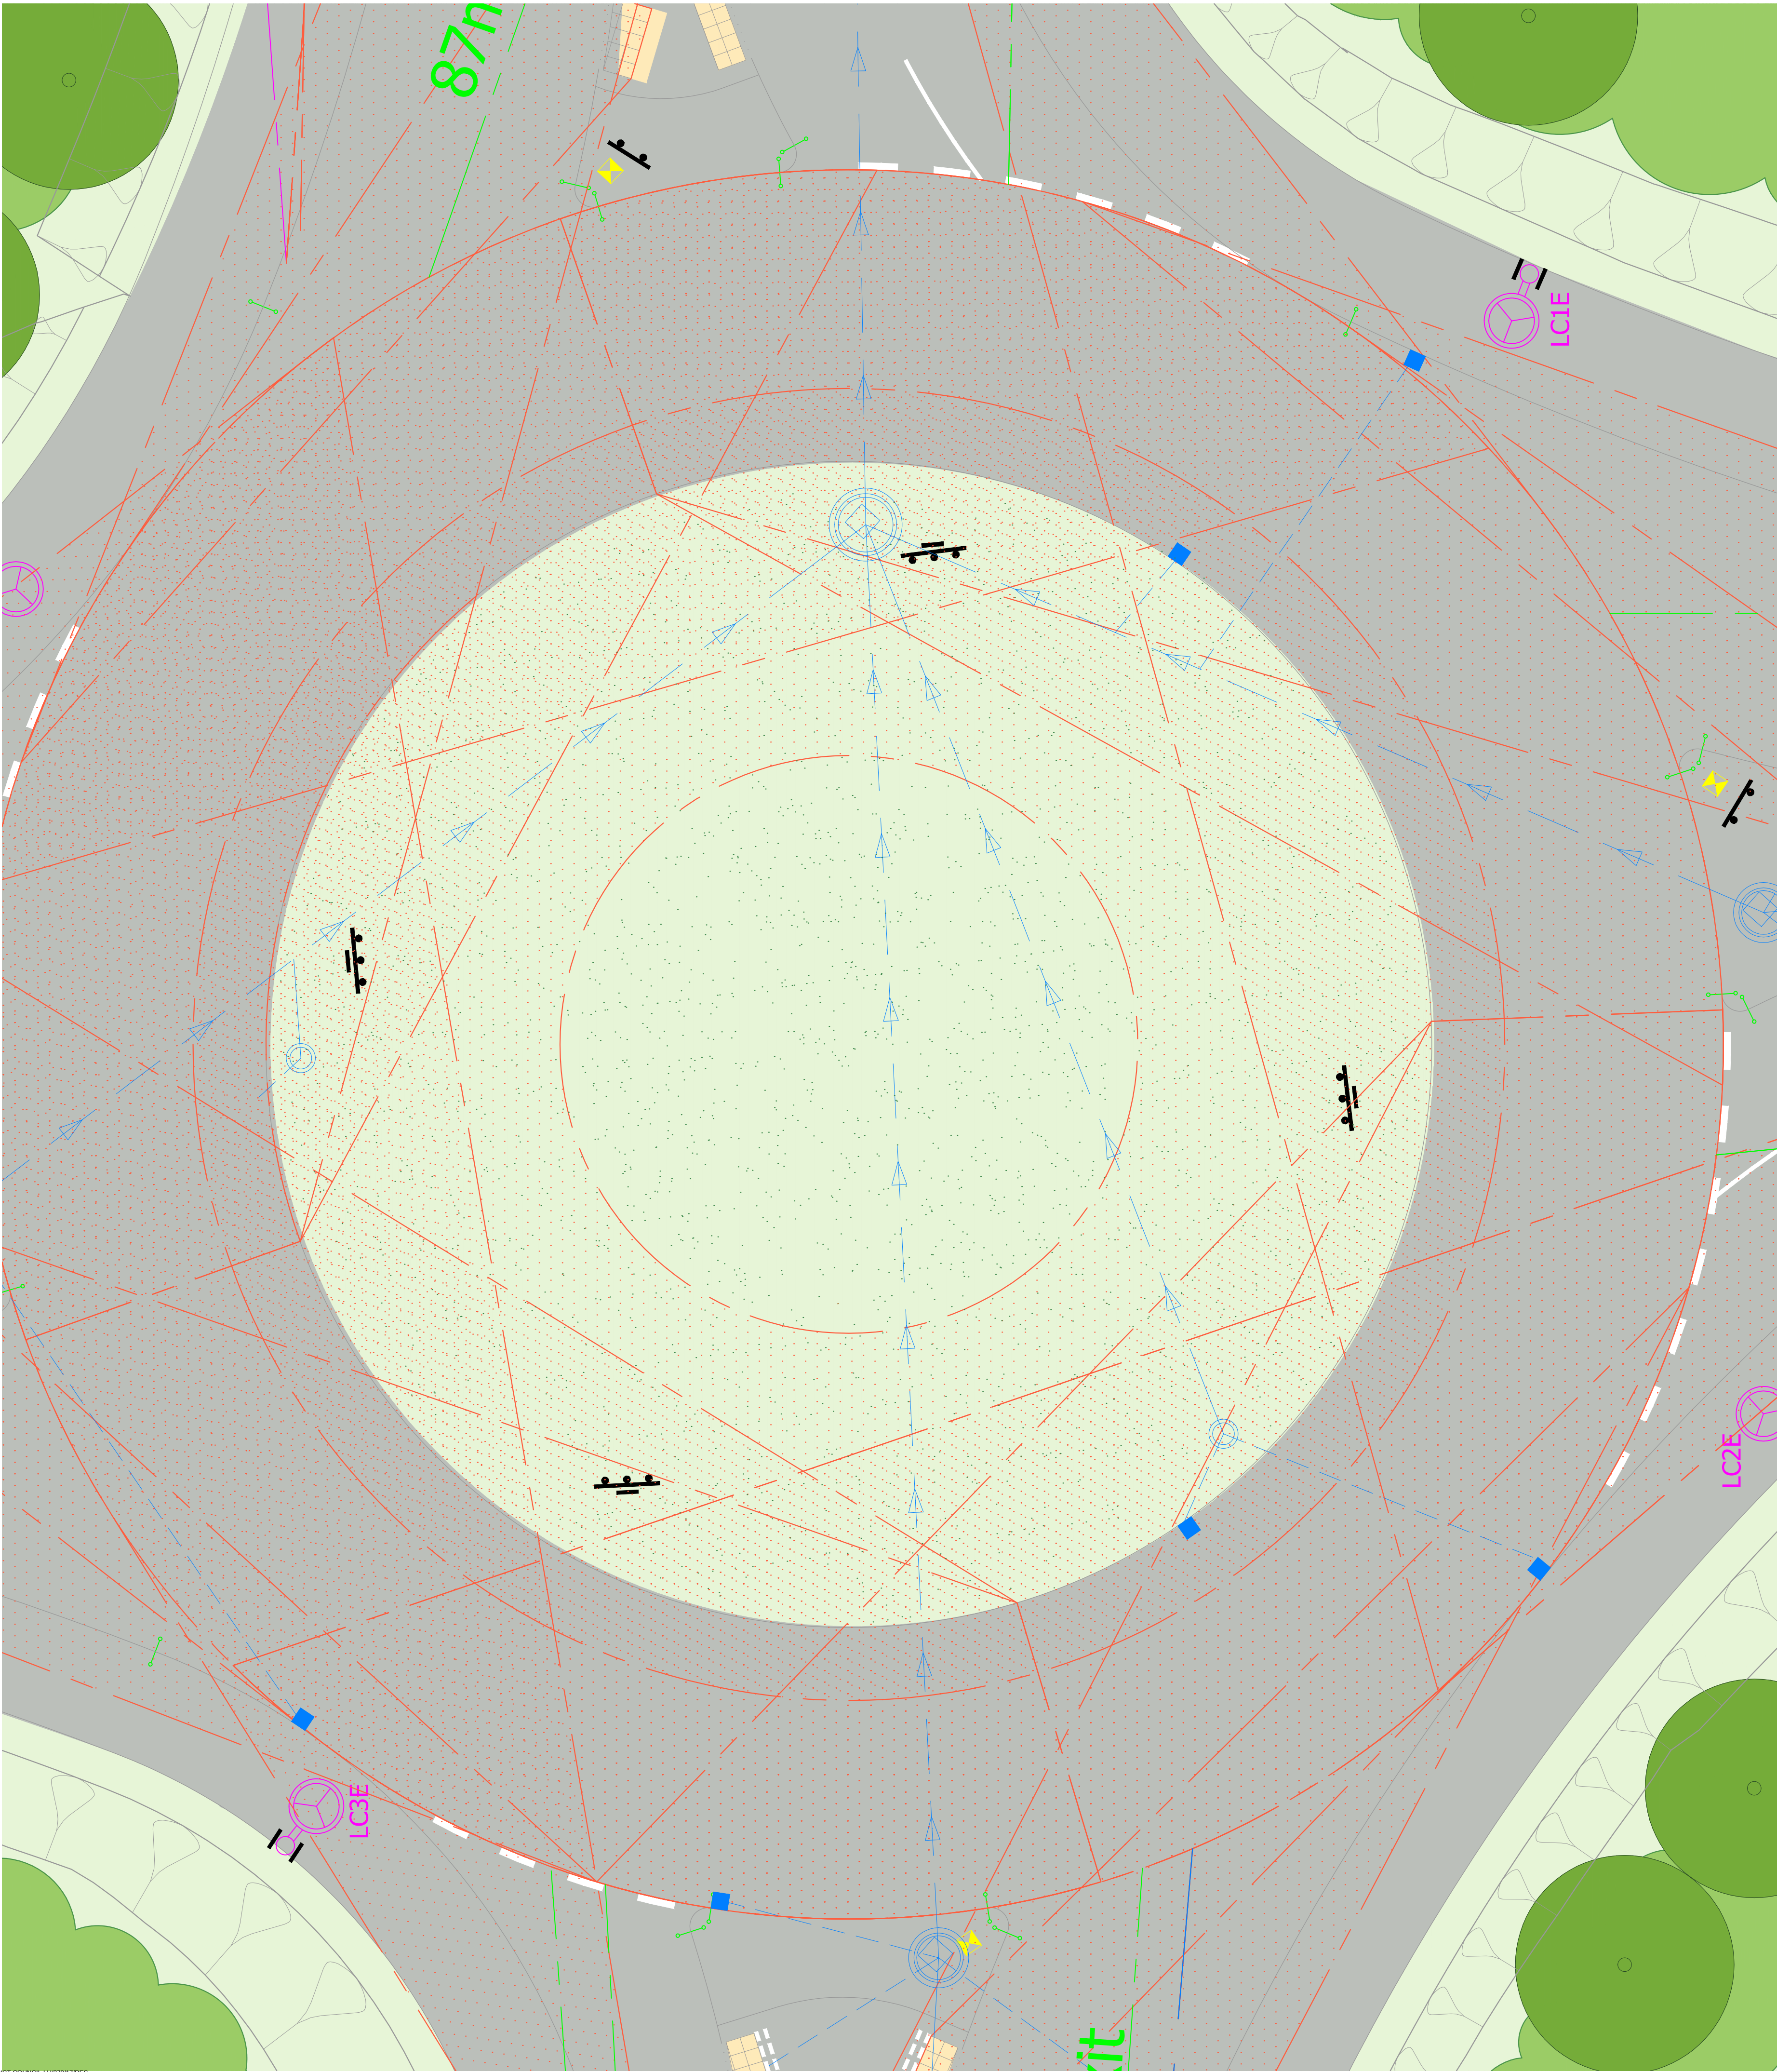


Persimmon Homes

North Littlehampton:
Southern Lyminster Bypass

Landscape
Proposals: Northern
Roundabout (showing drainage
and visibility splays)

SLB3.1
Revision E

0 1 2 3 4 5 10 metres
Scale 1:100 @ A1

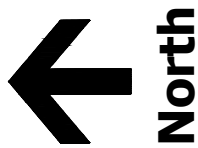

A088461 SLB1-SLB4[E].dwg 6 March 2018

5th Floor, Longcross Court, 47 Newport Road, Cardiff CF24 0AD
Tel: +44 (0) 29 2082 9000 Fax: +44 (0) 29 2045 5321
Email: info@wyg.com www.wyg.com

Based upon Ordnance Survey data with the permission of Ordnance Survey on
behalf of the Controller of Her Majesty's Stationery Office, © Crown copyright.
WYG Environment Planning Transport Limited 2018. License no: AR 1000 17603
© WYG Environment Planning Transport Limited 2018. Registered in England Number: 3050297