

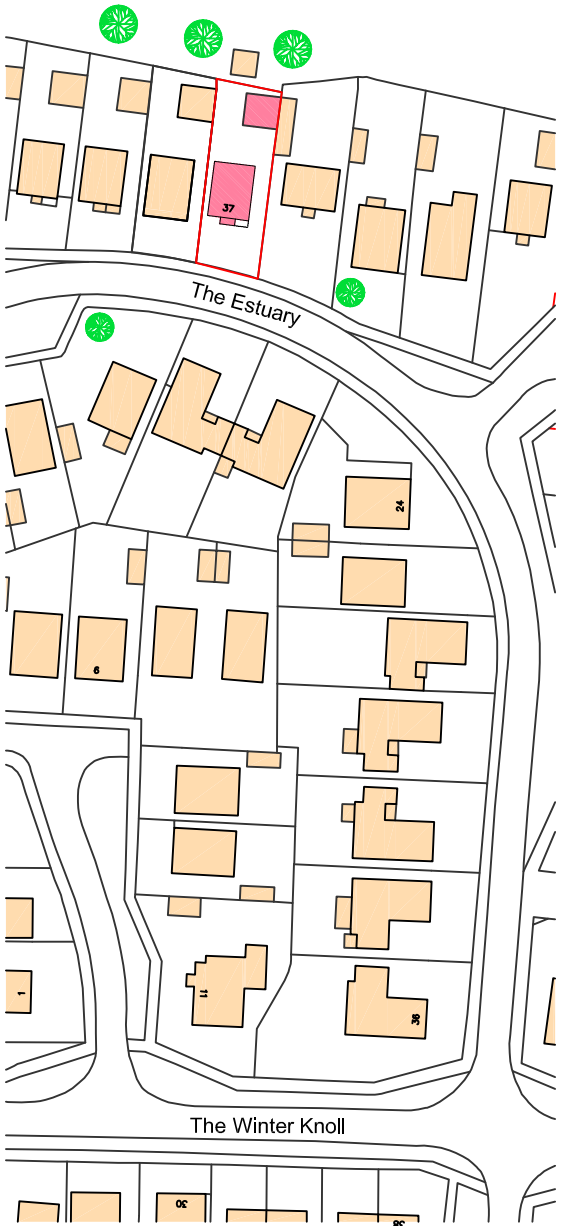


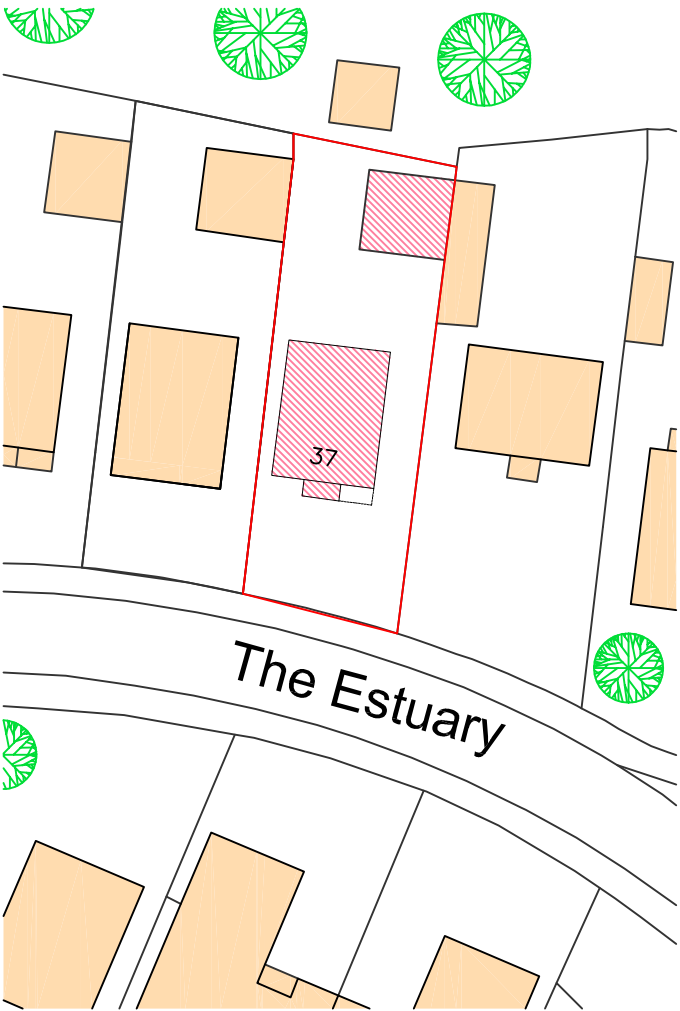

Location Plan

0m 5m 10m 15m 20m 25m


1:1250 Scale bar

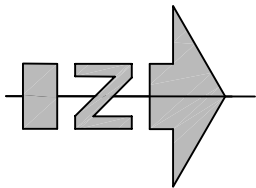

Block Plan - Existing

0m 5m 10m 15m 20m

1:500 Scale bar

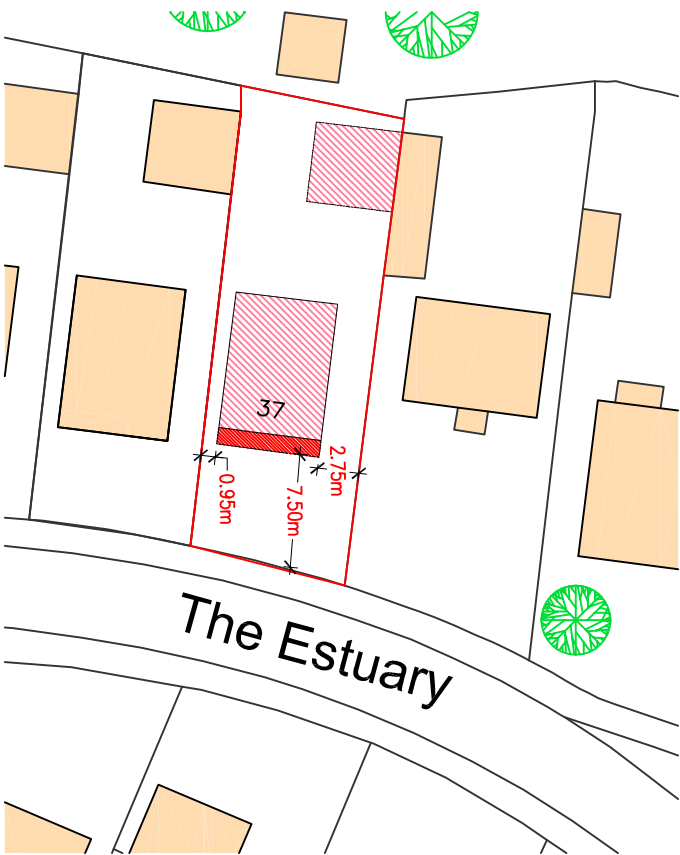

Block Plan - Proposed

0m 5m 10m 15m 20m

1:500 Scale bar

General Notes:

Do not scale dimensions from this drawing, unless for Planning purposes.

The Contractor is responsible for checking all dimensions on site prior to commencement of the works.

This drawing is to be read in conjunction with the specification.

Revision	Date	Description
Client:		
Mr & Mrs Staight, 37 The Estuary, BN17 6NF		
Project:		
Extension to Front		
Drawing Title:		
Site Plan & Location Plan		
Scale:	Date:	Drawn By:
Noted	20/08/2019	BE
Drawing Number:	Revision:	
1040/001	A	

Brian Elstone Surveying Services Ltd
Brian Elstone, MCIOB, IMAPS, FCABE
Building Surveyor and Architectural Consultant
CDM Consultant
1 Heme Court, Station Road, Rustington,
West Sussex, BN16 3BQ
Phone: 01903 784884, Mobile: 07710 593021.
Email: brian@elstone.biz