


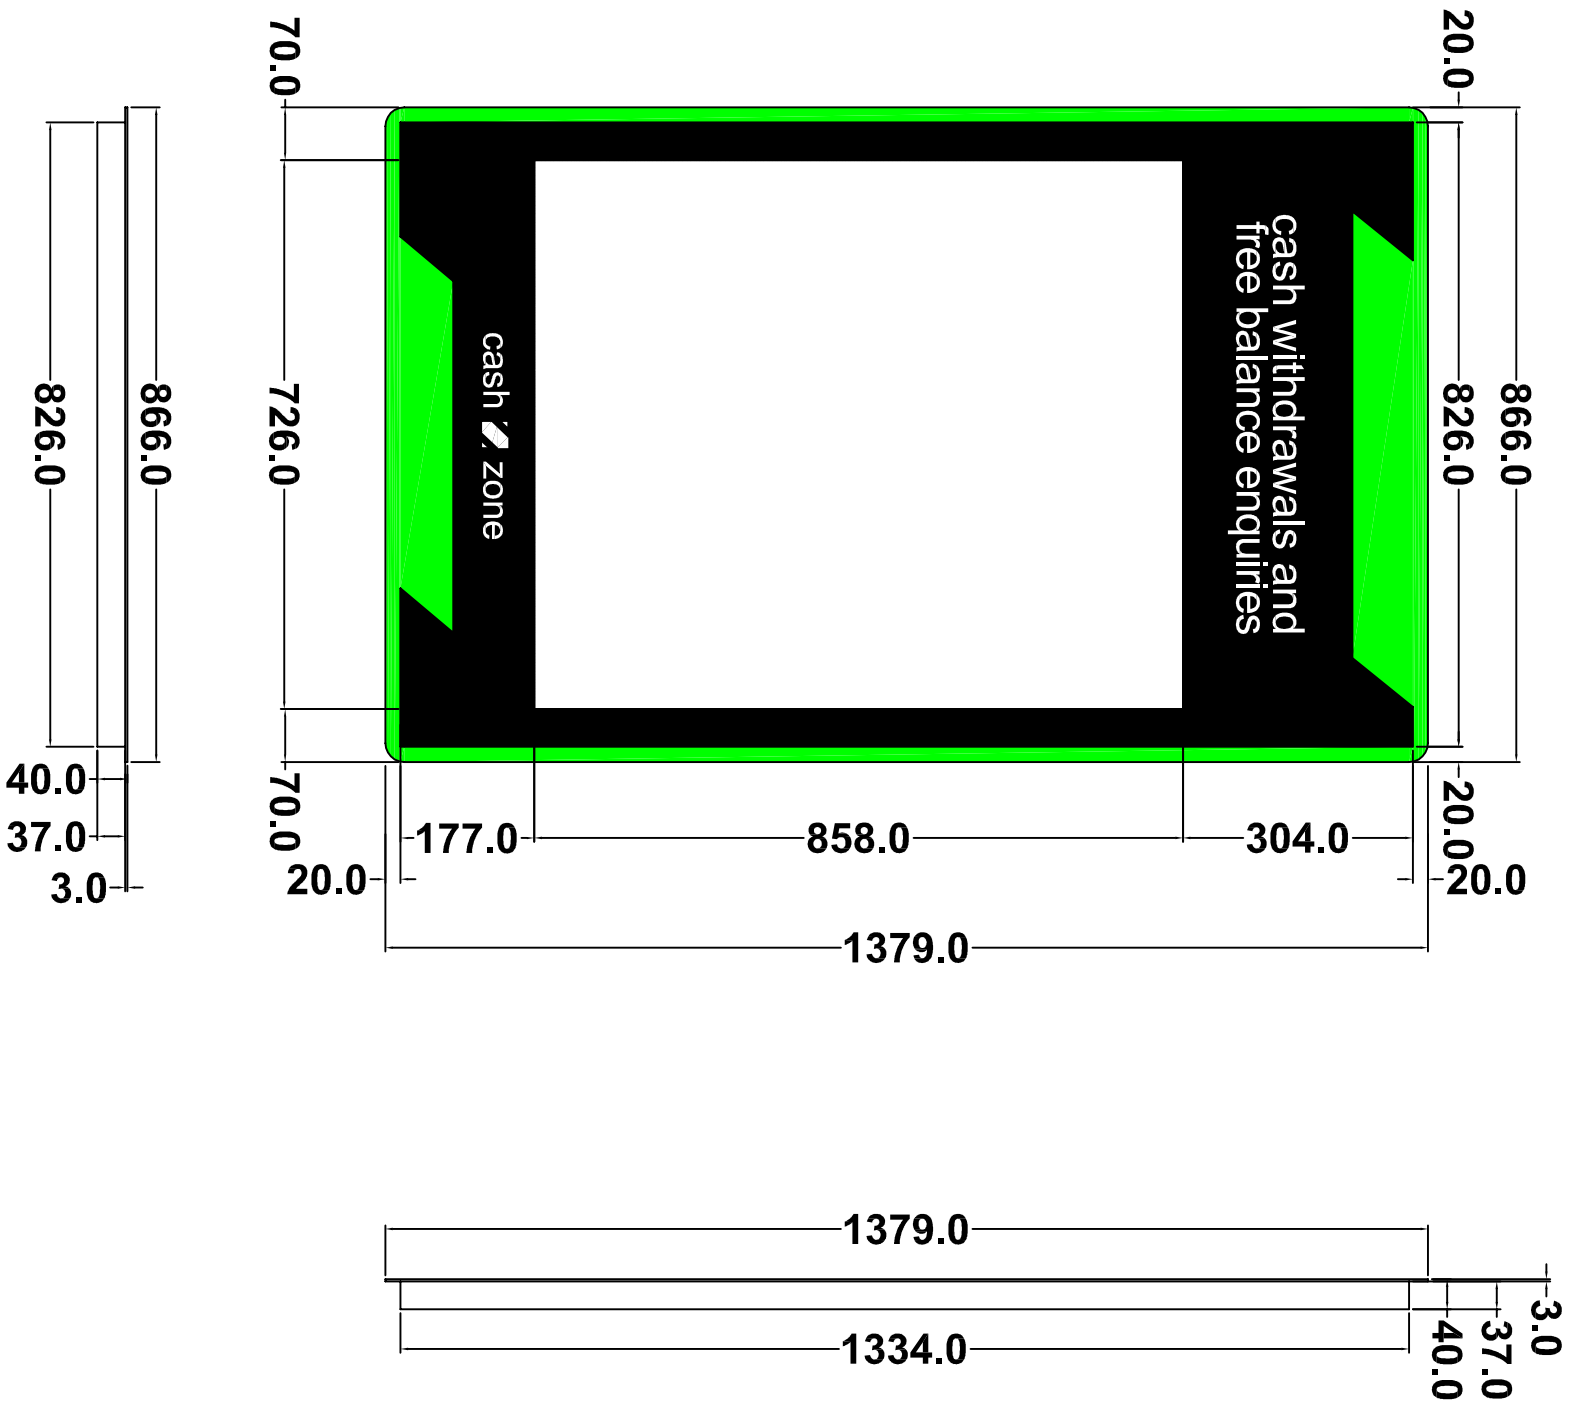

METHOD OF ILLUMINATION:

- LED - ROWS OF LED LIGHTS BEHIND THE TEXT AND TO THE EDGE OF THE BLACK RAISED AREA
- WHITE LETTERING IS TRANSLUCENT
- STATIC ILLUMINATION
- INTERNAL ILLUMINATION
- APPROX. >60 lux @ 1.0 METRE AND WITH AMBIENT LIGHTING >80 lux

|                                              |          |           |  |    |  |  |  |  |  |
|----------------------------------------------|----------|-----------|--|----|--|--|--|--|--|
| NEW WAVE DRAWING                             |          |           |  | 03 |  |  |  |  |  |
| 6625 CAE PTU SMALL ILLUMINATED SURROUND SIGN |          |           |  | 02 |  |  |  |  |  |
| DRAWN                                        | DATE     | SCALE     |  | 01 |  |  |  |  |  |
| CB                                           | 17/09/14 | 1:10 @ A3 |  |    |  |  |  |  |  |
| REWORKING                                    | SHEET    | REVISION  |  |    |  |  |  |  |  |
| NM0004                                       | 1        |           |  |    |  |  |  |  |  |

CARDTRONICS

UNITED KINGDOM

A division of Cardtronics Europe

new wave

Installation Services