

paul harding

Date 17 / 8 / 2015



BASE LAYOUTS

internal width: 3800 mm

Internal depth: 3400 mm

External width: 4000 mm

External depth: 3500 mm

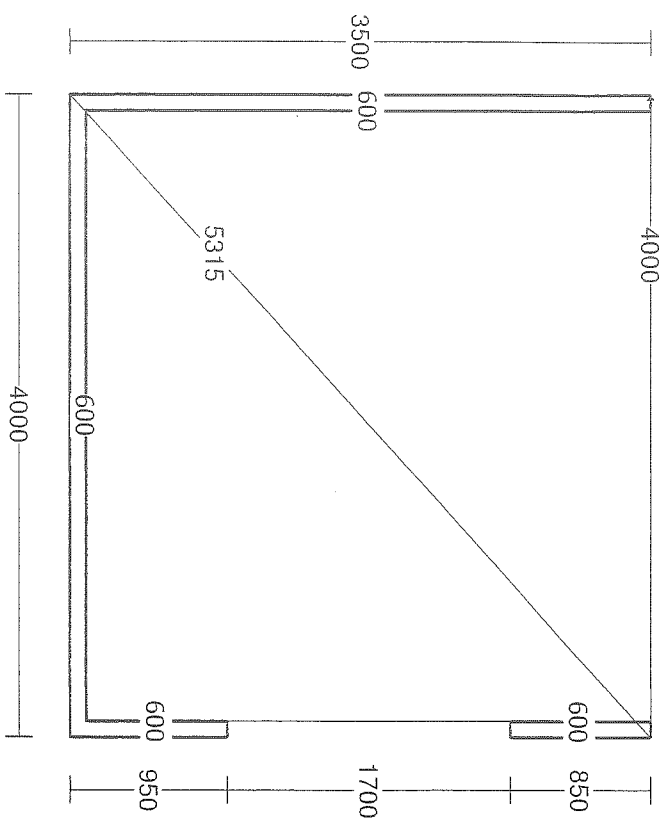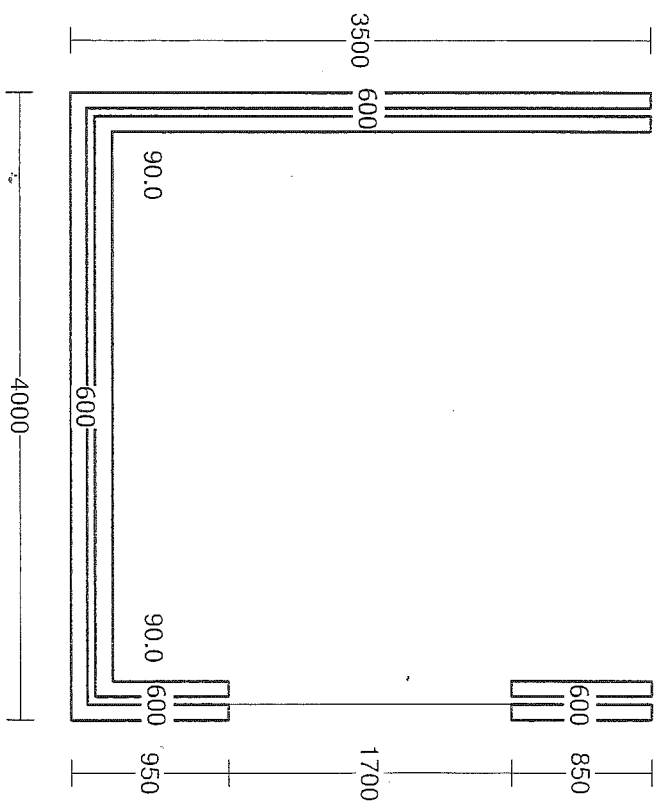

INTERNAL CILL

EXTERNAL BRICKWORK

Alt dwarf wall heights are from top of DPC

Printed on 05/02/2024 12:00:20 PM