
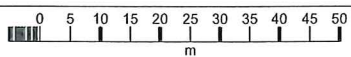


9 Mill Lane

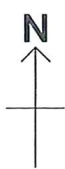

OS MasterMap 1250/2500/10000 scale
09 September 2015, ID: BLJT-00461735
www.planningapplicationmaps.co.uk

1:1250 scale print at A4, Centre: 502851 E, 104021 N

©Crown Copyright Ordnance Survey. Licence no.
100051661





Kayvex Windows

Unit 1

Duke Street

Littlehampton, West Sussex, BN17 6EU

Tel : 01903 723362 Fax: 01903 733082

Email : ja@kayvex.co.uk Web: www.kayvex.co.uk

Name:

mr & mrs harding

Address:

Date: **29 / 8 / 2015****CONSERVATORY DESIGN**

Kayvex Windows

Unit 1

Duke Street

Littlehampton, West Sussex, BN17 6EU



Tel : 01903 723362 Fax: 01903 733082

Email : ja@kayvex.co.uk Web: www.kayvex.co.uk

Name:

mr & mrs harding

Address:

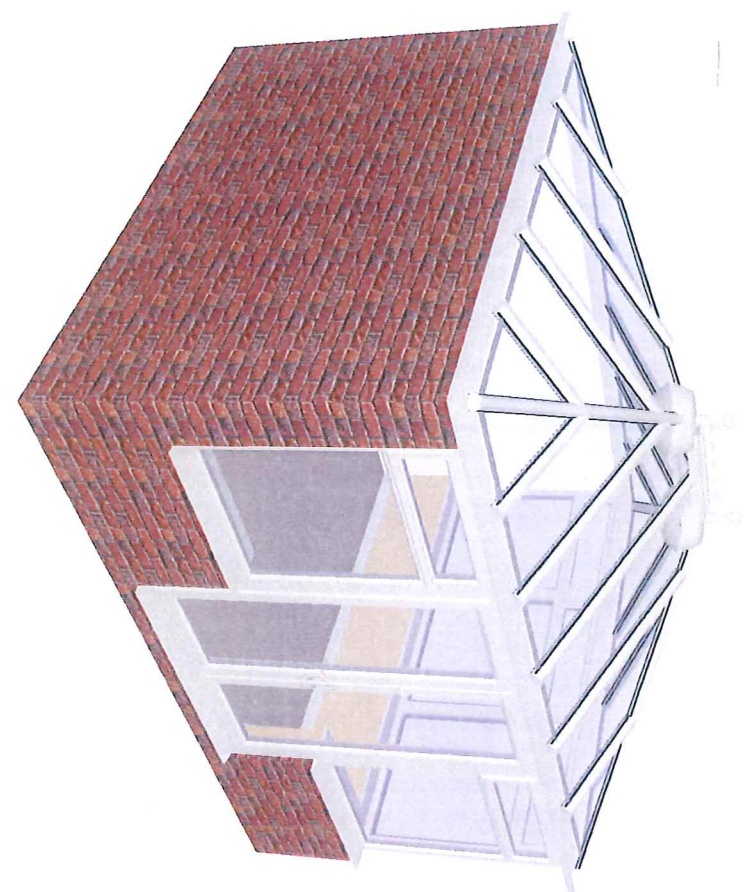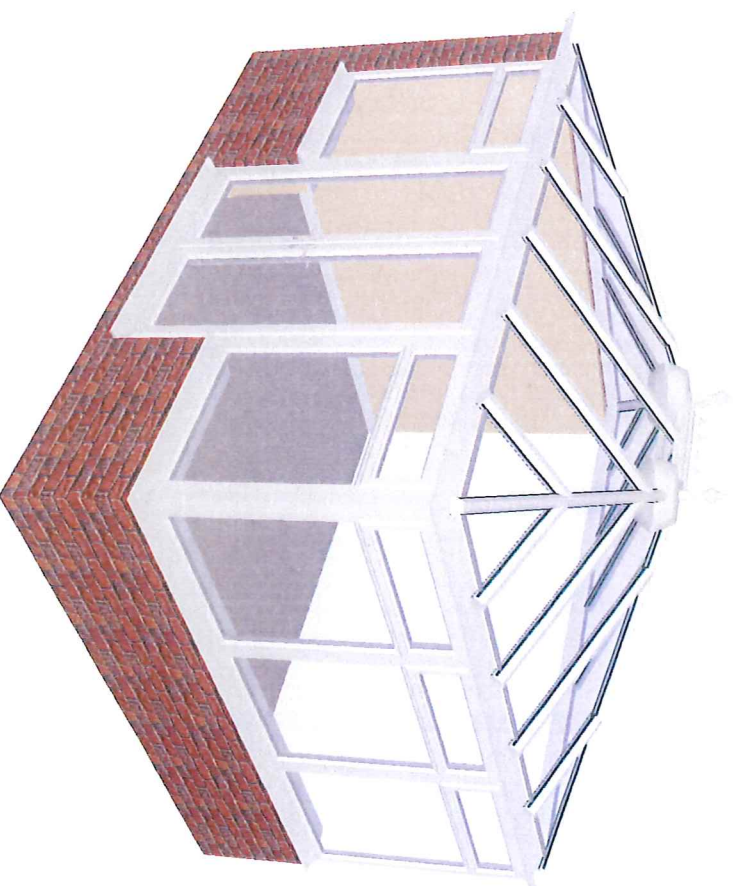Date: **29 / 8 / 2015****CONSERVATORY DESIGN**

Kayvex Windows

Unit 1

Duke Street

Littlehampton, West Sussex, BN17 6EU


Tel : 01903 723362 Fax: 01903 733082

Email : ja@kayvex.co.uk Web: www.kayvex.co.uk


Name: **mr & mrs harding**
Address:

Date: **29 / 8 / 2015**


CONSERVATORY VIEWS

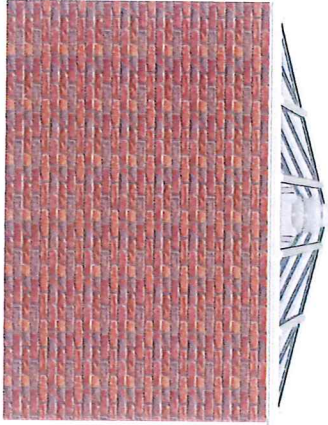


LEFT VIEW

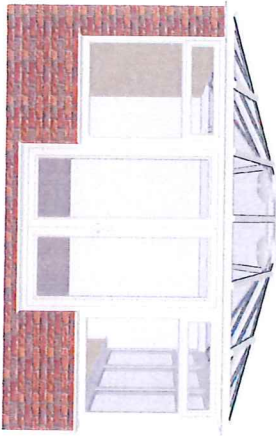


CENTRE VIEW

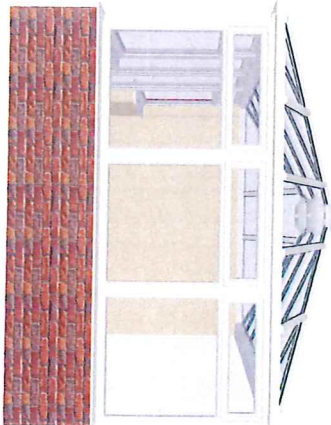


RIGHT VIEW

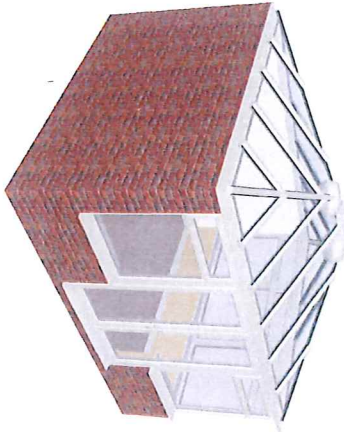


LEFT 3D VIEW

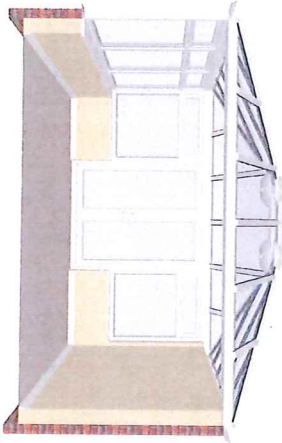


INSIDE VIEW

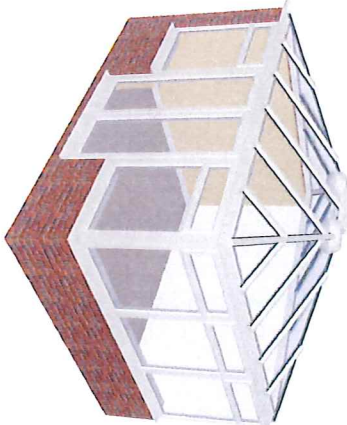


RIGHT 3D VIEW

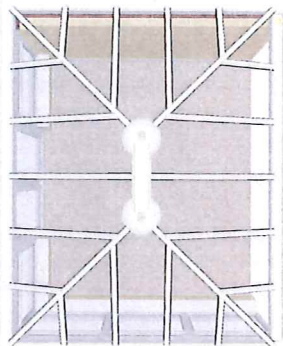


PLAN VIEW

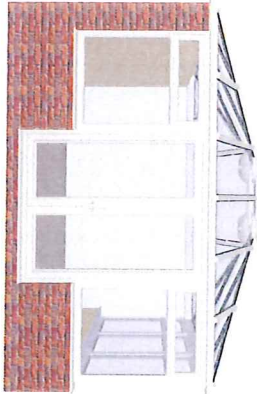

FRONT ELEVATION

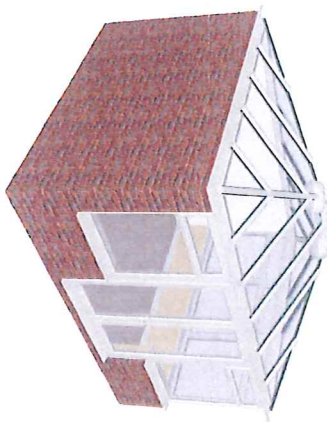

LEFT 3D VIEW

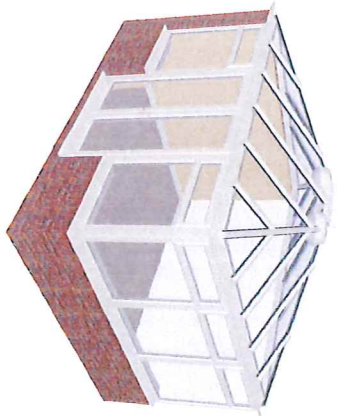

RIGHT 3D VIEW

Prepared for: **mr & mrs harding**

Width:	4300 mm	Dwarf Wall Ht:	600 mm	Base Area:	15.050 sq.m
Depth:	3500 mm	Frame Ht:	2100 mm	Int Volume:	34.896 cu.m
Ridge Height:	3004 mm	Floor Area:	12.605 sq.	Ext Volume:	39.578 cu.m


Kayvex Windows

Unit 1

Duke Street

Littlehampton, West Sussex, BN17 6EU

Tel : 01903 723362 Fax: 01903 733082

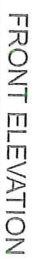

Prepared for: mr & mrs harding

Date: 29 / 8 / 2015

No of Views: Six

Designers Signature:


O/All Width	: 4300 mm	O/All Depth	: 3500 mm
Roof Pitch	: 25.0°	Ridge Height	: 3004 mm
Frame Height	: 2100 mm	D.W. Height	: 600 mm
		DPC Height	: 150 mm
Floor Area	: 12.605 m ²	Base Area	: 15.050 m ²
Int. Volume	: 34.896 m ³	Ext. Volume	: 39.578 m ³
Int. D.W.Area	: 10.110 m ²	Ext. D.W.Area	: 11.460 m ²

Unit 1

Duke Street


Littlehampton, West Sussex, BN17 6EU

Tel: 01903 723362 Fax: 01903 733082

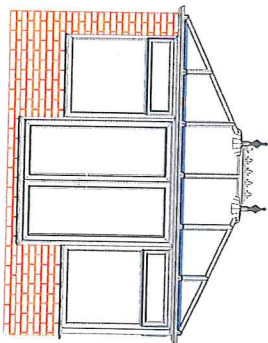

PLAN VIEW Scale 1:100

FRONT ELEVATION Scale 1:100

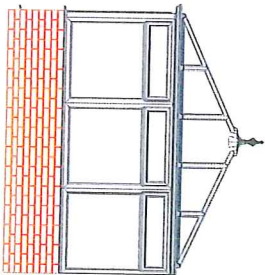

LEFT VIEW Scale 1:100

RIGHT VIEW Scale 1:100

Prepared for: mr & mrs harding

Date: 29 / 8 / 2015

Designers Signature:

O/A Width: 4300 mm O/A Depth: 3500 mm

Gutter Ht: 2100 mm

Roof Pitch: 25.0°

Internal Volume: 34.896 m³

Dwarf Wall Ht: 600 mm

Floor Area: 12.605 m²

Kayvex Windows

Unit 1

Duke Street

Littlehampton, West Sussex, BN17 6EU

Tel : 01903 723362 Fax: 01903 733082