



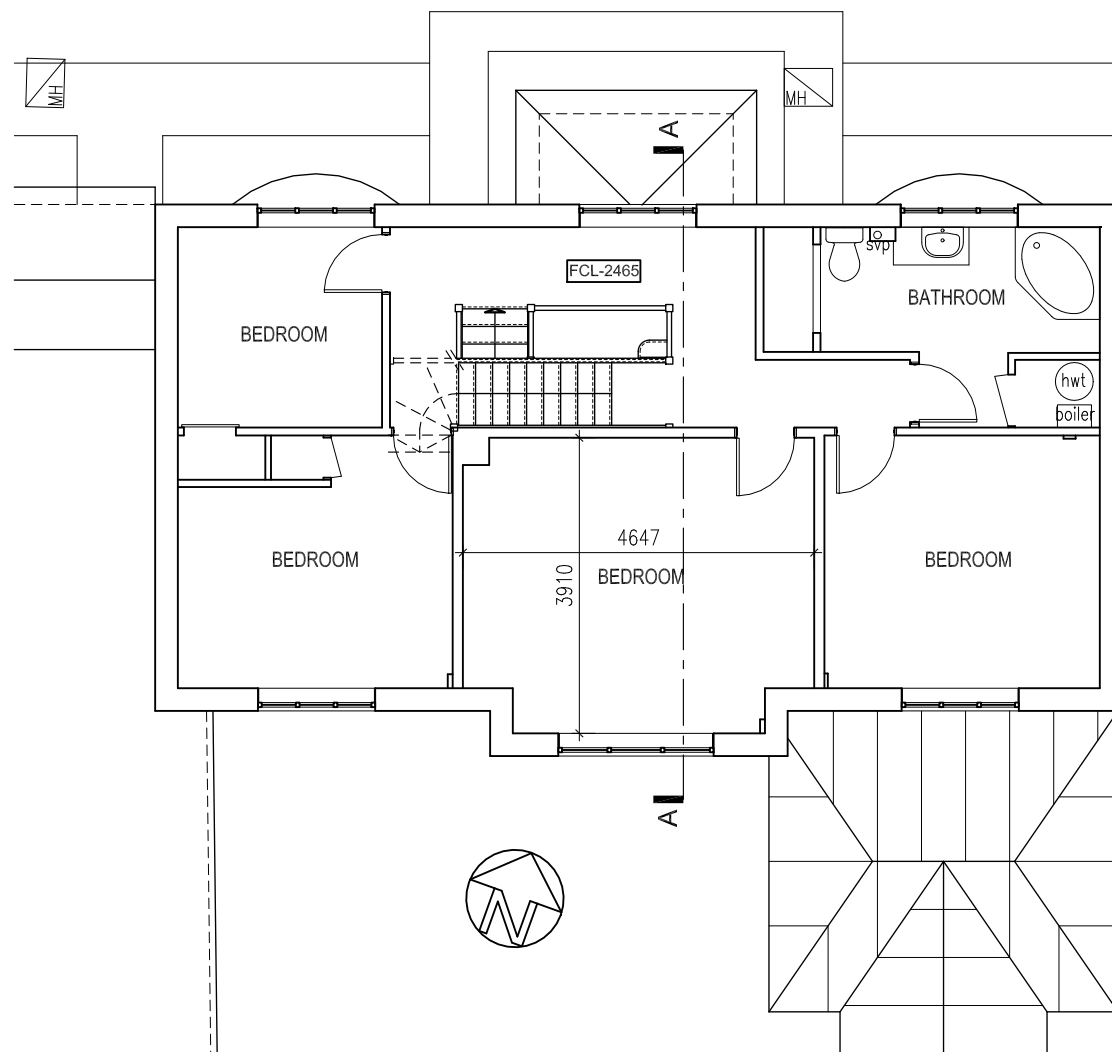

FIRST FLOOR PLAN

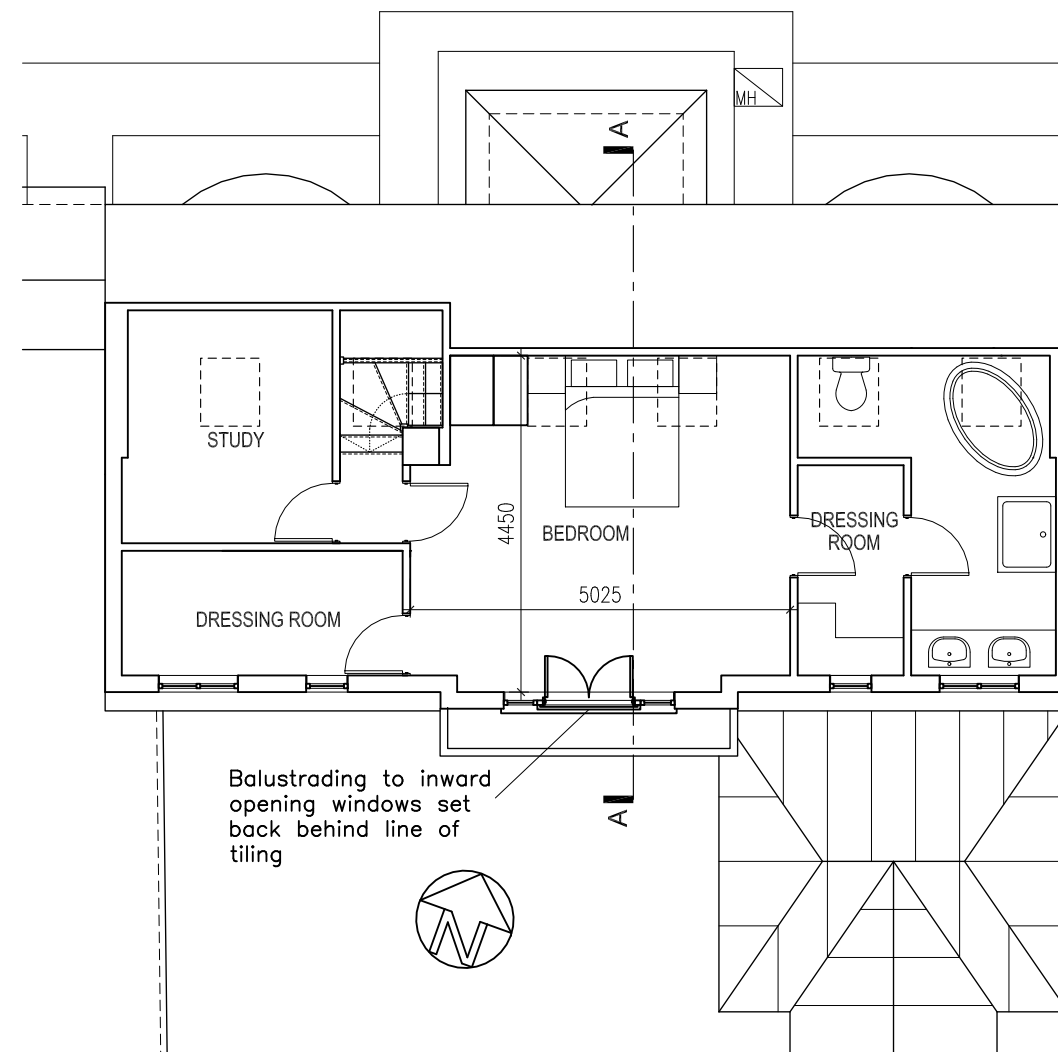

SECOND FLOOR PLAN

10 metres @ 1:100 on A3

1 metre @ 1:100 on A3

rev.	date

These drawings should be approved by Local Authority Building Control or other appropriate checking Authority prior to commencement of the work.

No dimensions to be scaled from this drawing.
All dimensions to be checked on site.
This drawing is copyright.

client
Andy Devenport

project
12 Peregrine Road
Littlehampton

drawing
Lawful Development certificate
Proposed Roof Plans

scale 1:100@A3 date 20.09.11


drawn CH

9 Kenton Road
Hove, East Sussex
BN3 4PG
tel: 01273 298217
fax: 01273 298217
e-mail: info@clairehaigharchitects.co.uk


C Claire Haigh
Associates Ltd

CH 429 /005

rev.

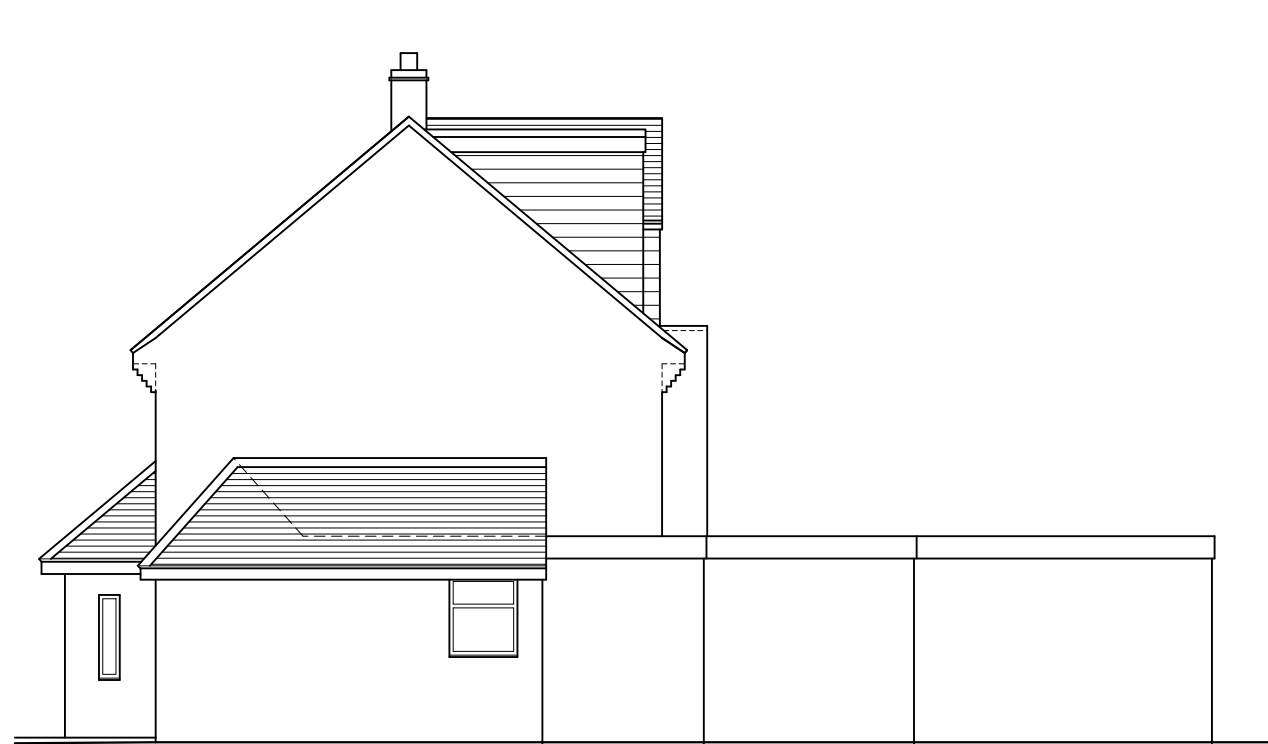

SIDE (WEST) ELEVATION

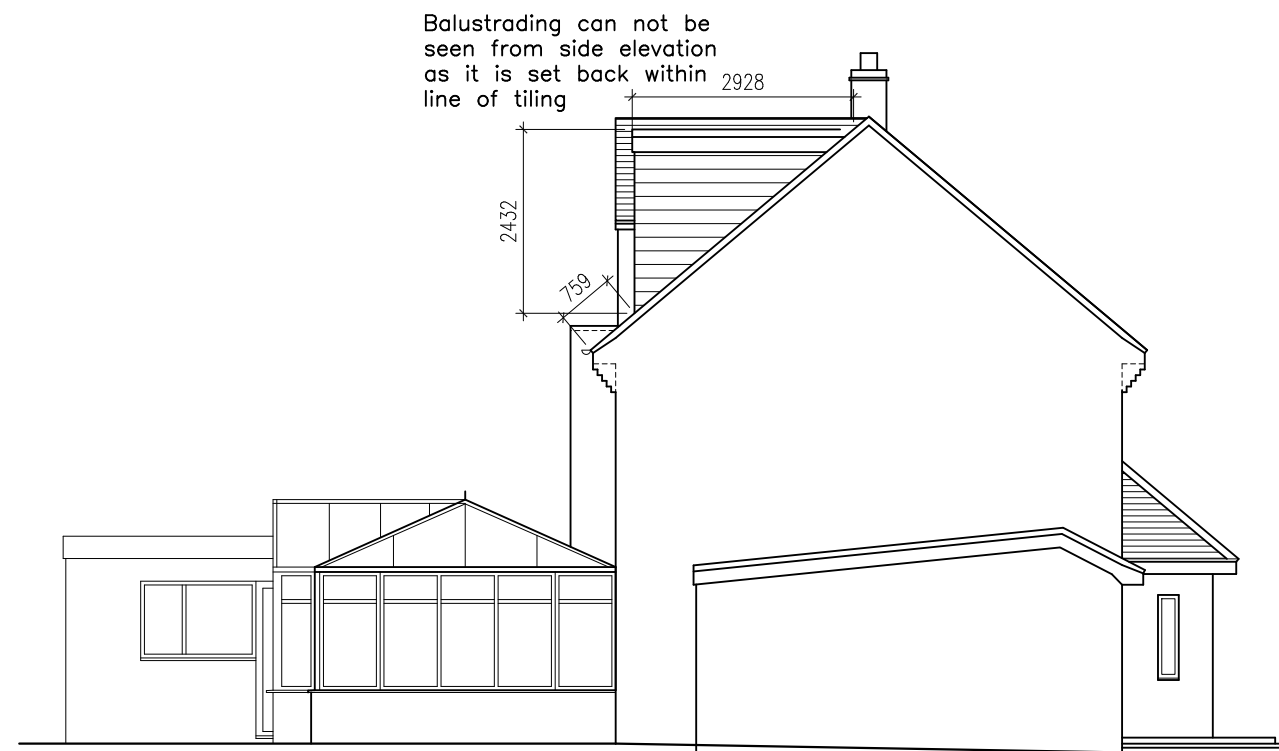


SIDE (EAST) ELEVATION



REAR (SOUTH) ELEVATION

10 metres @ 1:100 on A3

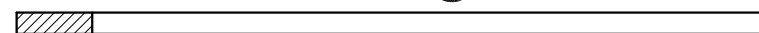

1 metre @ 1:100 on A3

rev.	date

These drawings should be approved by Local Authority Building Control or other appropriate checking Authority prior to commencement of the work.

No dimensions to be scaled from this drawing. All dimensions to be checked on site. This drawing is copyright.

client
Andy Devenport

project
12 Peregrine Road
Littlehampton

drawing
Proposed Elevations

scale
1:100@A3

date
22.09.11

drawn
CH

9 Kenton Road
Hove, East Sussex
BN3 4PG

tel: 01273 298217
fax: 01273 298217
e-mail: info@clairehaigharchitects.co.uk

C Claire Haigh
Associates Ltd


CH 429 /006

rev.



FRONT (NORTH) ELEVATION

10 metres @ 1:100 on A3
1 metre @ 1:100 on A3

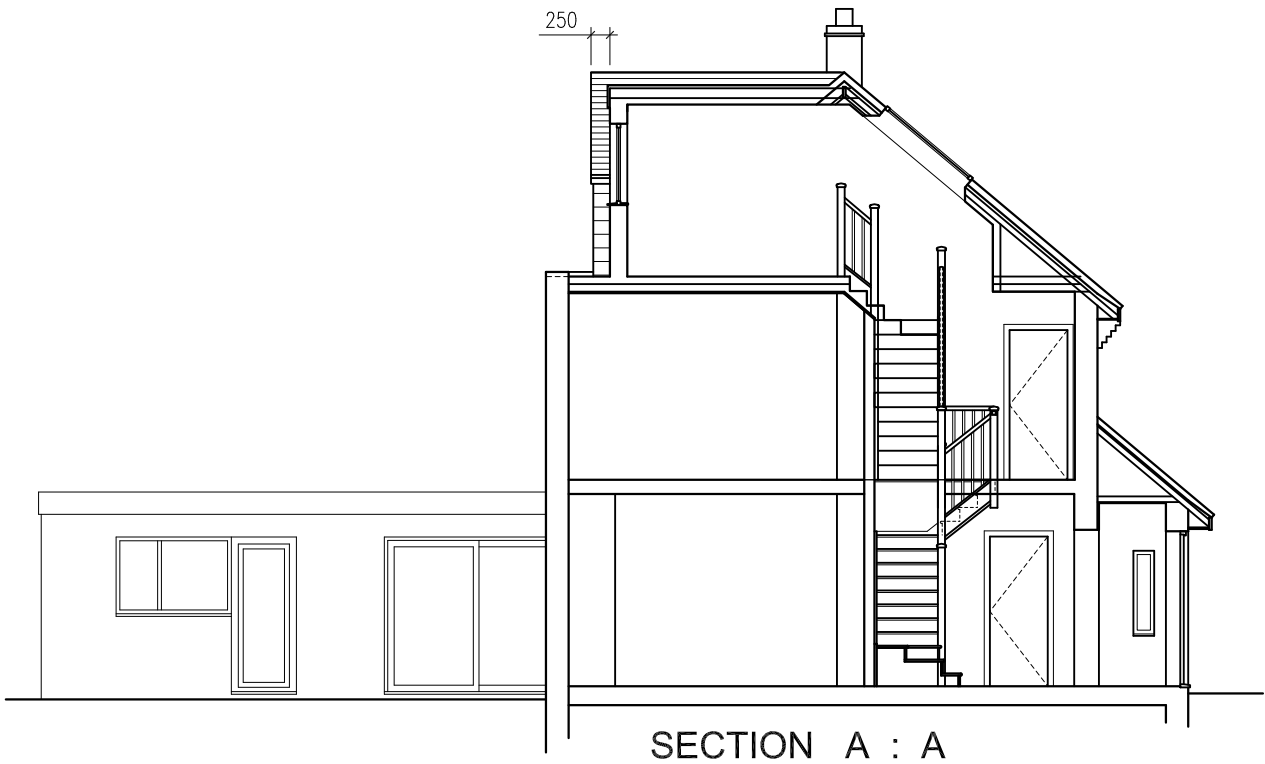

SECTION A : A

rev.	date	
These drawings should be approved by Local Authority Building Control or other appropriate checking Authority prior to commencement of the work.		
No dimensions to be scaled from this drawing. All dimensions to be checked on site. This drawing is copyright.		
client	Andy Devenport	
project	12 Peregrine Road Littlehampton	
drawing	Proposed Front Elevation & Section	
scale	1:100@A3	date 20.09.11
drawn	CH	
9 Kenton Road Hove, East Sussex BN3 4PG		
tel: 01273 298217 fax: 01273 298217 e-mail: info@clairehaigharchitects.co.uk		
 Claire Haigh Associates Ltd		
CH 429 /007		rev.