


General Henrys Pub Measured Building Survey

Basement

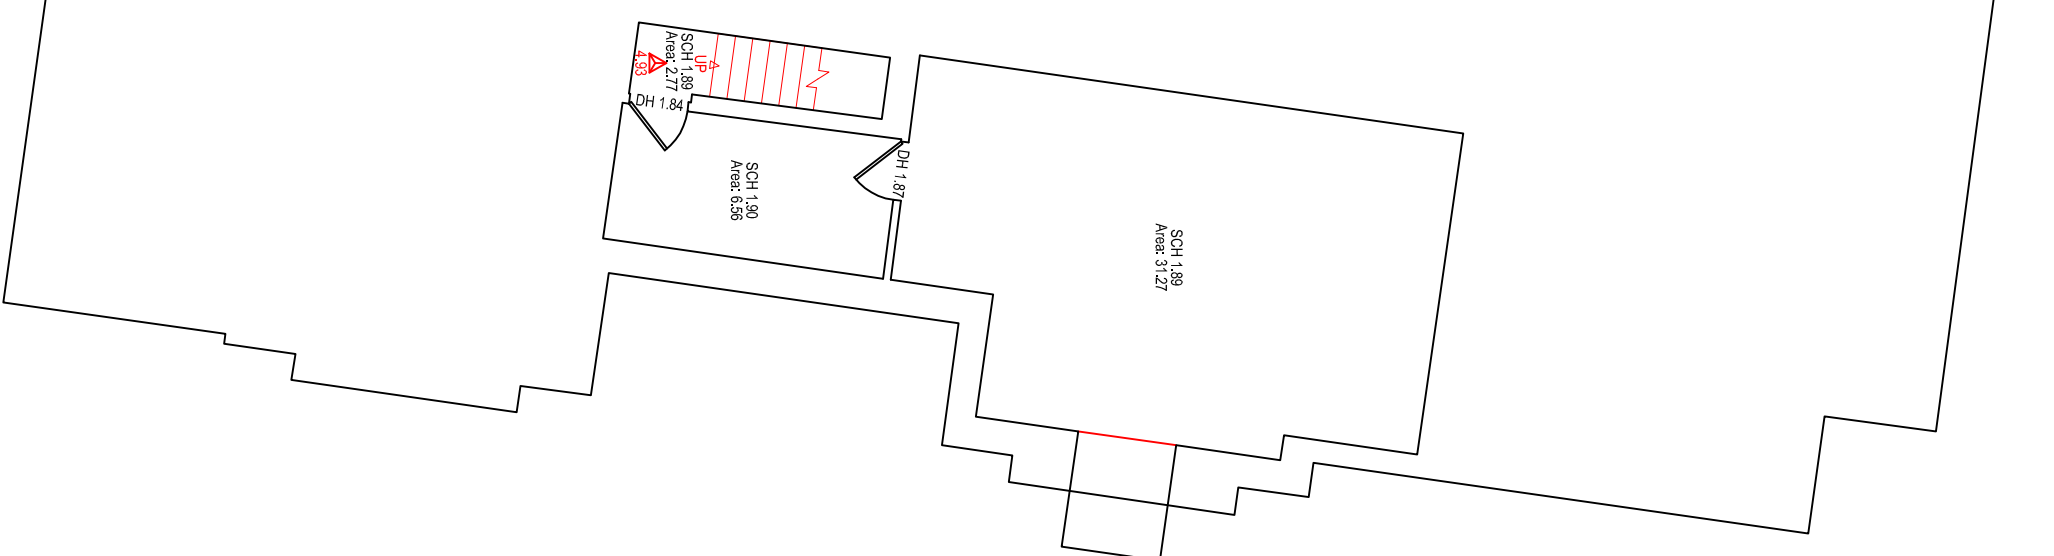

Ground floor



First floor



Common insertion point

Common insertion point

Common insertion point

Scale Bar



Land Surveyors & Engineers

Modelled 445°C treatment time

Wiederholm, Margarete PC65

POC: 0202 8200 1919
 Email: enquiries@popturkey.co.uk
 Web: www.popturkey.co.uk

Kullars Ltd

Measured Building Survey

General House 13104

Positions / Status / Notes

and datum for this survey is

tion GPS 1 with a scale fac

000000	Surveyor's Map
--------	----------------

Q60000	Q60000
--------	--------

80 - General Henry's Pub

Date	18-03-17
------	----------

also removes all warranties created for use of a scale of 1,000

is, pointers and arrays to be checked
