


SHW = Specification for Highway Works (current amendment)

* Refer to Engineering Layout

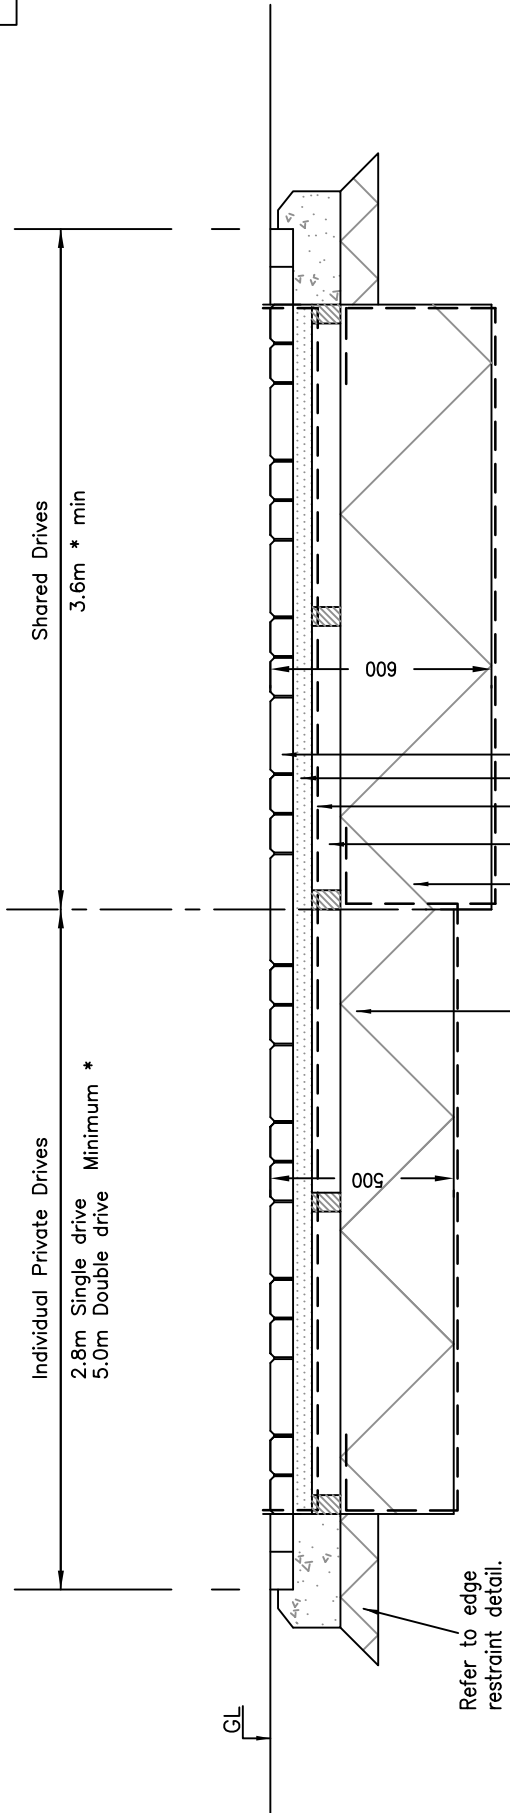

CONSTRUCTION




Geotextile: Permeable fabric such as Terram 700 or similar approved overlapping 300mm & taped at joints. The geotextile to be brought up the sides of the laying course & surface blocks & trimmed off flush after laying.

Base: 70mm thick of A20 dense base asphalt 40/60 to BS EN 13108-1. After building work is complete clean the surface removing all caked mud, slurry etc. Cut/junch 50mm dia holes at 1.0m ctrs (staggered) through asphalt into sub-base & fill holes with 5mm clean stone (Laying course), lay geotextile fabric (Terram 700 or similar approved). Complete laying course & surface course directly after.

Sub-Base: Asie width min 400mm thick, individual parking spaces min 300mm thick of clean crushed gravel, rock or concrete free from clay, or unclean material & or similar approved overlapping 300mm & taped at joints. The geotextile to be brought up the sides of the laying course & surface block & trimmed off flush after laying.

Sub-grade: The sub-grade shall be accompanied with a fall as per fall of drive. The above overall construction depth is the minimum.


TABLE 1 (sub-base)

BS SUB-BASE SIZE	% PASSING
100mm	100
37.5mm	80-80
20mm	15-30
10mm	0-5
Percentage Void Ratio:	40-50%

NB Base layer to be increased to 90mm thick if used for construction traffic. (see note 8)


TYPICAL PERMEABLE DRIVE CROSS SECTION

Scale 1/20

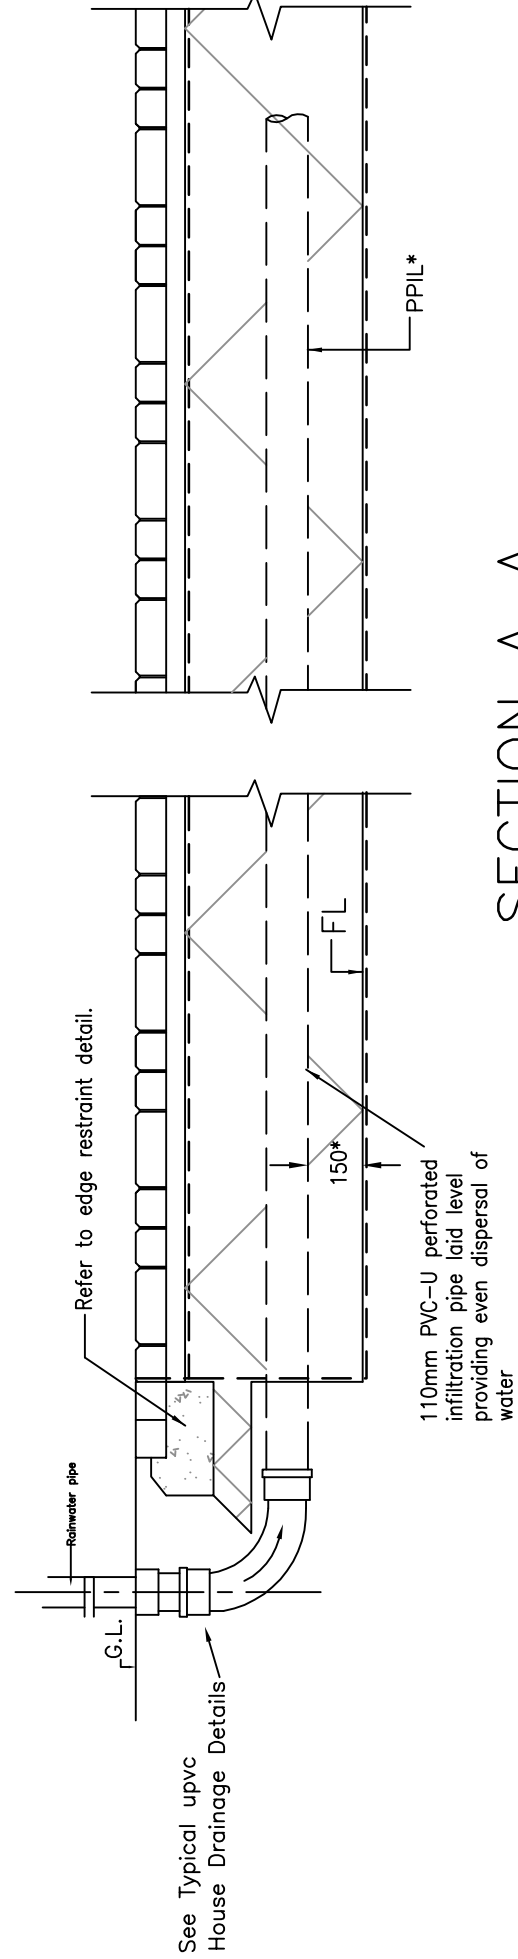

SECTION A-A


(For Downpipe Connection within construction)

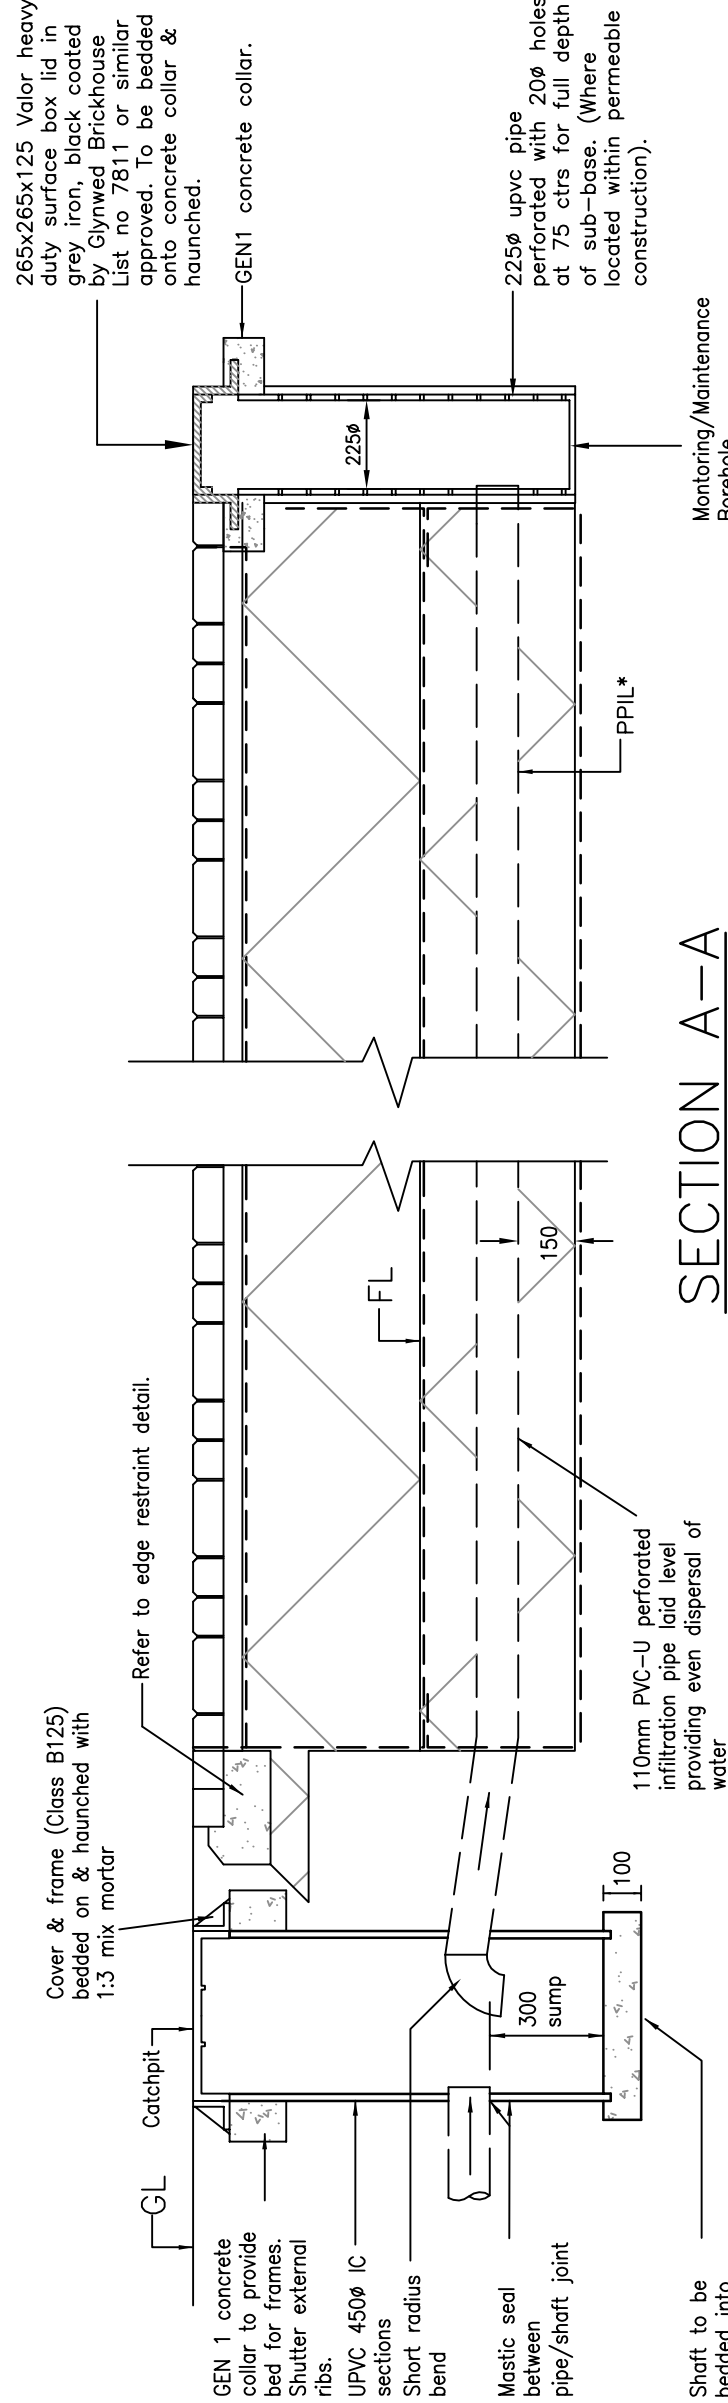

SECTION A-A

(For Catchpit Connection below construction)


• Scale from Engineering Layout dwg's

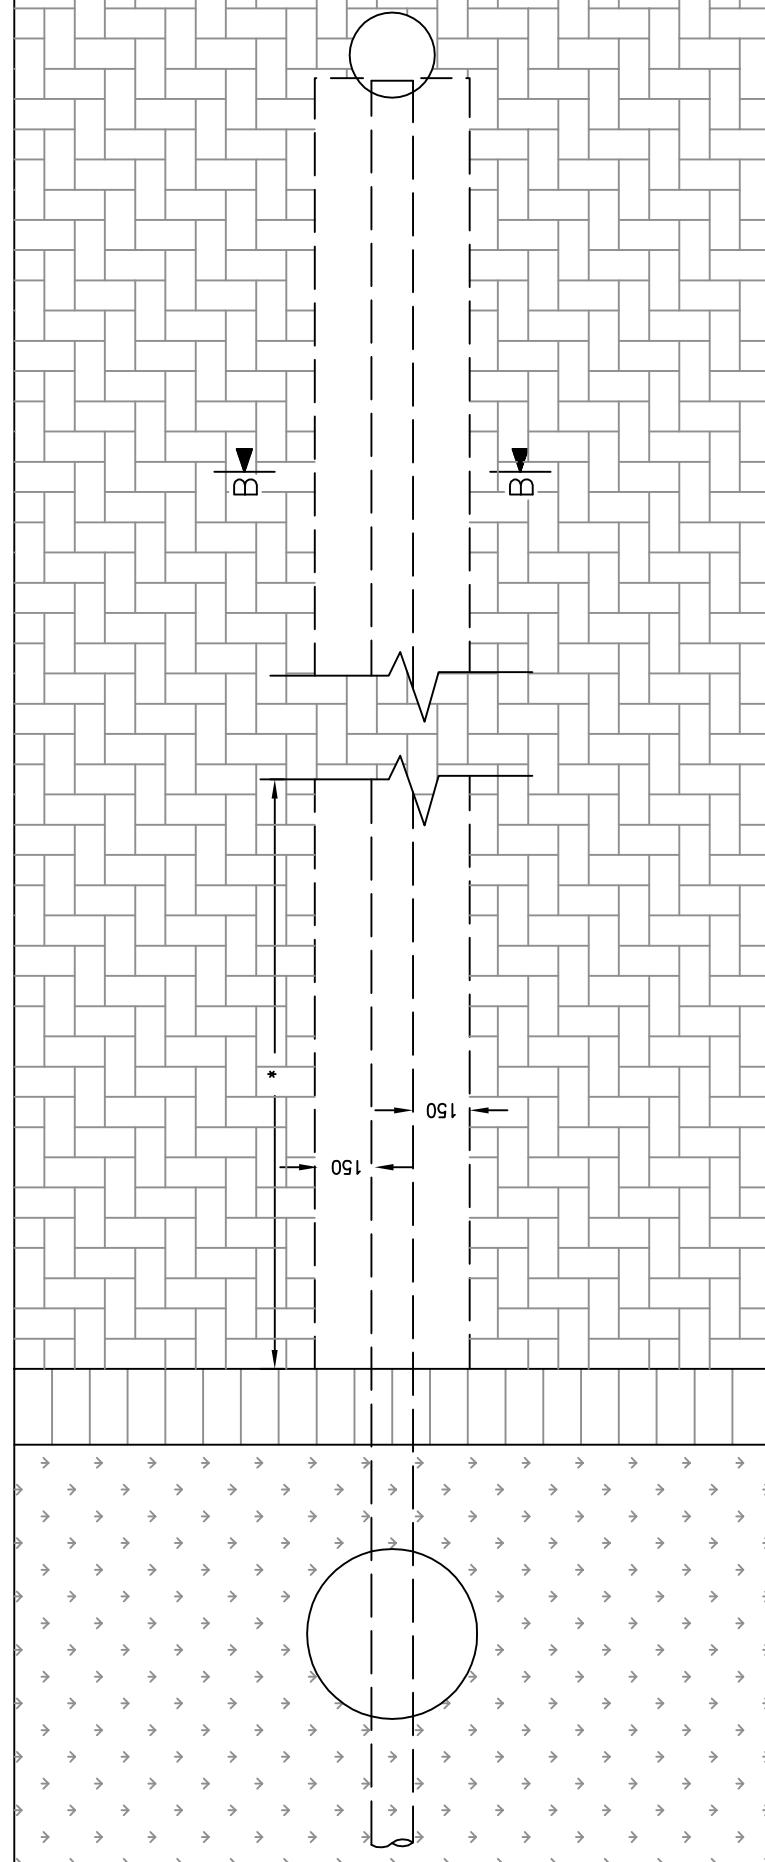

PLAN


INFILTRATION PIPE DISTRIBUTION

Scale 1/20

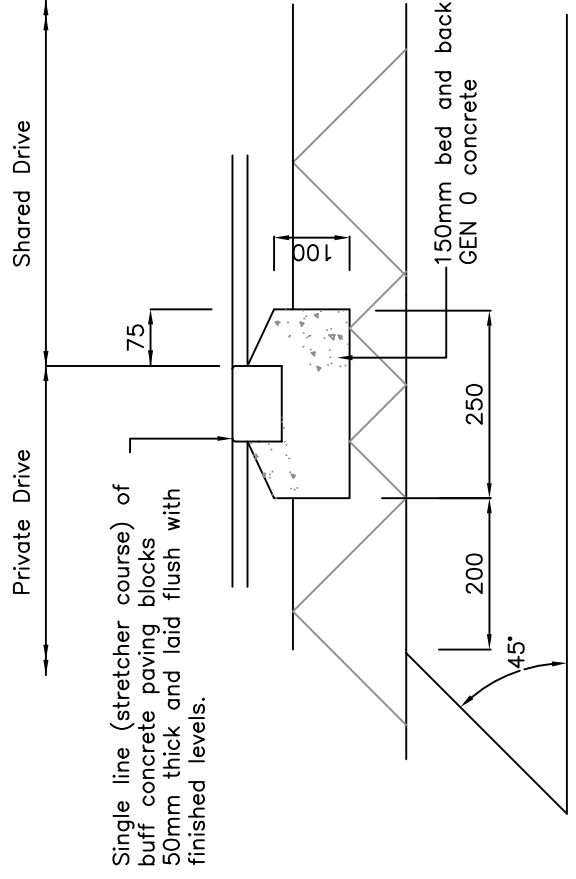


DEMARCATON (dm)

Scale 1/10

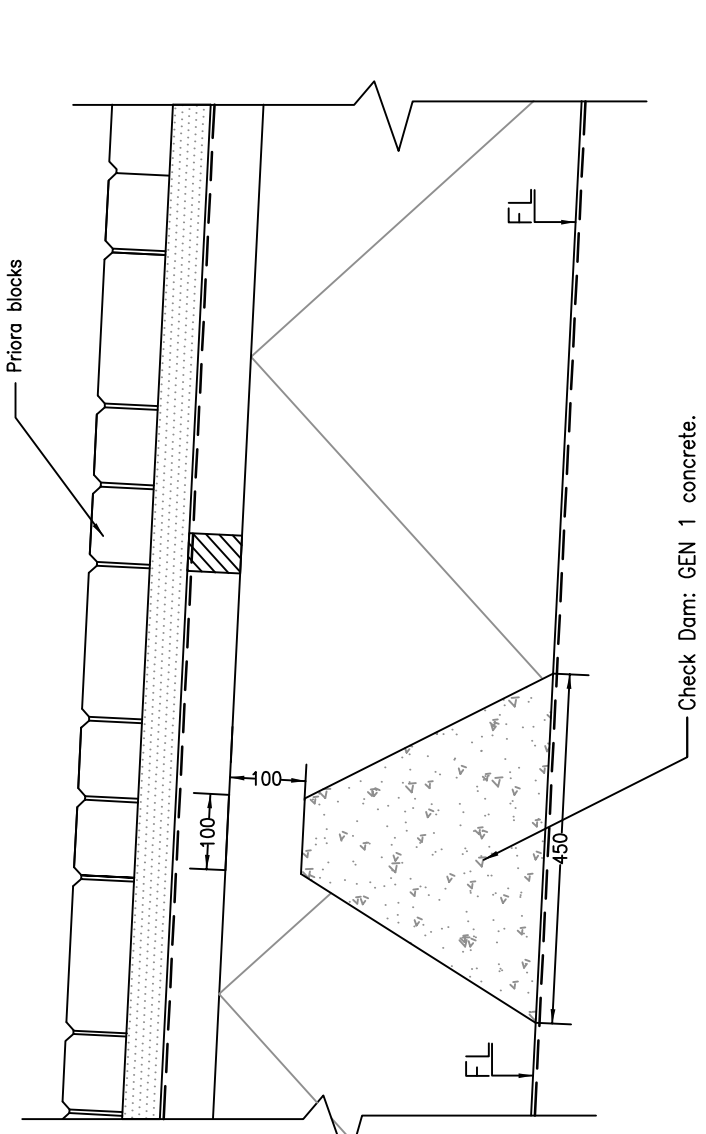


CHECK DAM IN PERMEABLE DRIVE

Scale 1/10

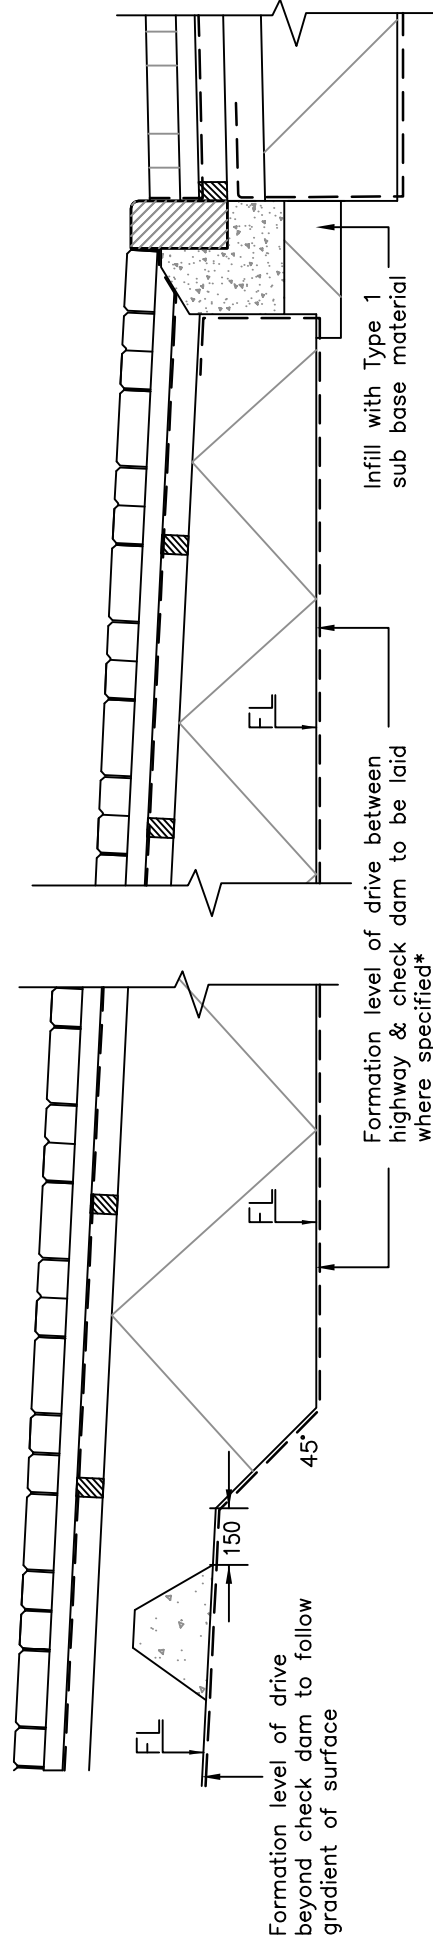


STEPPED FORMATION IN PERMEABLE DRIVE

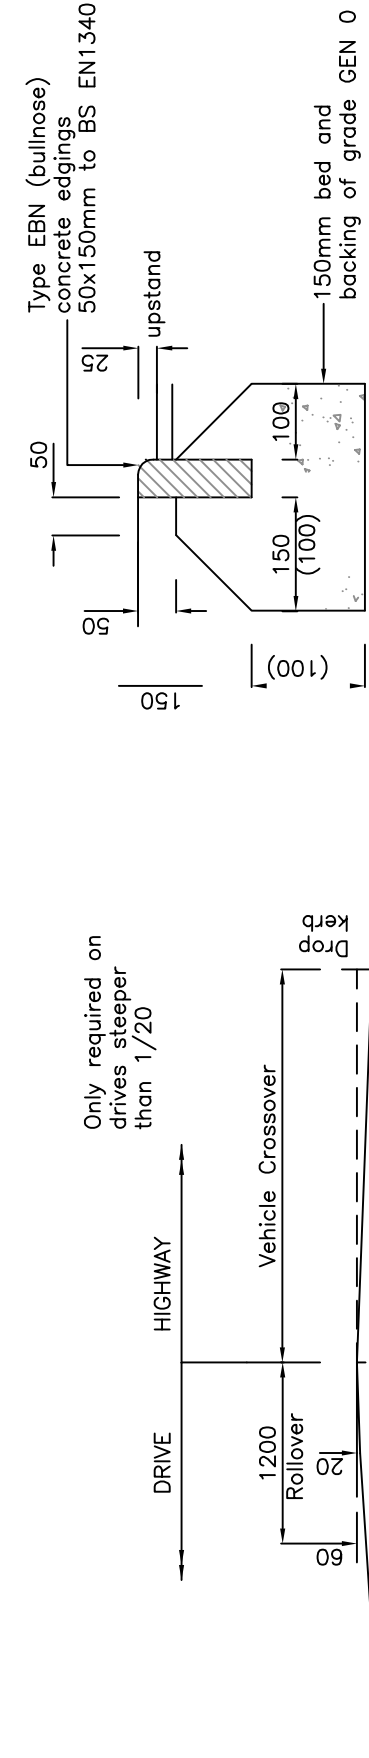

ROLLOVER DETAIL

Scale 1/50

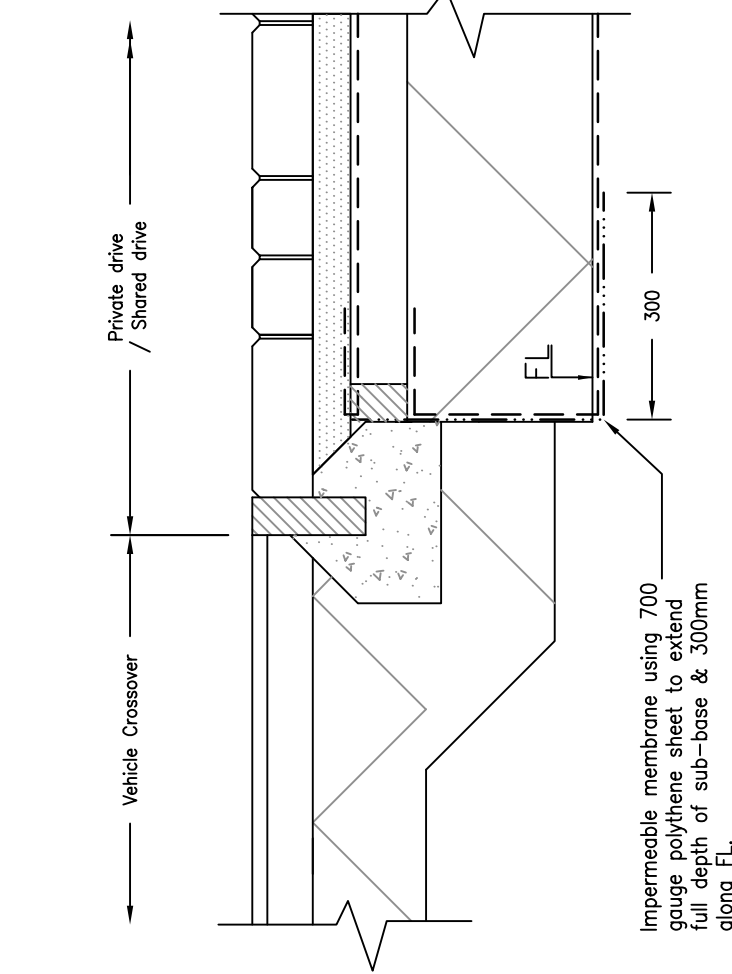

EDGE RESTRAINT AT VEHICLE CROSSOVERS.

Scale 1/10

(Similar arrangement when drive abuts grage / house & service margin).

General Notes

- The formation level (FL) shall be free of all vegetation and roots & shall be treated with a granular weed killer of the pre-emergent type.
- The F.L. shall receive one pass of the designated roller to minimise any subsequent settlement.
- Where Site Strategy Plan requires parking courts, to be constructed, the materials shall be provided in a base layer (roadbase) shall be provided 90mm thick.

Grading & material certificates to be forwarded to BH Engineer for approval.

Rev	Date	Details	By
-----	------	---------	----

Drainage Authority Approval Date

Highway Authority Approval Date


BOVIS HOMES
South East Region.
The Manor House,
North Ash Road,
New Ash Green, Longfield,
Kent, DA3 8BQ.
Tel: 01474 872427
Fax: 01474 876323
DX: 41950 New Ash Green 2

SITE
HAMPTON PARK
LITTLEHAMPTON, WEST SUSSEX

DRAWING TITLE
PRIVATE DRIVE DETAILS
PLOTS 1-5 ONLY

DRAWN BY	SY	DATE	JUL 2016	DRAWING NO.	REV
SCALE:	AS SHOWN	CHECKED/DATE		LITL-506/2	