


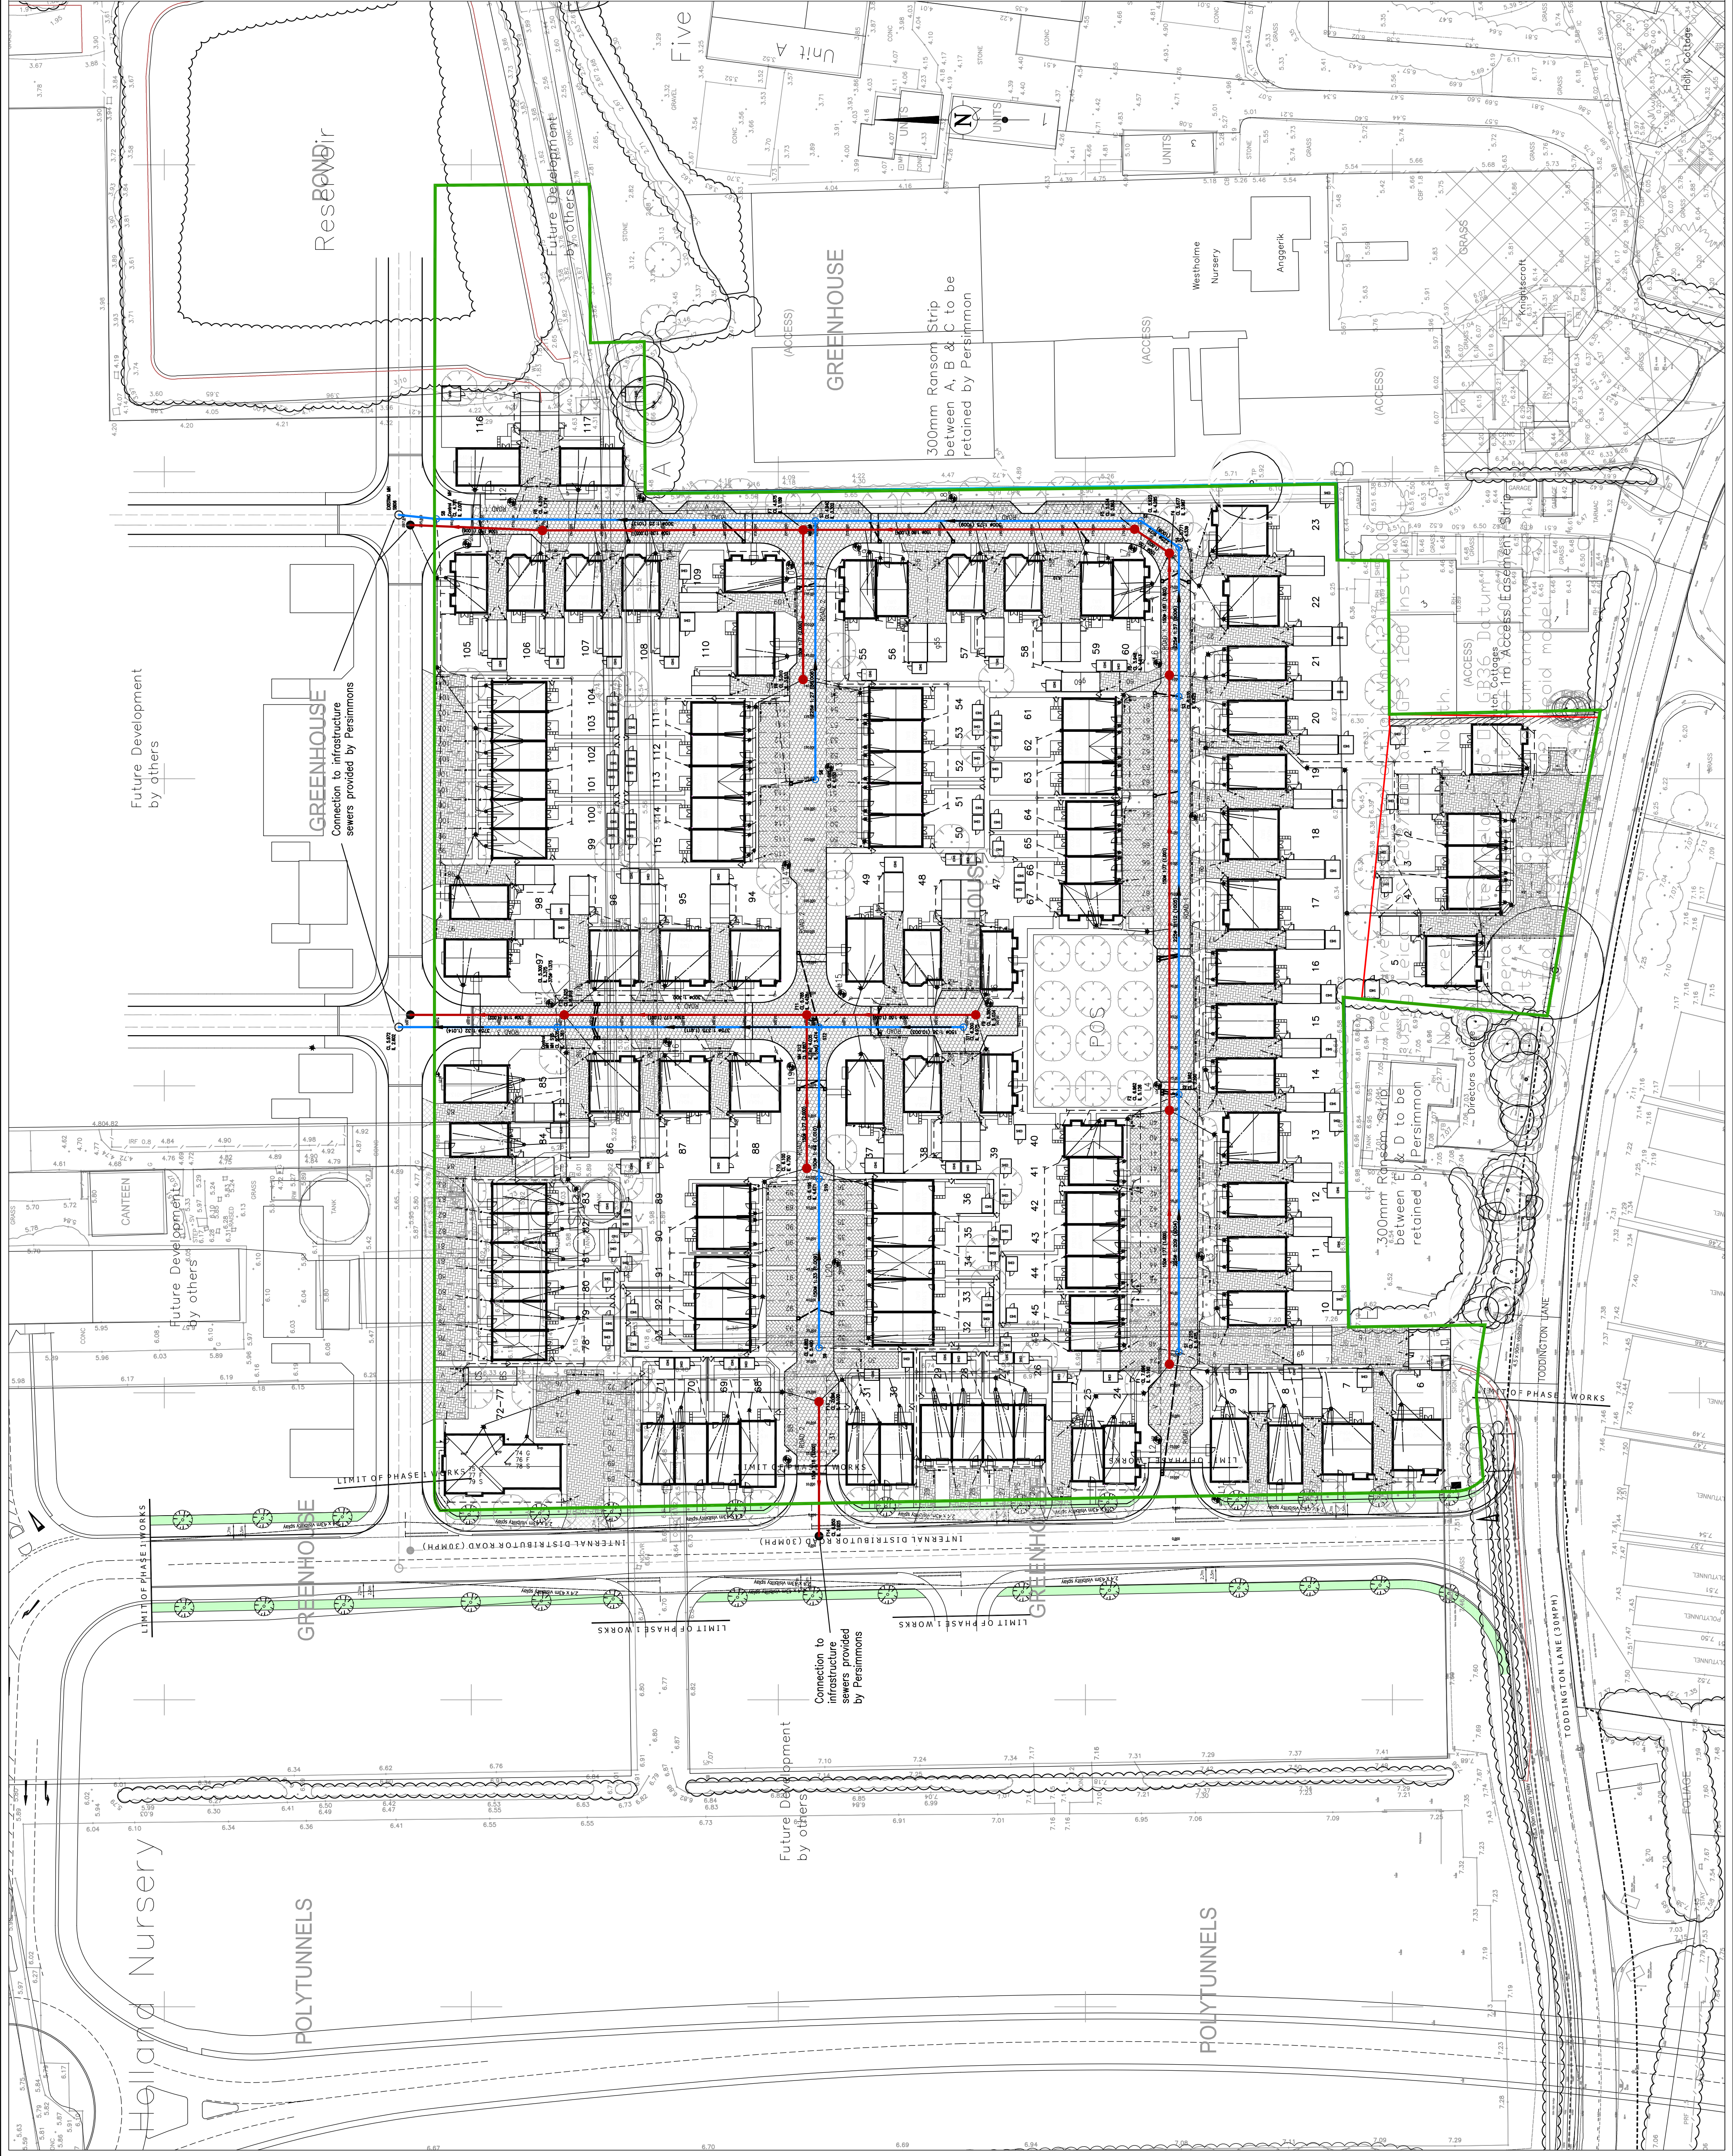

S104 Colour Key

- Section 104 Agreement Boundary
- Foul Water Sewer
- Surface Water Sewer
- Permeable Block Paving
- Impermeable Block Paving

By	Details	Drainage Authority Approval Date
B	08.03.17	Updated to reflect Southern Water comments
A	31.08.16	Updated to reflect Southern Water comments

Do not scale from this drawing. Use written dimensions only. When shown relationships suggested modification to be referred to Design and Engineering Director. Note: This drawing is the copyright of Bovis Homes Ltd.

BOVIS HOMES
Southern Region,
The Manor House,
North Ash Road, Longfield,
Kent, DA3 8BQ.
Tel: 01474 876200
Fax: 01474 876323
DX: 41950 New Ash Green 2

SITE	HAMPTON PARK LITTLEHAMPTON, WEST SUSSEX
DRAWING TITLE	S104 AGREEMENT LAYOUT
DRAWN BY	SY
DATE	JUNE 2016
CHECKED/DATE	LITL-S104
SCALE	1/250 at A1
REV	B