



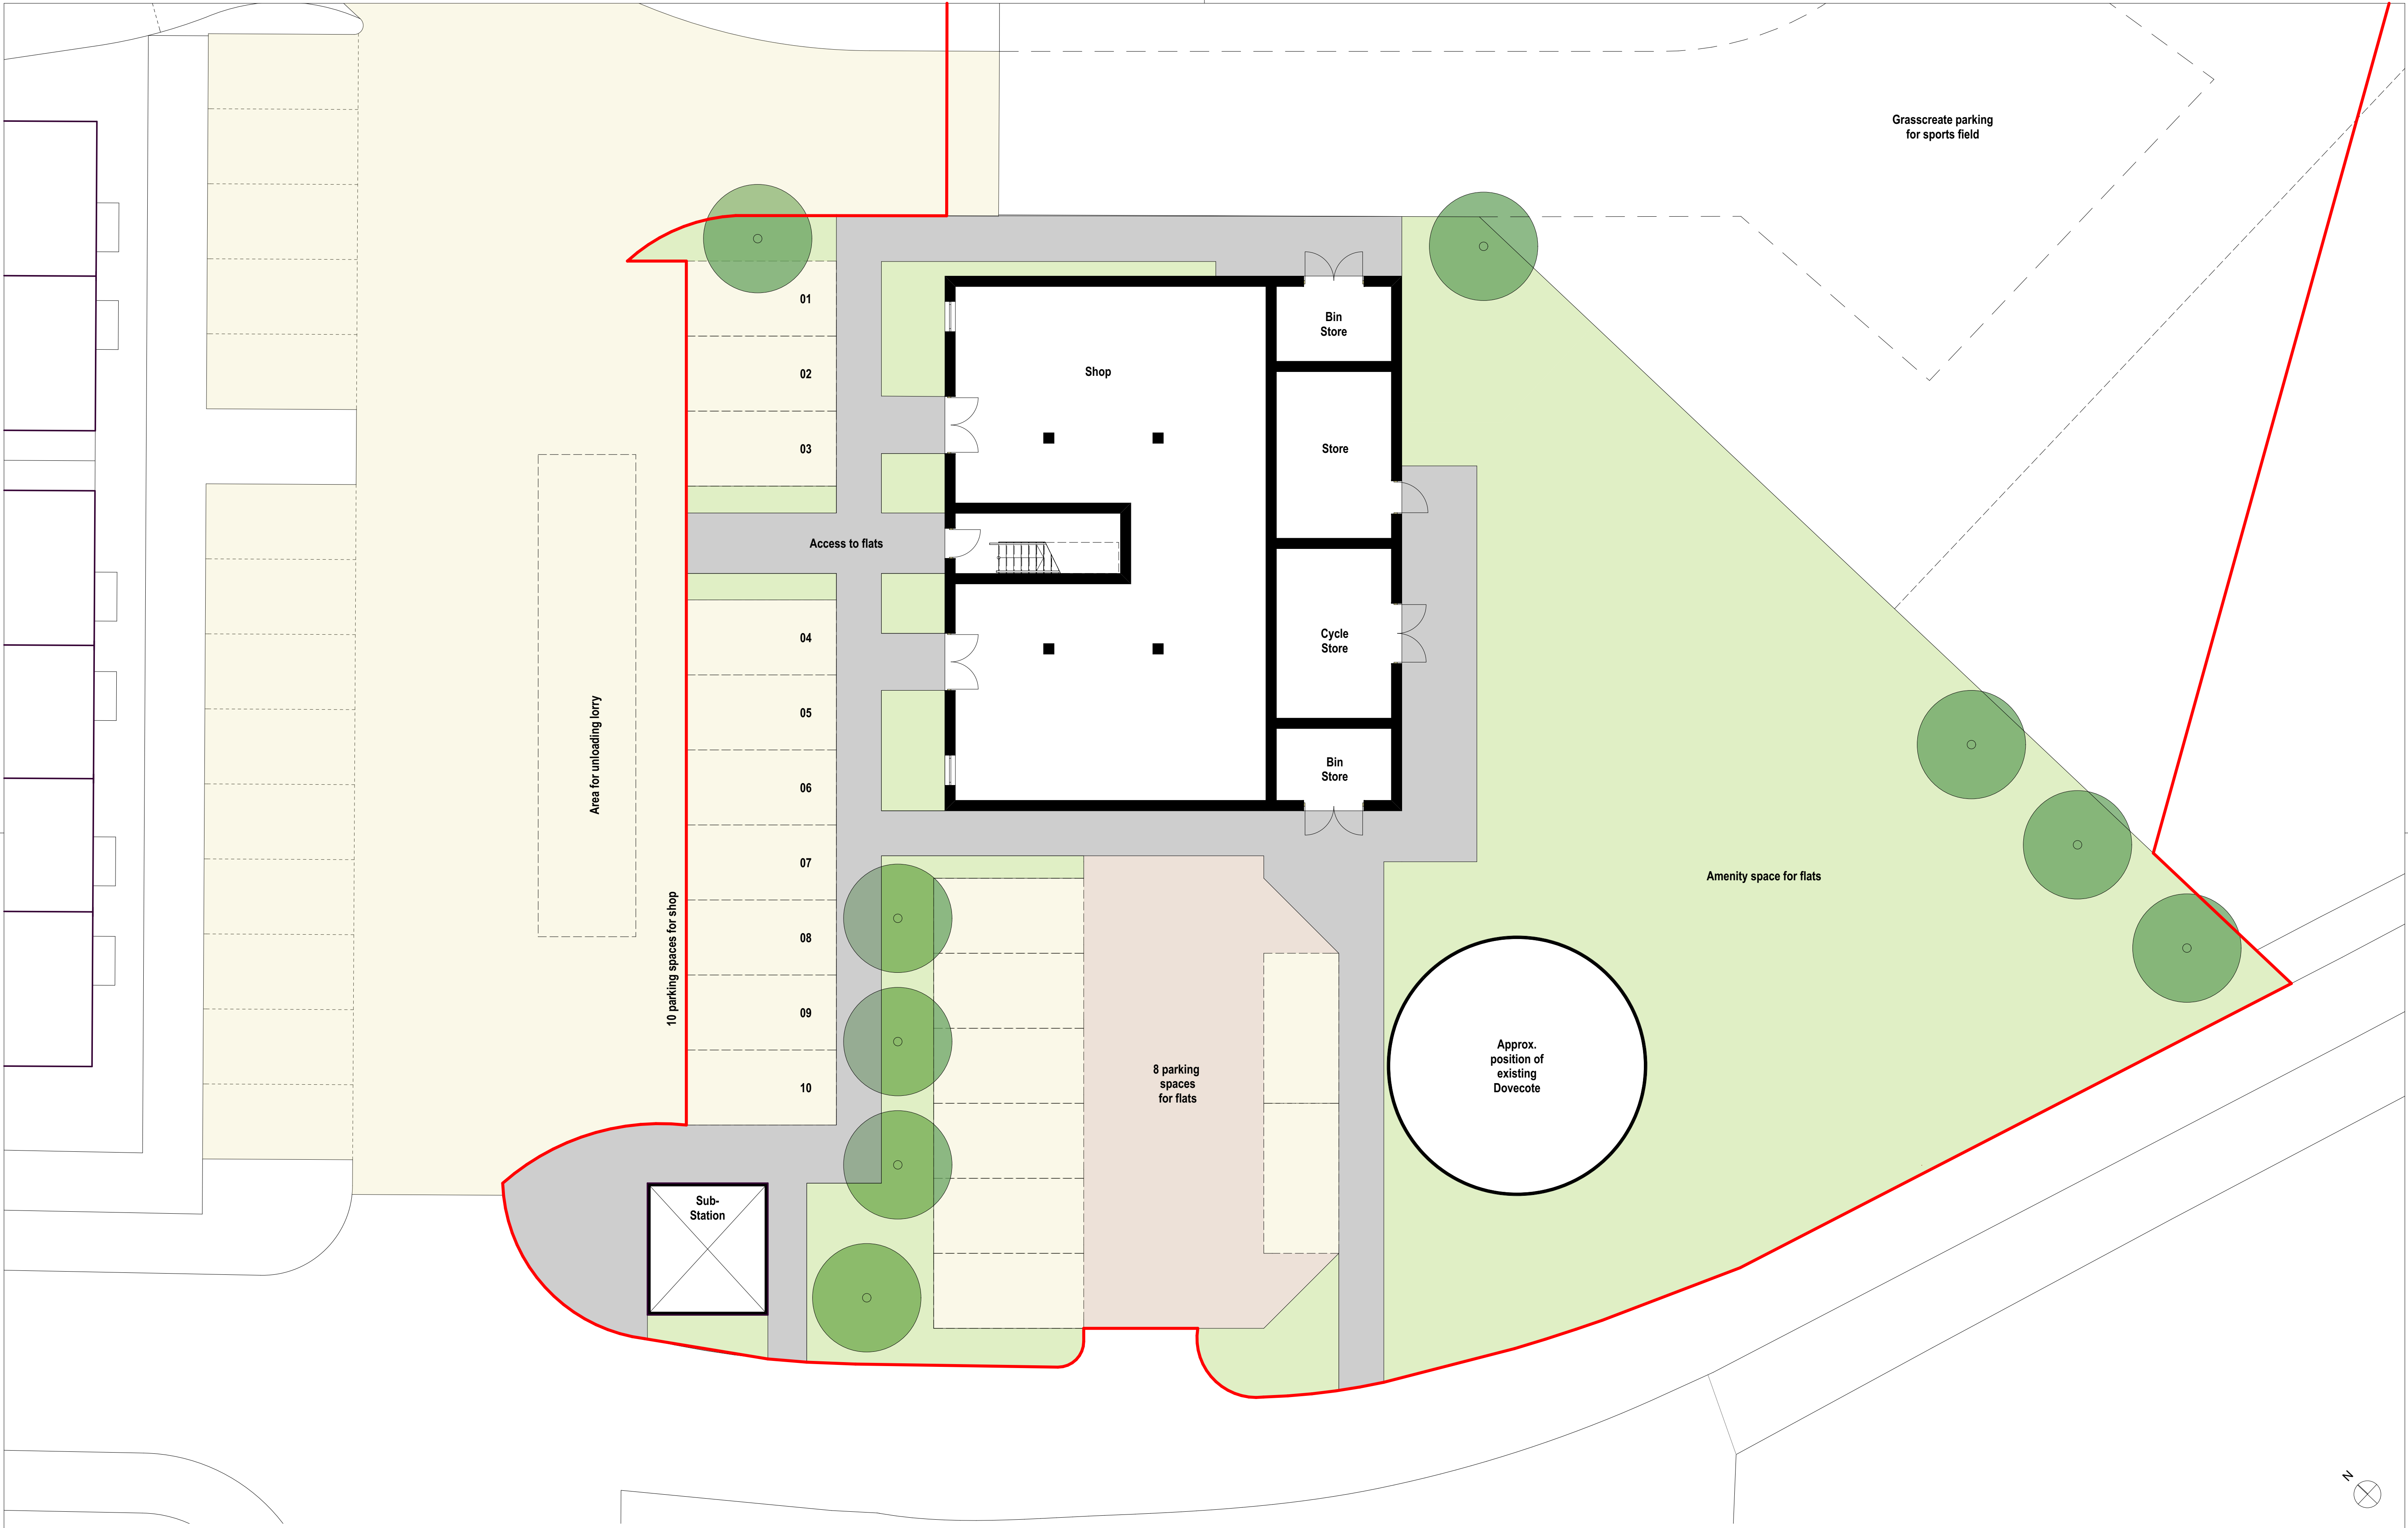

Block Plan

1:100

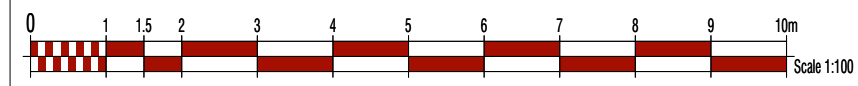

Rev	Description	PM	Issued on
	Planning - First issue	RLC	August 2016
A	Changing Facilities moved. Commercial and Flats Block in former Changing Facilities' location. Boundary line amended to include both buildings.	RLC	06/07/2017
B	Path added from rear car park to main entrance.	RLC	17/08/2017

Planning

CLIENT



BARRATT
HOMES
build around you

Scale @ A1: 1:100
Date: 17/08/2017

Drawn by: FL
Checked by: RLC

Drawing No: 16.041.003

Revision: B

TITLE
COURTWICK, LITTLEHAMPTON
Block Plan



HGP
ARCHITECTS

FAIRFAX HALL FROM NEWHAM ROAD
FAIRFAX HALL, HAMPSHIRE, PO16 7JH
T: 01203 383 325
F: 01203 331 004
E: INFO@HGP-ARCHITECTS.CO.UK
W: WWW.HGP-ARCHITECTS.CO.UK

HGP Architects Ltd.
Copyright Reserved.
Check dims. on site.