


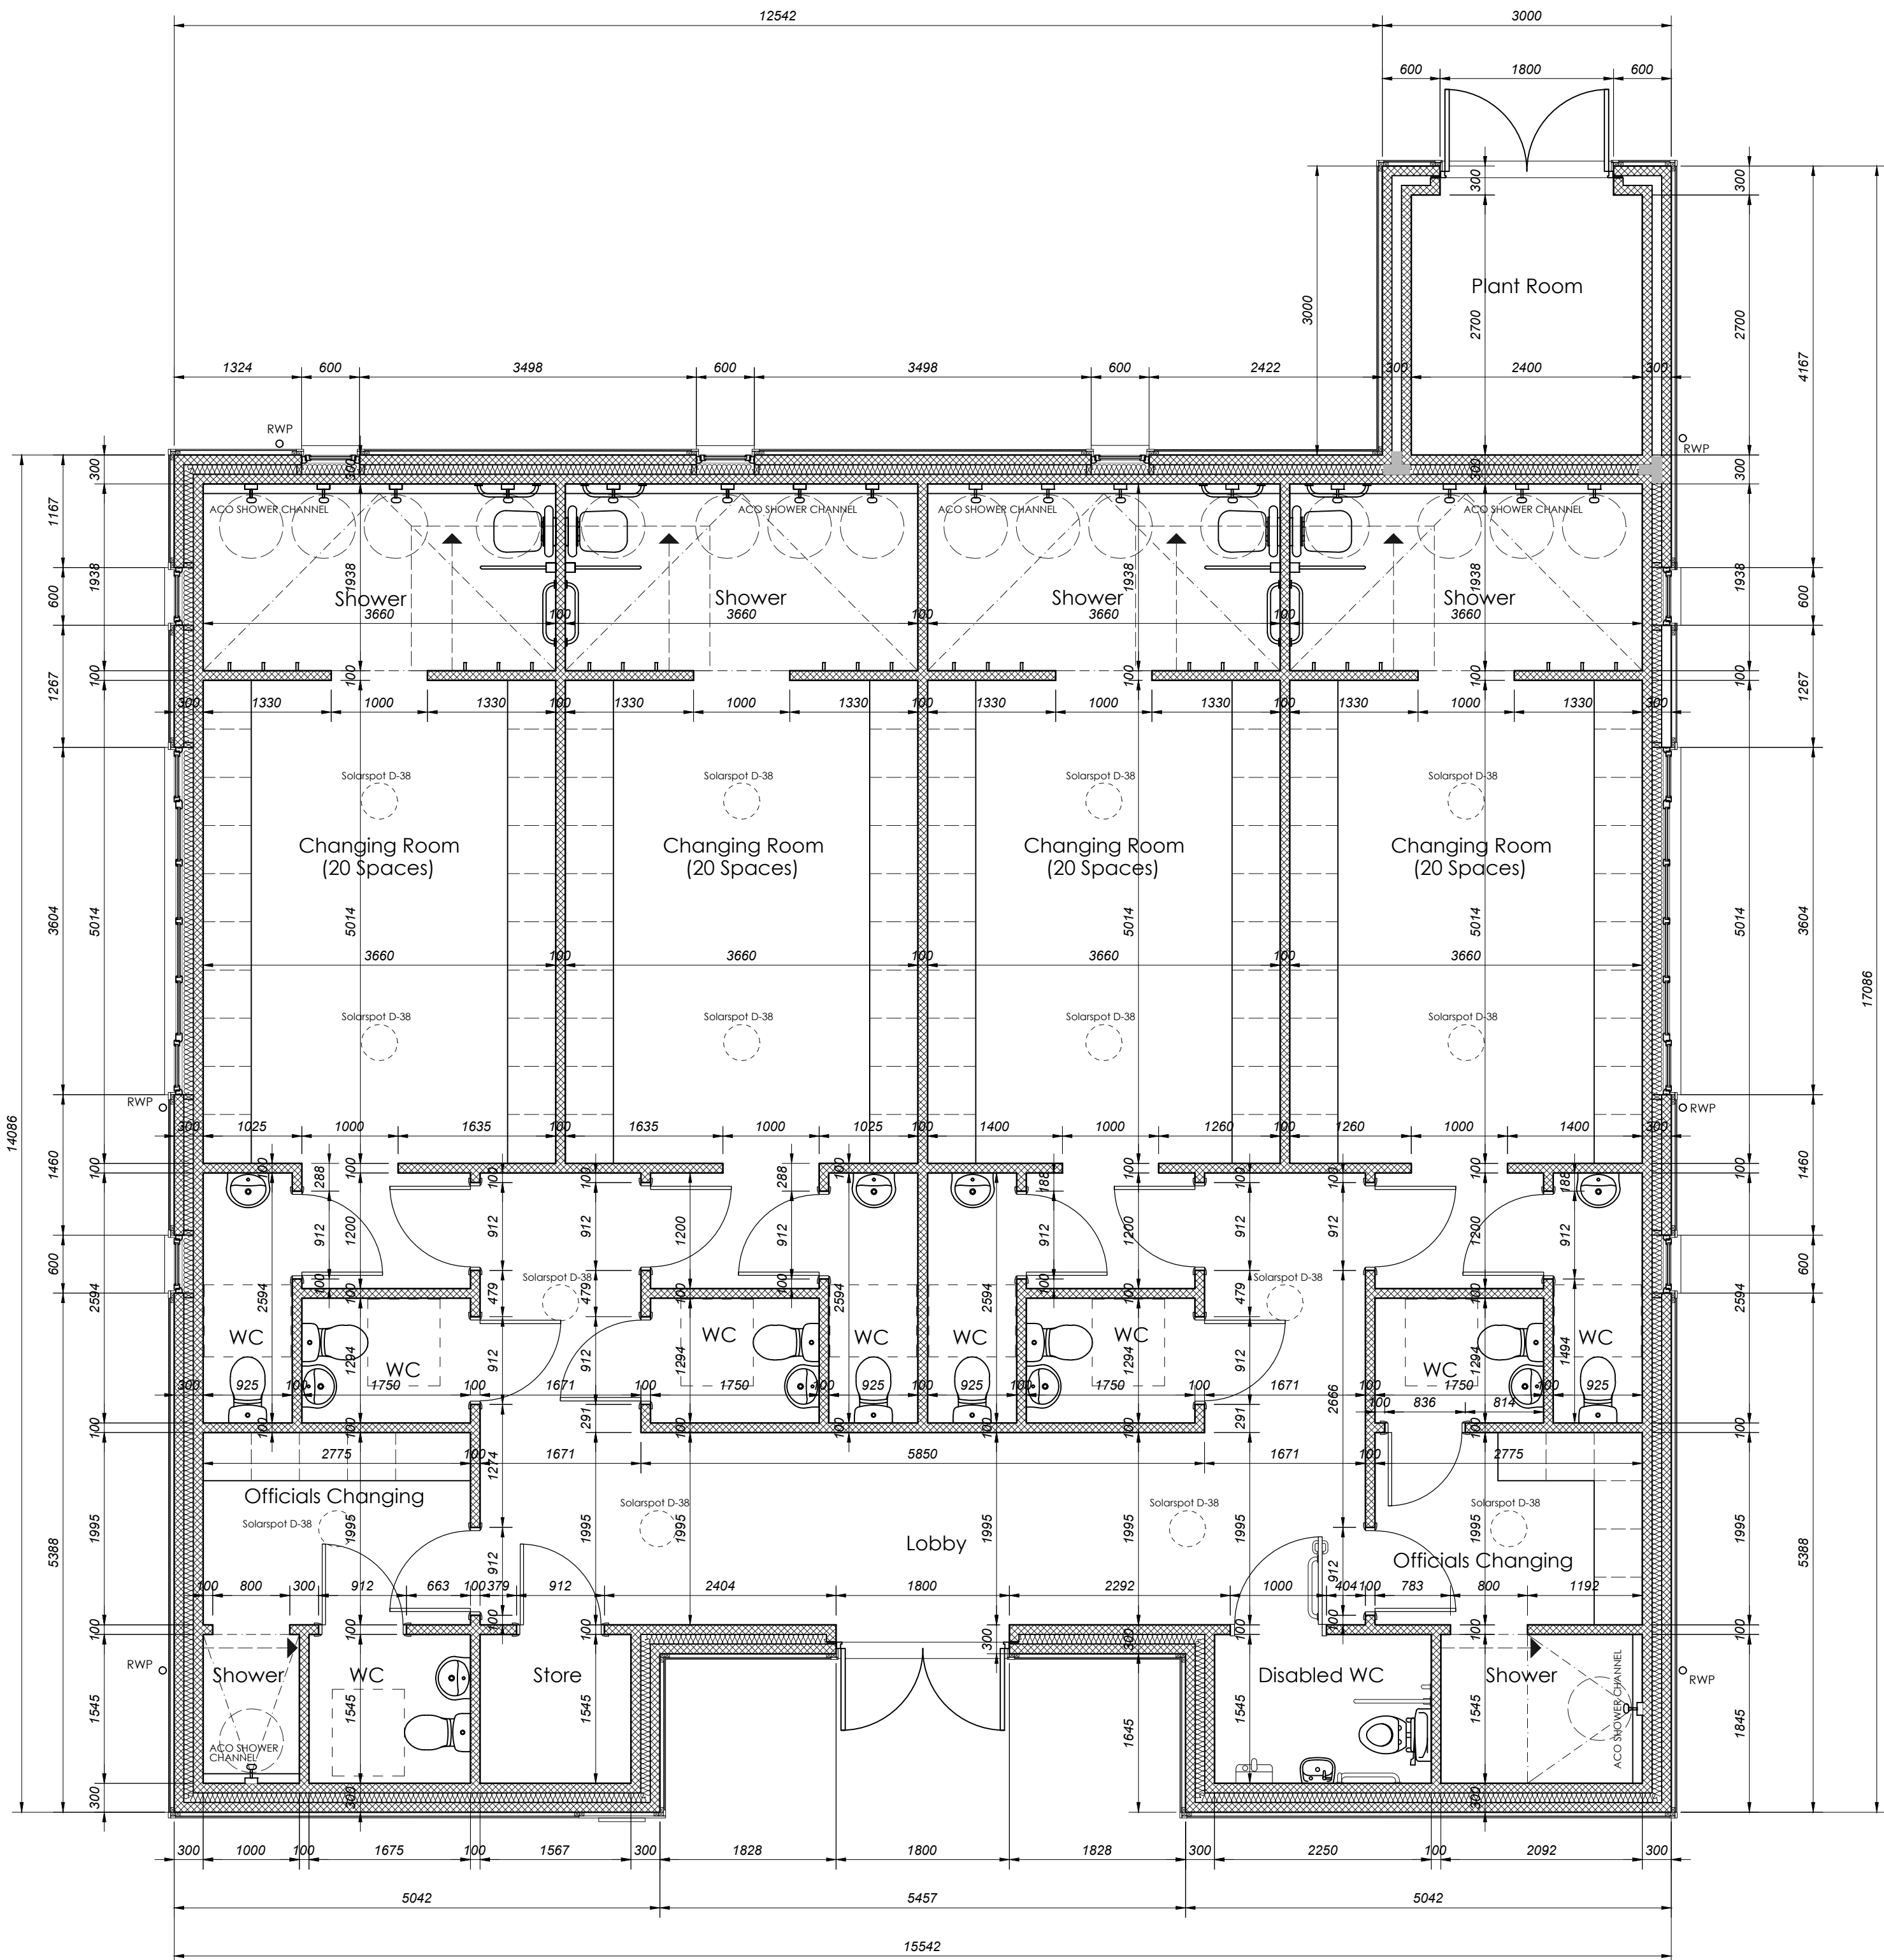

CHANGING FACILITIES
GROUND FLOOR LAYOUT PLAN

PRELIMINARY



BARRATT
DEVELOPMENTS PLC

100mm @ A1

Scale 1:500 2m 15m 30m 45m 60m

DRAWING STATUS:

PRELIMINARY

GENERAL NOTES

- 1. DO NOT SCALE
- 2. All dimensions are in millimeters unless stated otherwise

REV	AMENDMENTS	BY	DATE
-----	------------	----	------

design
lab

Architectural Design Lab Ltd.
Lombard House
12 - 17 Upper Bridge Street
Canterbury
Kent
CT1 2NF
Tel . no : 01227 634600
Email : mail@adl15.com

Drawn : MG	Date : JAN 18
Scale : 1:50	Checked : MG

Title : CHANGING FACILITIES GROUND FLOOR LAYOUT PLAN	
---	--

Job : COURTWICK COMMERCIAL LITTLEHAMPTON	
Drg. No : CF - 002	Rev : -
Dwg file name:	A1

Copyright Reserved
Architectural Design Lab Limited