


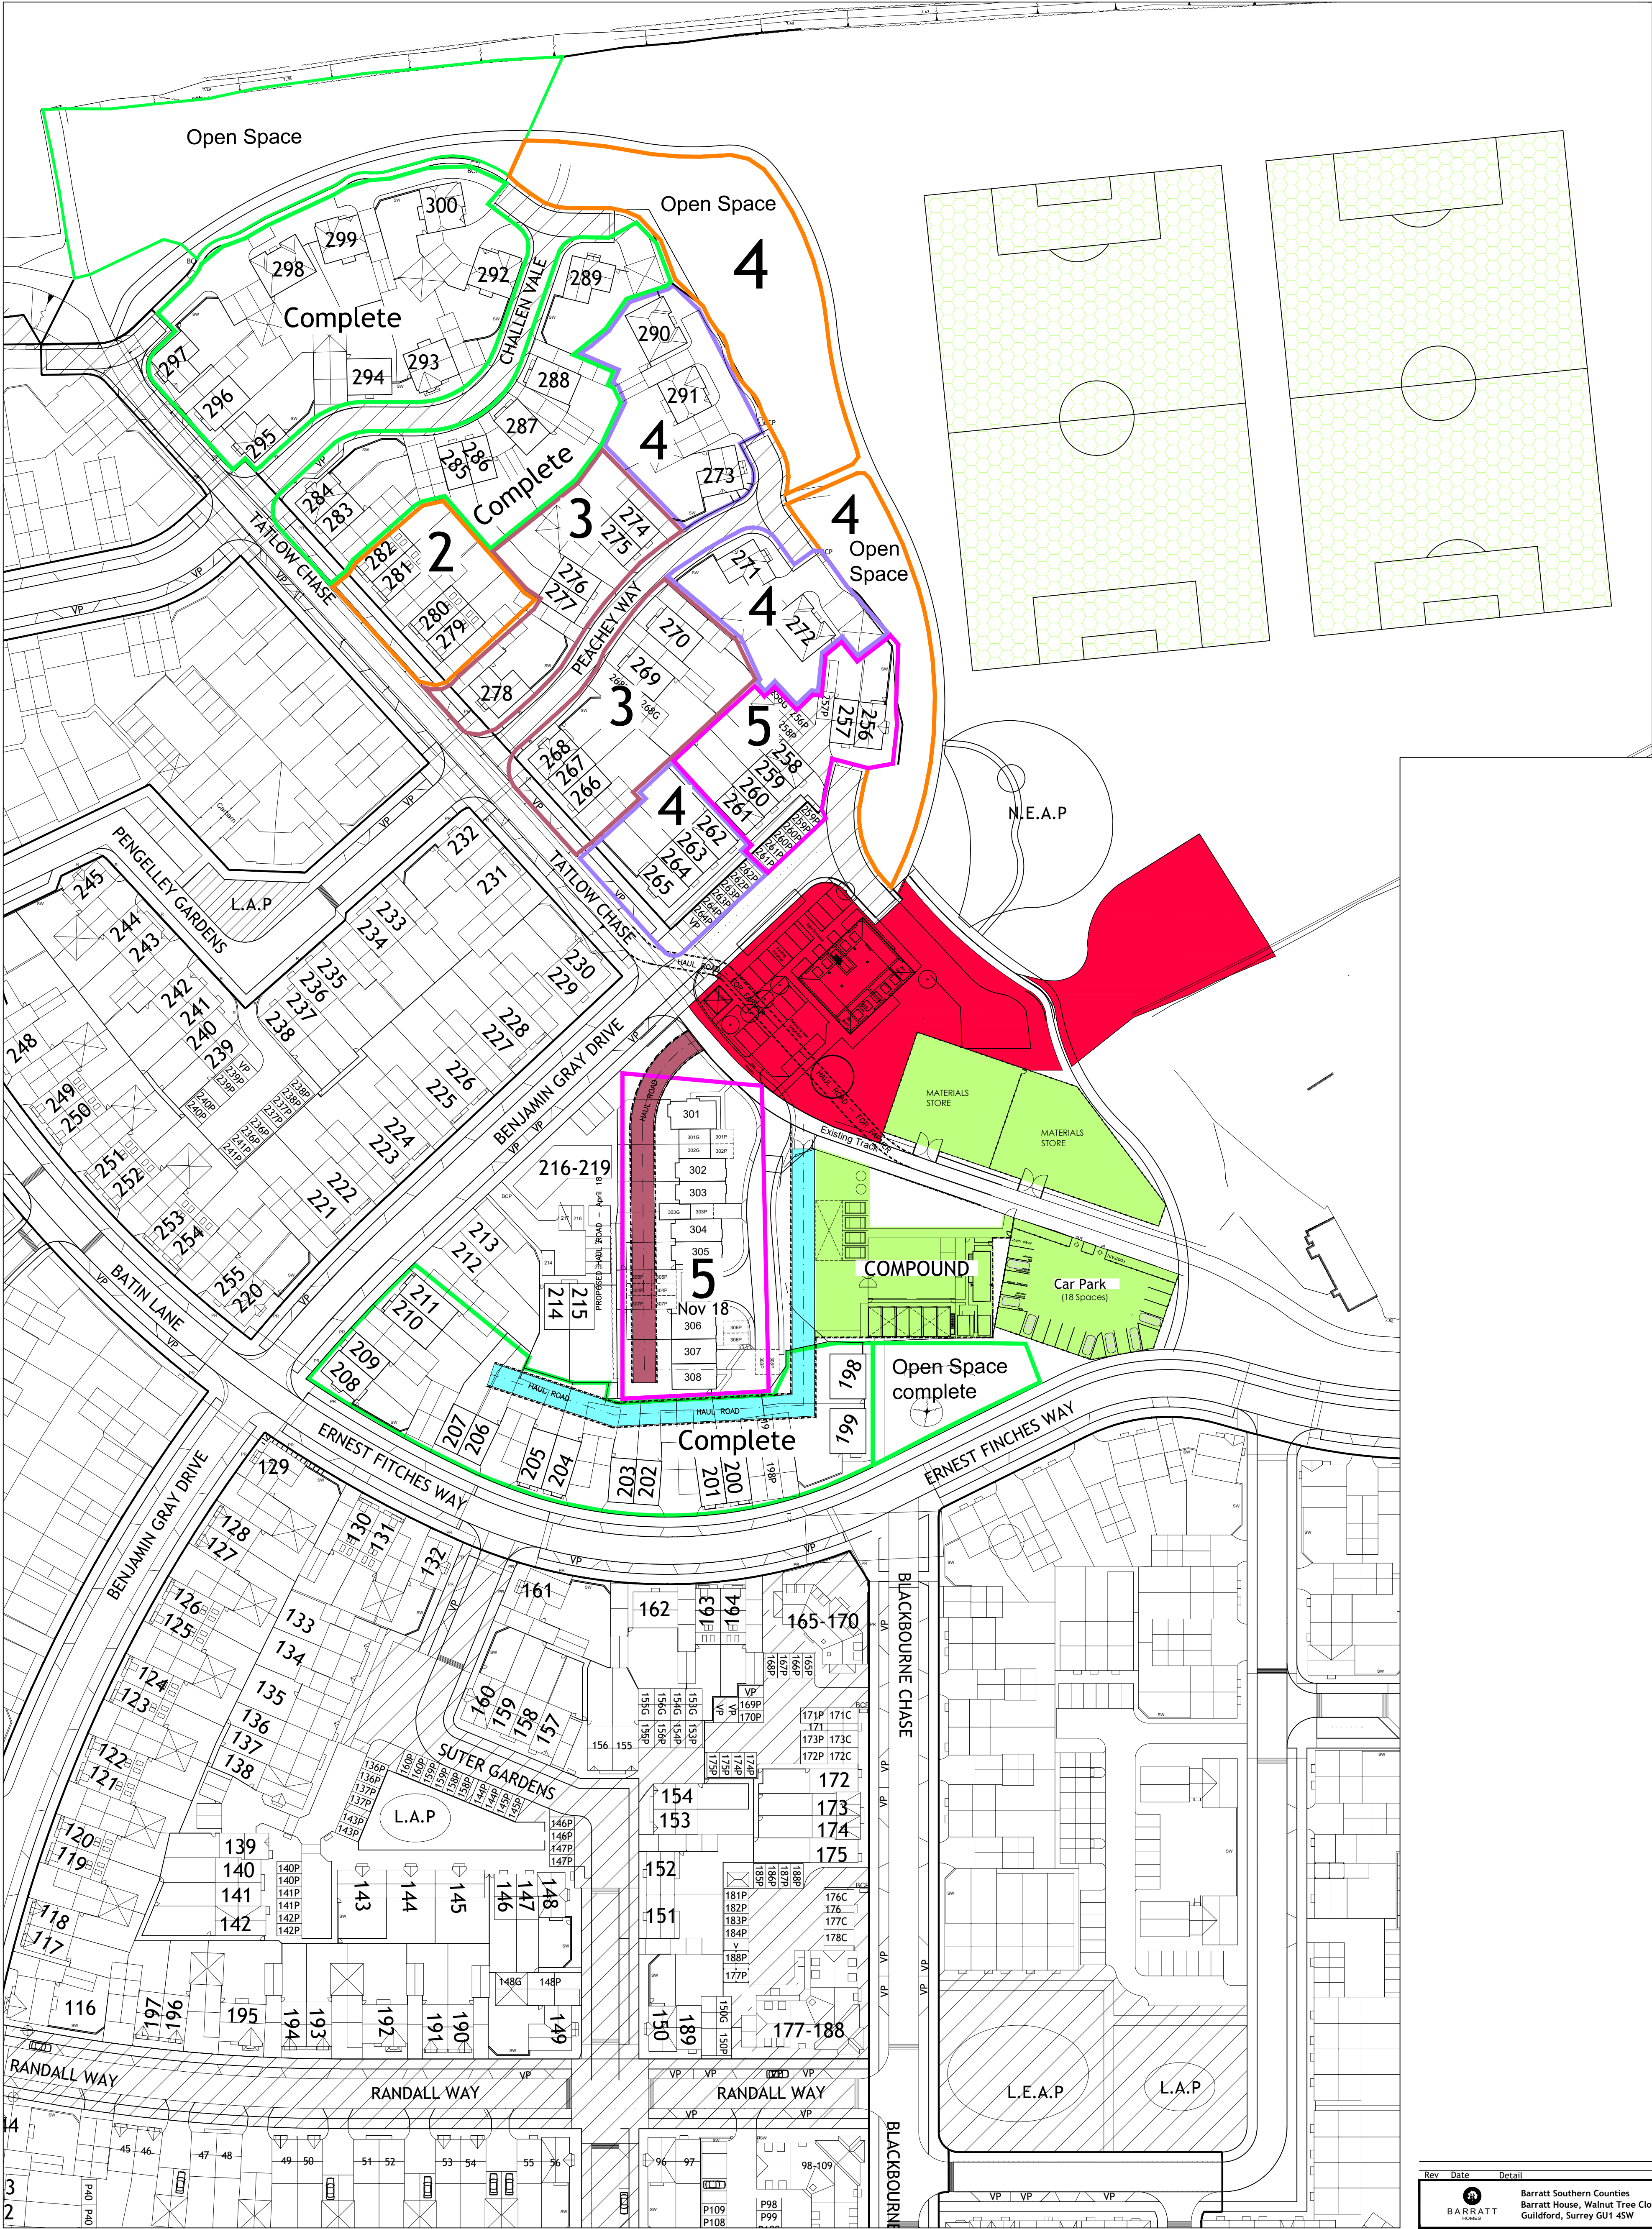

Rev	Date	Detail	Drawn	Chk
1	10.08.17	Barratt Southern Counties Barratt House, Walnut Tree Close Guildford, Surrey GU1 4SW	BARRATT	100000
Project Name				
Kingley Gate Littlehampton				
Drawing Title				
Construction Method Statement				
Drawn by	Checked By	Barratt Southern Counties Drg No		
KS	BH	7440	02	PH
Date Created	Orig. Size	Scale	Rev	
10.08.17	A1	NTS	-	