
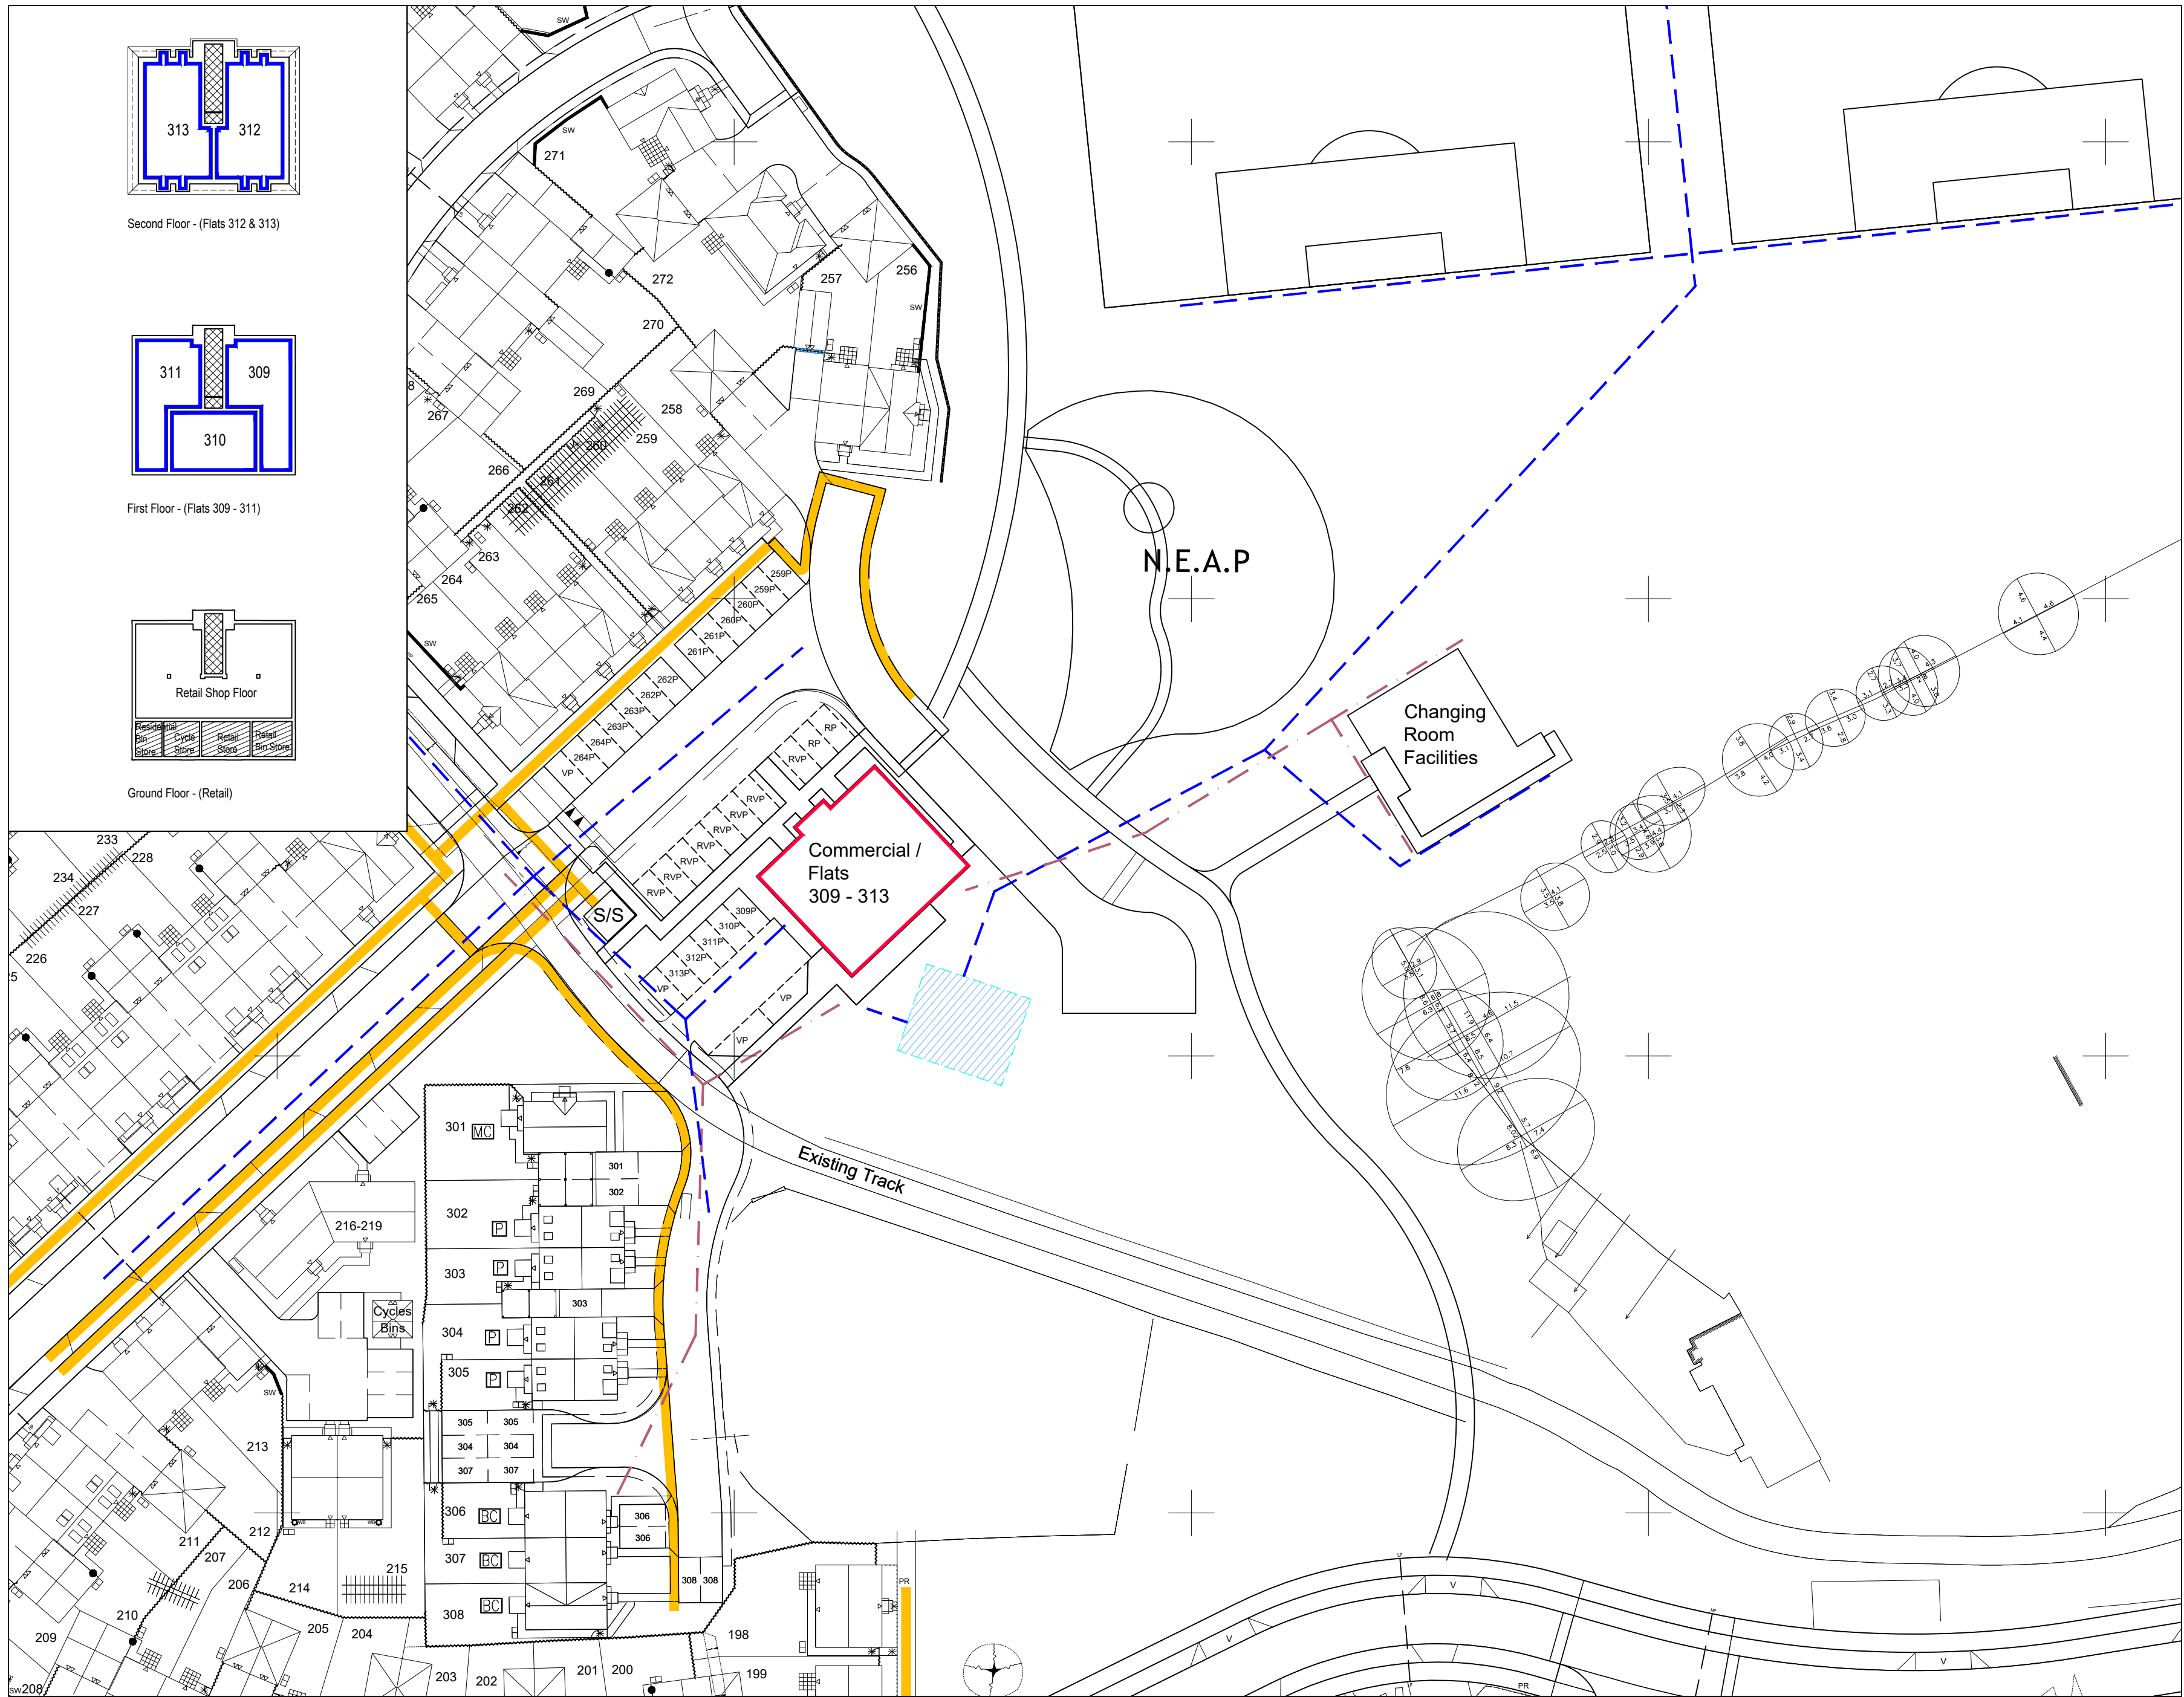


LEGEND

- Freehold boundary
- Leasehold boundary
- P Parking space
- 1 Plot Number
- VP Visitors parking space
- RVP Retail Visitors parking space
- RP Retail parking space
- Storm water sewer to be maintained by management company
- Foul water sewer to be adopted
- Soakaway Tank to be maintained by Management Company
- Reciprocal rights
- SS Electricity Sub Station
- Internal areas maintained by the Management Company
- Services Easement
- NEAP Neighbourhood Equipped Area for Play

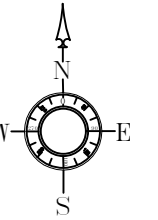

Rev	Date	Detail	Drawn	CHKD
1	17.04.18	1:500	BH	KS
BARRATT Barratt Southern Counties Barratt House, Walnut Tree Close Guildford, Surrey GU1 4SW				
Project Name Courtwick Lane Littlehampton				
Drawing Title Conveyance Plan Private Plots				
Drawn by	Checked By	Barratt Southern Counties Orig No		
KS	BH	6125	02	CON 00
Date Created	Orig. size	Scale		
17.04.18	A2	1:500		